


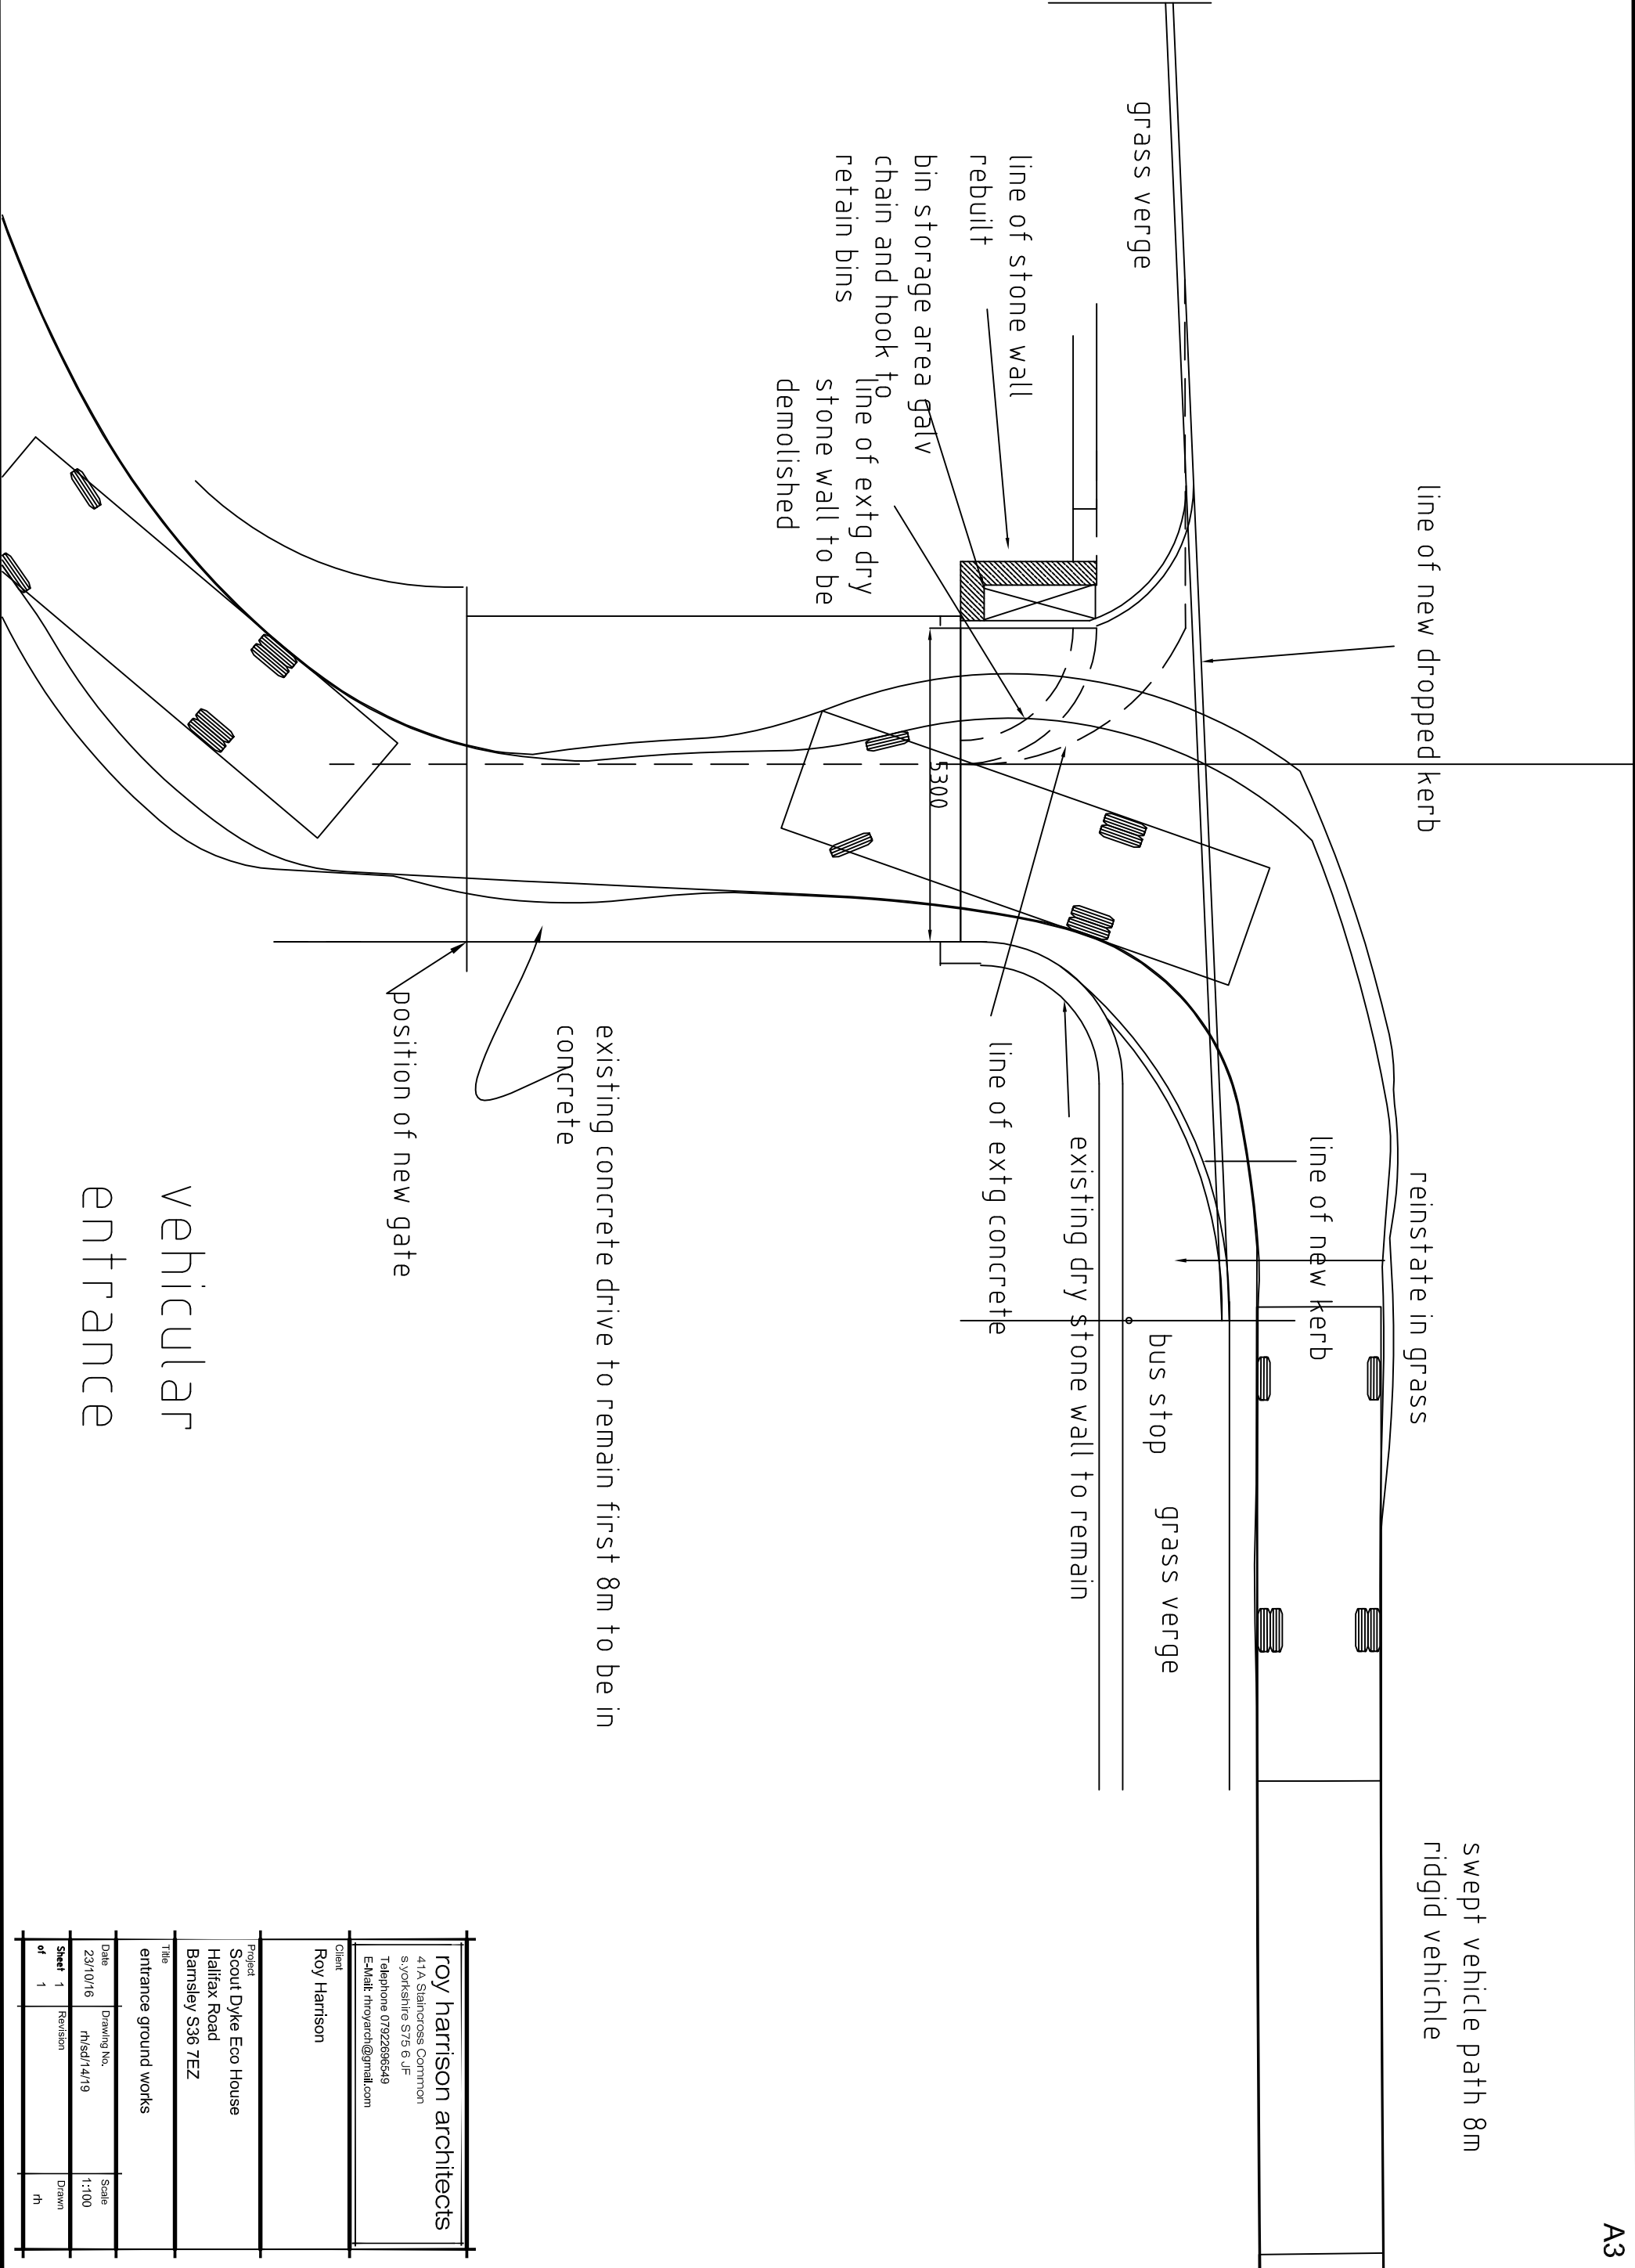

roy harrison architects			
41A Staincross Common S, Yorkshire S75 6 JF Telephone 07922696549 E-Mail: rthoyarch@gmail.com			
Client Roy Harrison			
Project Scout Dyke Eco House Halifax Road Barnsley S36 7EZ			
Title entrance ground works			
Date 23/10/16	Drawing No. rh/sd/14/19	Scale 1:100	
Sheet 1 of 1	Revision	Drawn rh	