



ELEVATION SHOWING PROPOSED RAIL UN-LOADING CONVEYOR FOR MONCKTON COKE PLANT
UTILISING THE EXISTING MALTBY COLLIERY P03 CONVEYOR GANTRY'S & TRESTLES

SCALE 1:250

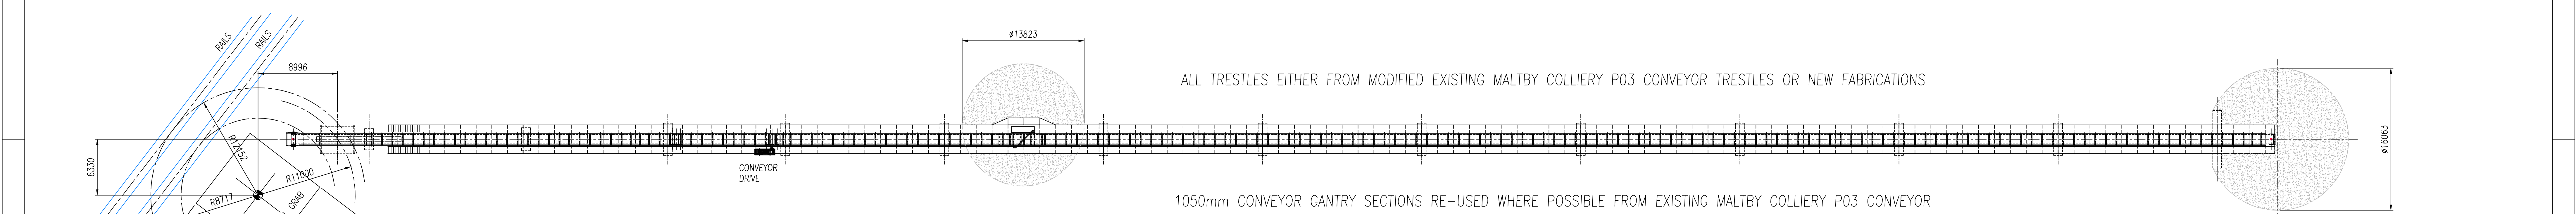

PROPOSED PLAN VIEW ON RAIL UN-LOADING CONVEYOR

SCALE 1:250

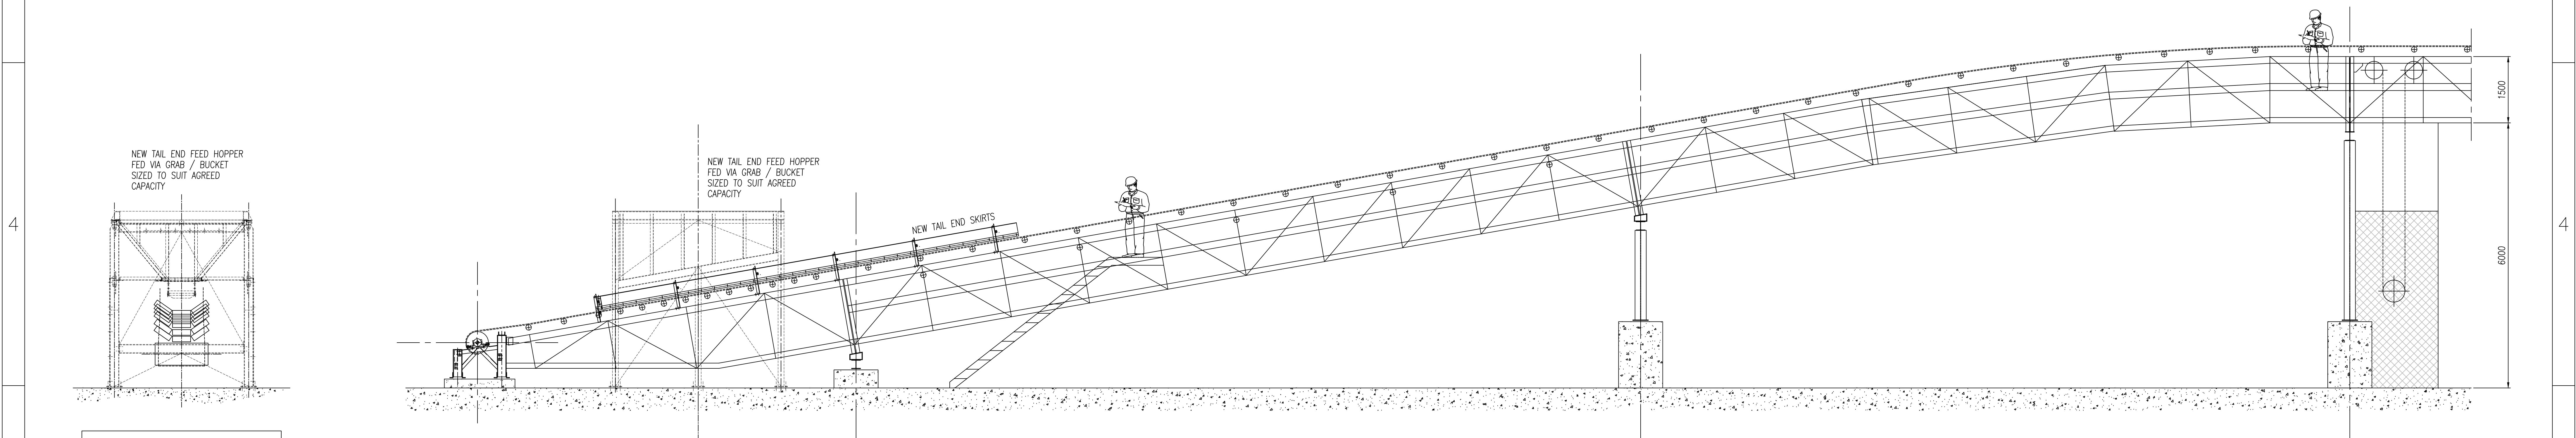


ENLARGED VIEW SHOWING PROPOSED CONVEYOR TAIL END

SCALE 1:250

ELEVATION ON ARROWS A-A

SCALE 1:50

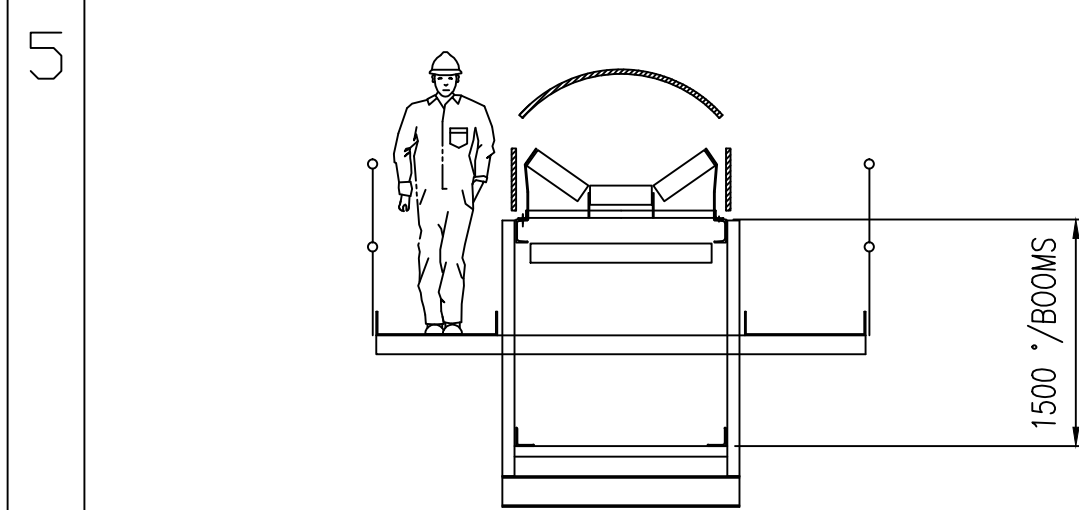

TYPICAL CONVEYOR GANTRY SECTION

SCALE 1:50

								THIS DRAWING IS CONFIDENTIAL AND IS THE PROPERTY OF — AJS CONTRACTS LTD. AND MUST NOT BE REPRODUCED EITHER WHOLLY OR PARTLY WITHOUT THEIR WRITTEN PERMISSION. ALL RIGHTS IN RESPECT OF PATENTS, DESIGN, AND COPYRIGHTS ARE RESERVED.				REMOVE ALL BURRS AND SHARP EDGES STAMP, ENGRAVE OR ETCH WHERE INDICATED THIS — (WHERE POSSIBLE 10mm HIGH TEXT) PART No. / MANUFACTURERS CODE, DATE OF MANUFACTURE				DO NOT SCALE IF IN DOUBT ASK ALL DIMENSIONS ARE IN MILLIMETRES UNLESS OTHERWISE STATED				ASSOCIATED DRAWINGS				PROJECTION ~ 				APPROVED				CHECKED				DRAWN S PEIBST				A0				MONCKTON COKE PLANT RAIL HEAD															
1	03.10.13	SP	FIRST ISSUE	UNLESS OTHERWISE STATED THE FOLLOWING BRITISH STANDARDS TO BE WORKED TO :- DRAWING OFFICE PRACTICE B.S. 8888 WELDING SYMBOLS B.S. EN 22553				TOLERANCES TO BE AS BELOW UNLESS OTHERWISE STATED				MACHINING UP TO 100 ±0.15 100 TO 300 ±0.40 300 TO 1000 ±0.80				FABRICATION PLATE & STRUCTURAL WORK UP TO 300 300 TO 1000 1000 & ABOVE 12 15 13				DATE				DATE				DATE 03.10.13				SCALE				1:250 & 1:50				DRG. N°				WO3817-PLAN-002				REV 1											
REV	DATE	DMN	DESCRIPTION	



Craggs Industrial Park,
Morven Street,
Creswell,
Worksop,
Notts,
S80 4AJ.
Telephone: (01909) 722239
Fax: (01909) 724411
e-mail: sales@ajscontracts.co.uk

CLIENT MONCKTON COKE & CHEMICAL CO. LTD

TITLE PLANNING APPLICATION FOR MONCKTON COKE PLANT RAIL HEAD

DRG. N° WO3817-PLAN-002

REV 1