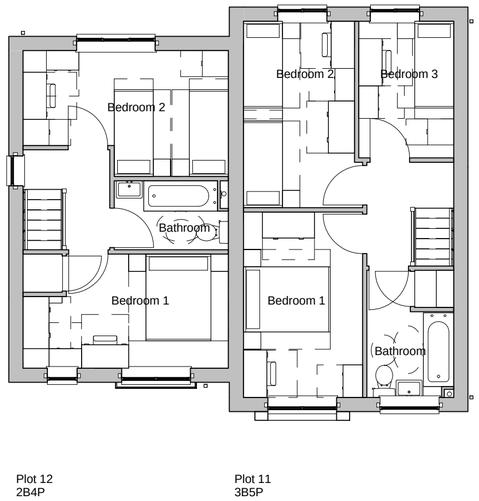

First Floor
1 : 100

Front / North Elevation
1 : 100

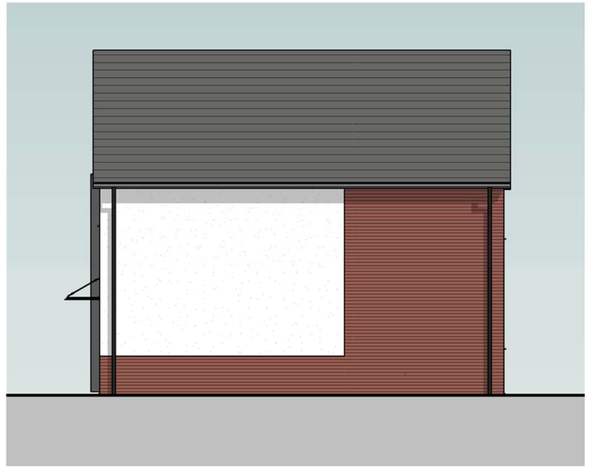

Plot 11 Side / West Elevation
1 : 100

© Acanthus WSM Architects Ltd.

The general contractor is responsible for the verification all dimensions on site and the architect is to be informed of any discrepancy.

The status of information contained in a computer copy of this drawing shall be limited to that conveyed by the paper copy.

Revisions:

No.	Description	Date	Issued by
A	Drawing Updated to Planning Status 2	15.11.2012	RJ/JRW

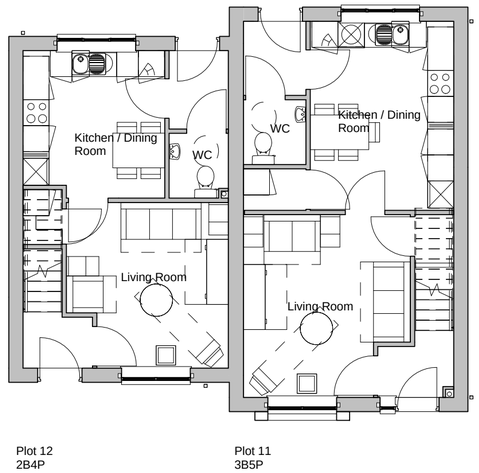

Ground Floor
1 : 100

Rear / South Elevation
1 : 100

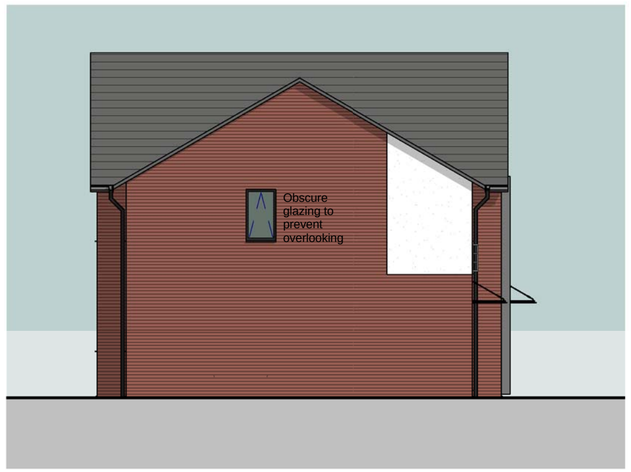

Plot 12 Side / East Elevation
1 : 100

Materials Schedule
Facing Brickwork
Through Coloured Render
Feature Cladding Boxing
Grey Concrete Roof Tiles
Black Metal Juliet Balcony's
Glass Canopy
Black UPVC Windows
Black Rainwater Goods
Black PAS 24 External Door

1:100 SCALE BAR

0 .5 1 2 3 5 Metres

Plot 11 & 12 GA & Elevation

Sheerien Close, Barnsley

Yorkshire Housing

YORKSHIRE HOUSING

Drawing Status	
☐ preliminary	■ planning
☐ information	☐ tender
☐ comment	☐ construction
☐ approval	☐ record/as built
Scale @ A2	As indicated
Date	09/14/12
Drawn\Checked	RJ / JRW
Dwg.No	2121.78. 115 A

Acanthus WSM Architects

Woodhall, 56 Woodhall Lane, Leeds LS28 5NY. TEL - 0113 239 3414. FAX - 0113 256 9688. E-Mail - architects@acanthuswsm.com

S:\2121\78 Newstead Road\Drawings\Revit Drawings\Planning Application\Plot 11 & 12.rvt

15/11/2012 10:46:12