


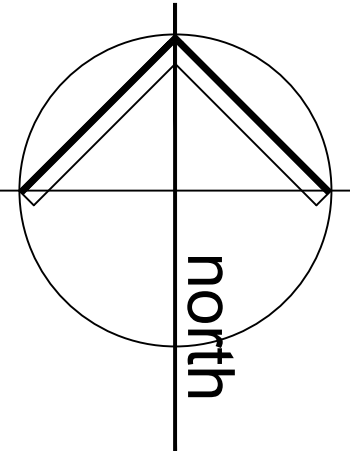

Site Location Plan - 1:1250 scale



Site Block Plan - 1:500 scale

Single storey 'lean-to' rear extension to replace the existing conservatory.

Notes:

1. THE COPYRIGHT OF THIS DRAWING IS VESTED IN YourSpreadsheets AND IT MAY NOT BE REPRODUCED IN WHOLE OR PART OR USED FOR THE MANUFACTURE OF ANY ARTICLE WITHOUT THE EXPRESS PERMISSION OF THE COPYRIGHT HOLDERS.
2. WORK TO FIGURED DIMENSIONS ONLY.
3. THIS DRAWING IS TO BE READ IN CONJUNCTION WITH ALL RELEVANT ARCHITECTS, SERVICE ENGINEER'S AND YourSpreadsheets DRAWINGS AND SPECIFICATIONS.

-	-	-	-
REV:	DESCRIPTION:	BY:	DATE:
STATUS:	PLANNING		

CLIENT: SUE & PAUL JOHNSON



SITE: 16 OAKS WOOD DRIVE
BARNSELEY, S75 5PT

TITLE: LOCATION & BLOCK PLANS

SCALE AT A1:	DATE:	DRAWN:	CHECKED:
1:50	27/02/23	DC	DC
PROJECT NO:	DRAWING NO:	REVISION:	
240	A1/100	-	