




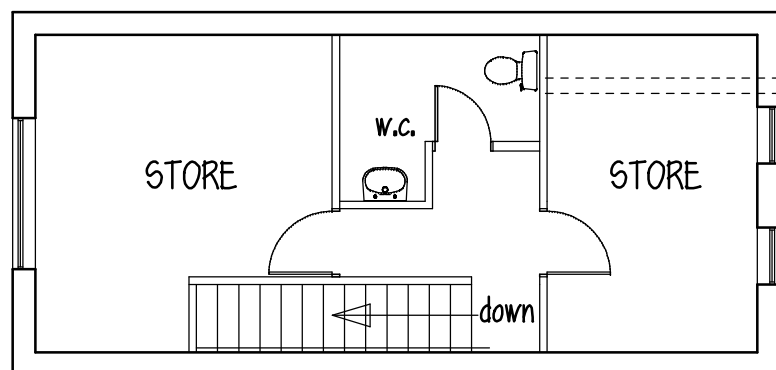


FIRST FLOOR

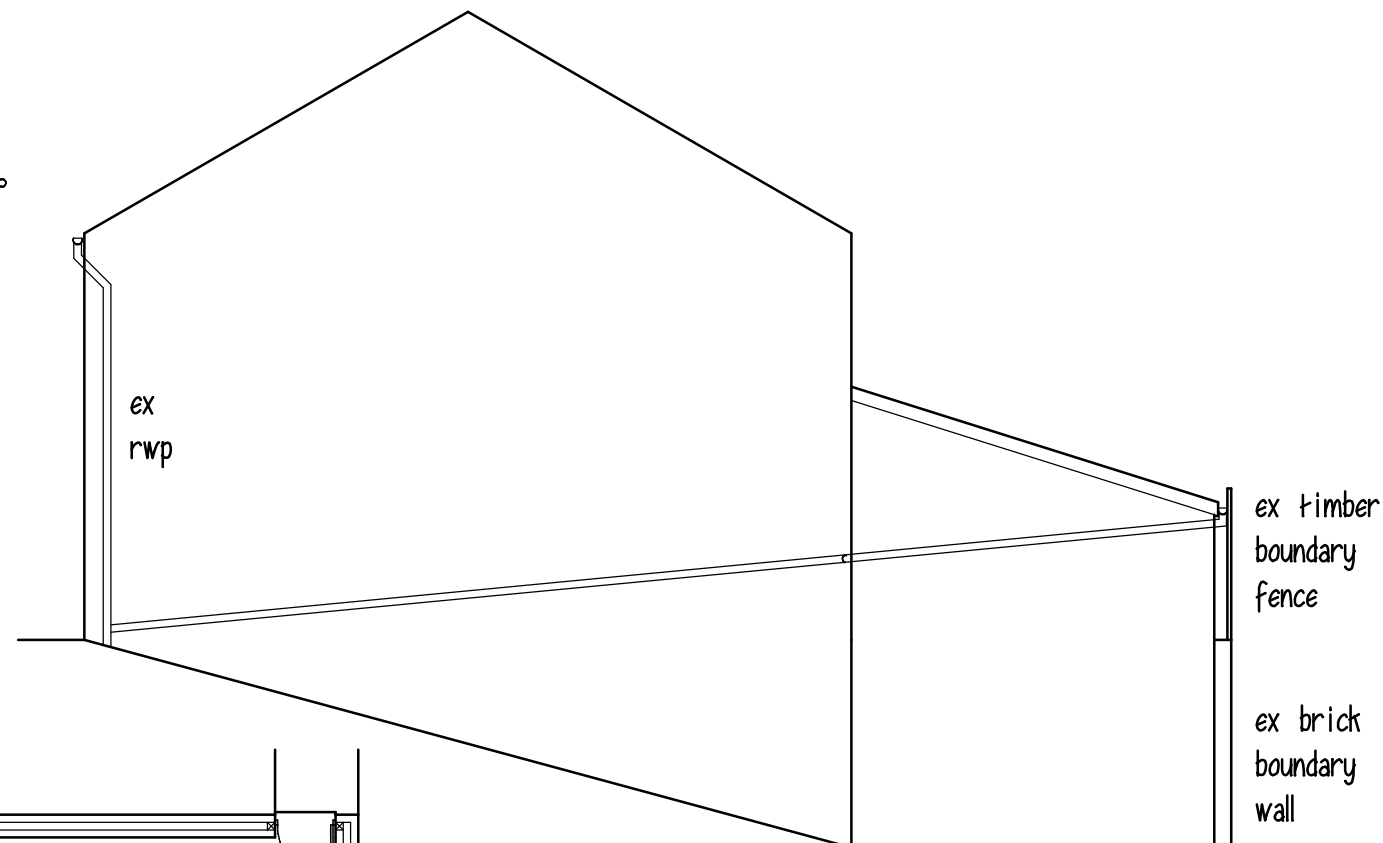


SIDE ELEVATION

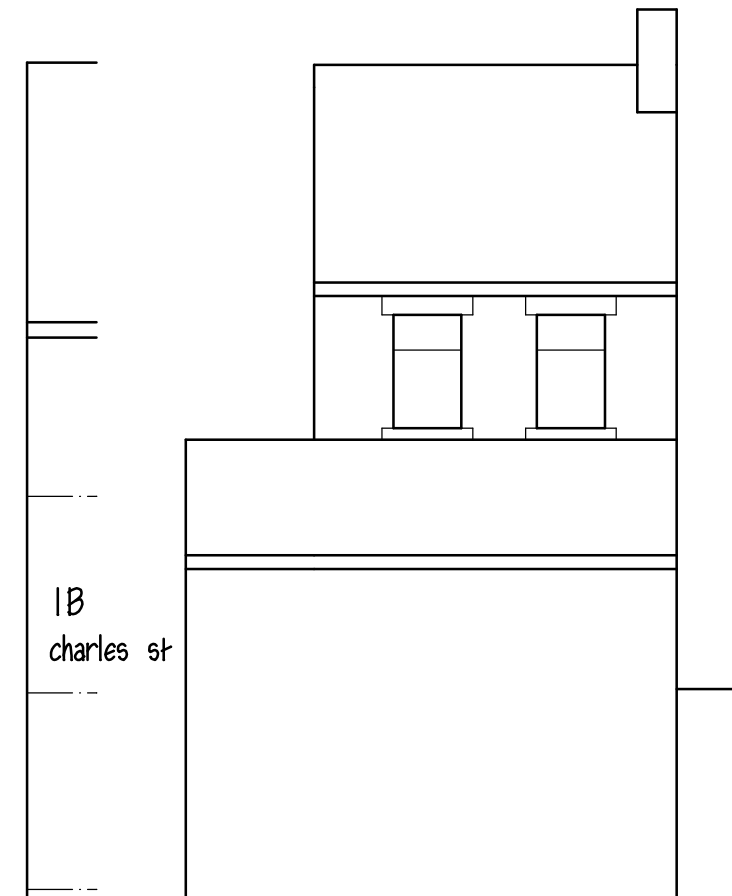


REAR ELEVATION

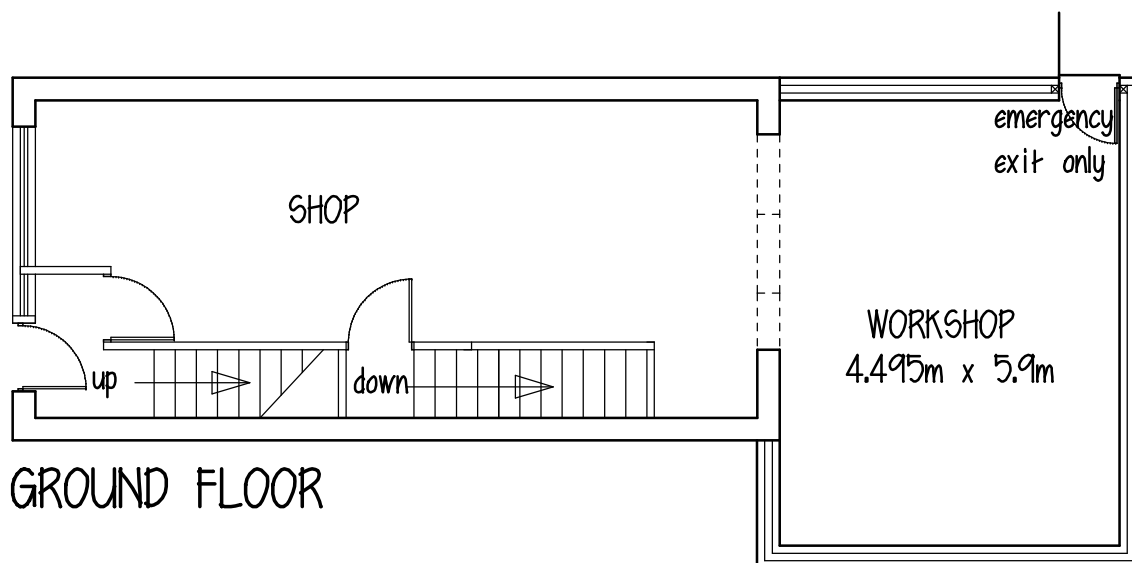

GROUND FLOOR

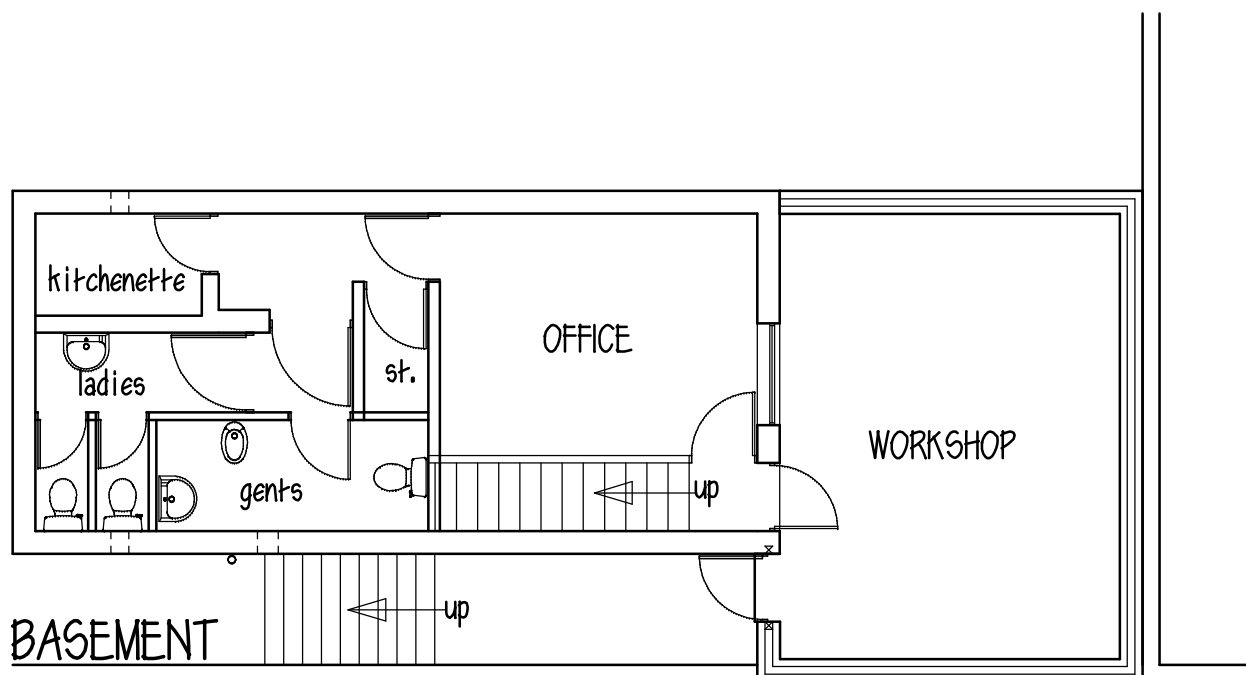

BASEMENT

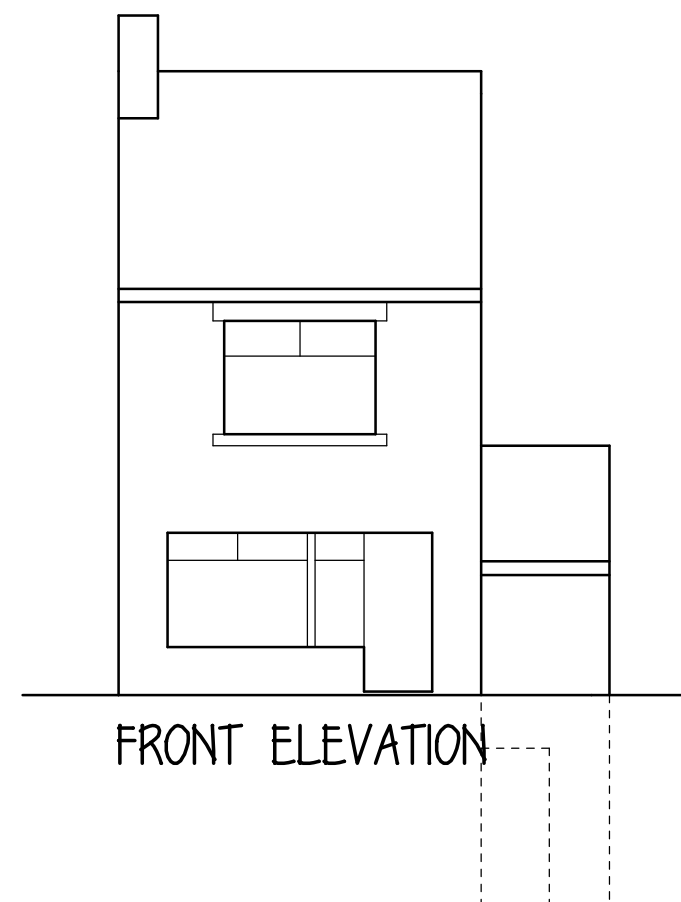

FRONT ELEVATION

SHOP & OFFICE
65 PARK ROAD
WORSBROUGH

PROPOSED PLANS & ELEVATIONS

1:100 @ A3 DEC 18 Rev B

Peter Thompson


"Linwood"

Barnsley Road

Dodworth

Barnsley S75 3JR t&f. 01226 201391

m. 07973251730 e-mail peter-thompson@hotmail.co.uk

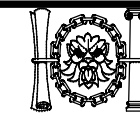

M.C.I.A.T.