
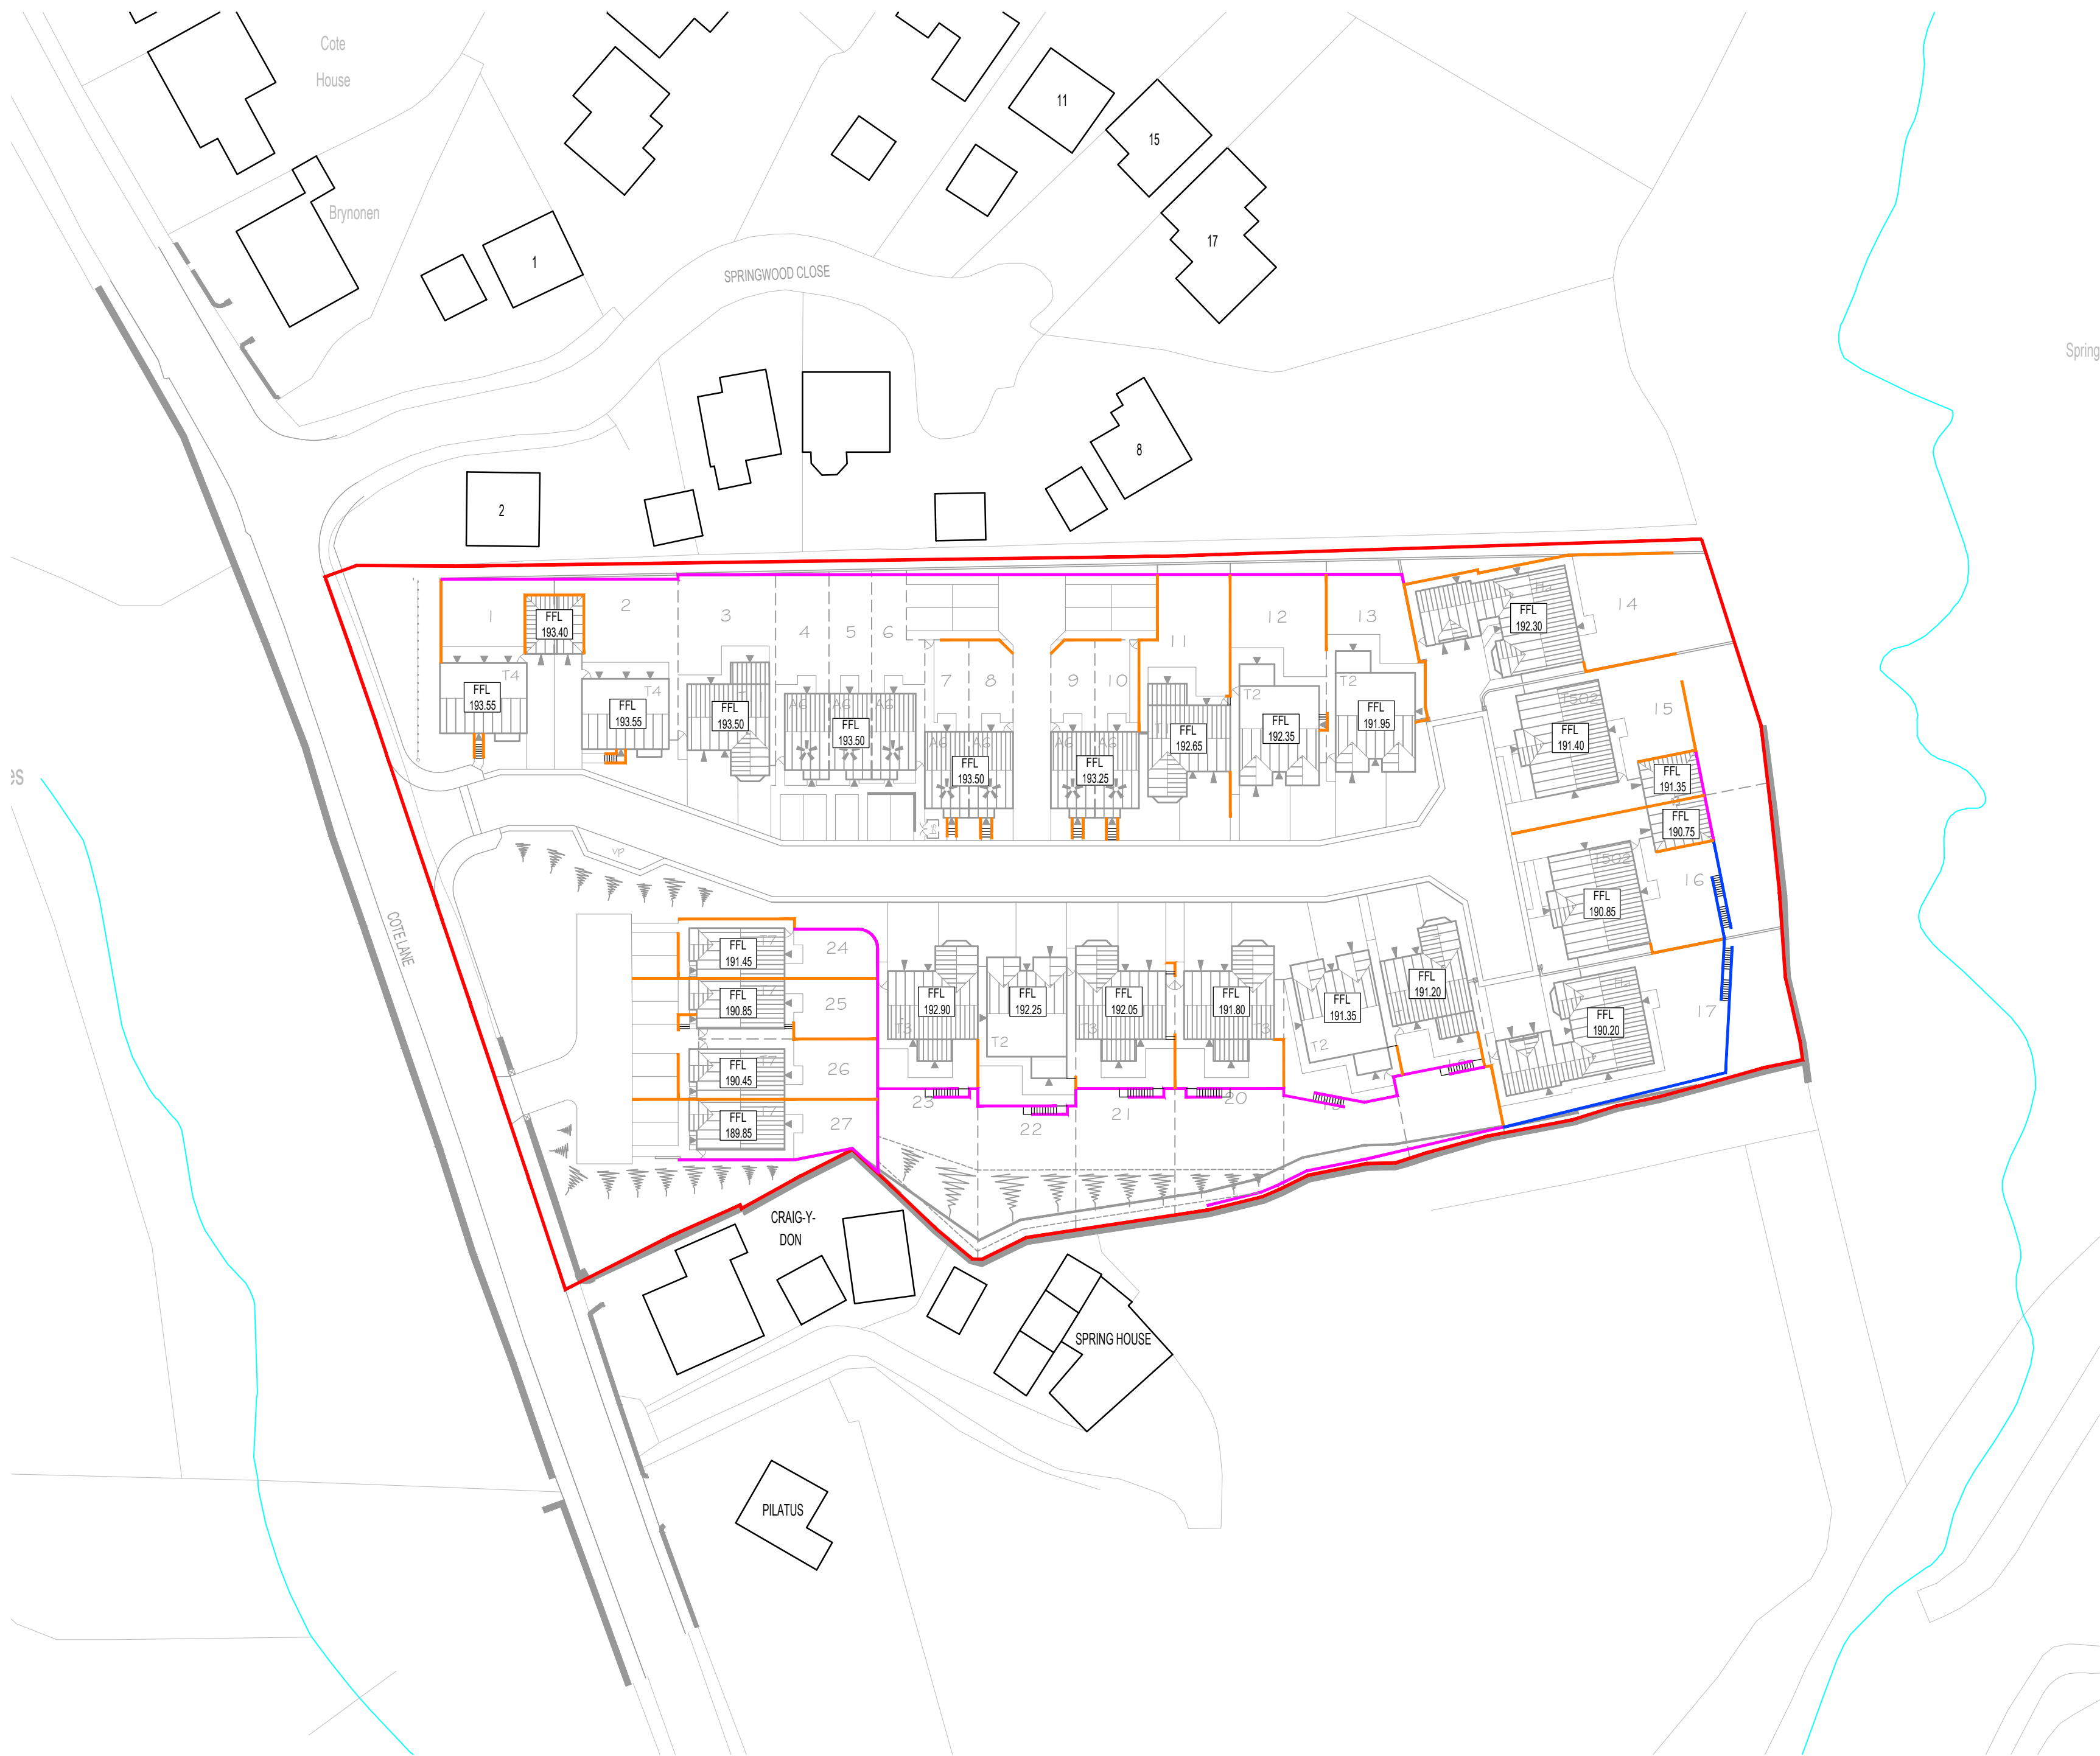


C:\Users\matth\OneDrive\FORTEM\RICK\1018 - Cote Lane, Thurgoland\2. Drawings\1. FORTEM\2. Drawings\1. Current\1018 - 006 Proposed Levels Strategy.dwg 18 Jun, 2019 - 6:09pm

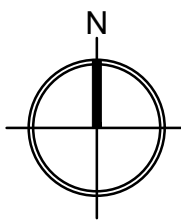

NOTES:

- THIS DRAWING IS BASED UPON:
BERKELEY DEVEER PROPOSED SITE LAYOUT AH.03.002,
RECEIVED 28.05.2019;
ORDNANCE SURVEY DATA MAPS;
CSL SURVEYS TOPOGRAPHICAL SURVEY 10432-01.
- THE PROPOSED LEVELS ARE SUBJECT TO DETAILED DESIGN
REFINEMENT +/- 1.0m CHANGE.

KEY:

- PLANNING APPLICATION DEVELOPMENT BOUNDARY
- RETAINING WALL UPTO 1000mm HIGH
- RETAINING WALL BETWEEN 1000 - 2000mm HIGH
- RETAINING WALL BETWEEN 2000 - 3000mm HIGH

A	18.06.19	Plot numbers omitted from driveways	ML
Rev	Date	Amendments	By
Drawing Status.			
PLANNING			
FORTEM			
FORTEM Civil Engineering Consultants Ltd T. 07377 556170 / 07748982468 E. info@fortemconsultants.co.uk W. www.fortemconsultants.co.uk			
Client			
ALFA HOMES			
Project			
COTE LANE, THURGOLAND			
Drawing Title.			
PROPOSED LEVEL STRATEGY			
Drawn:	ML	Scale:	1:500 @ A2
Checked:	ADC	Date:	JUN 2018
Drawing No.			Rev.
1018 - 006			A