
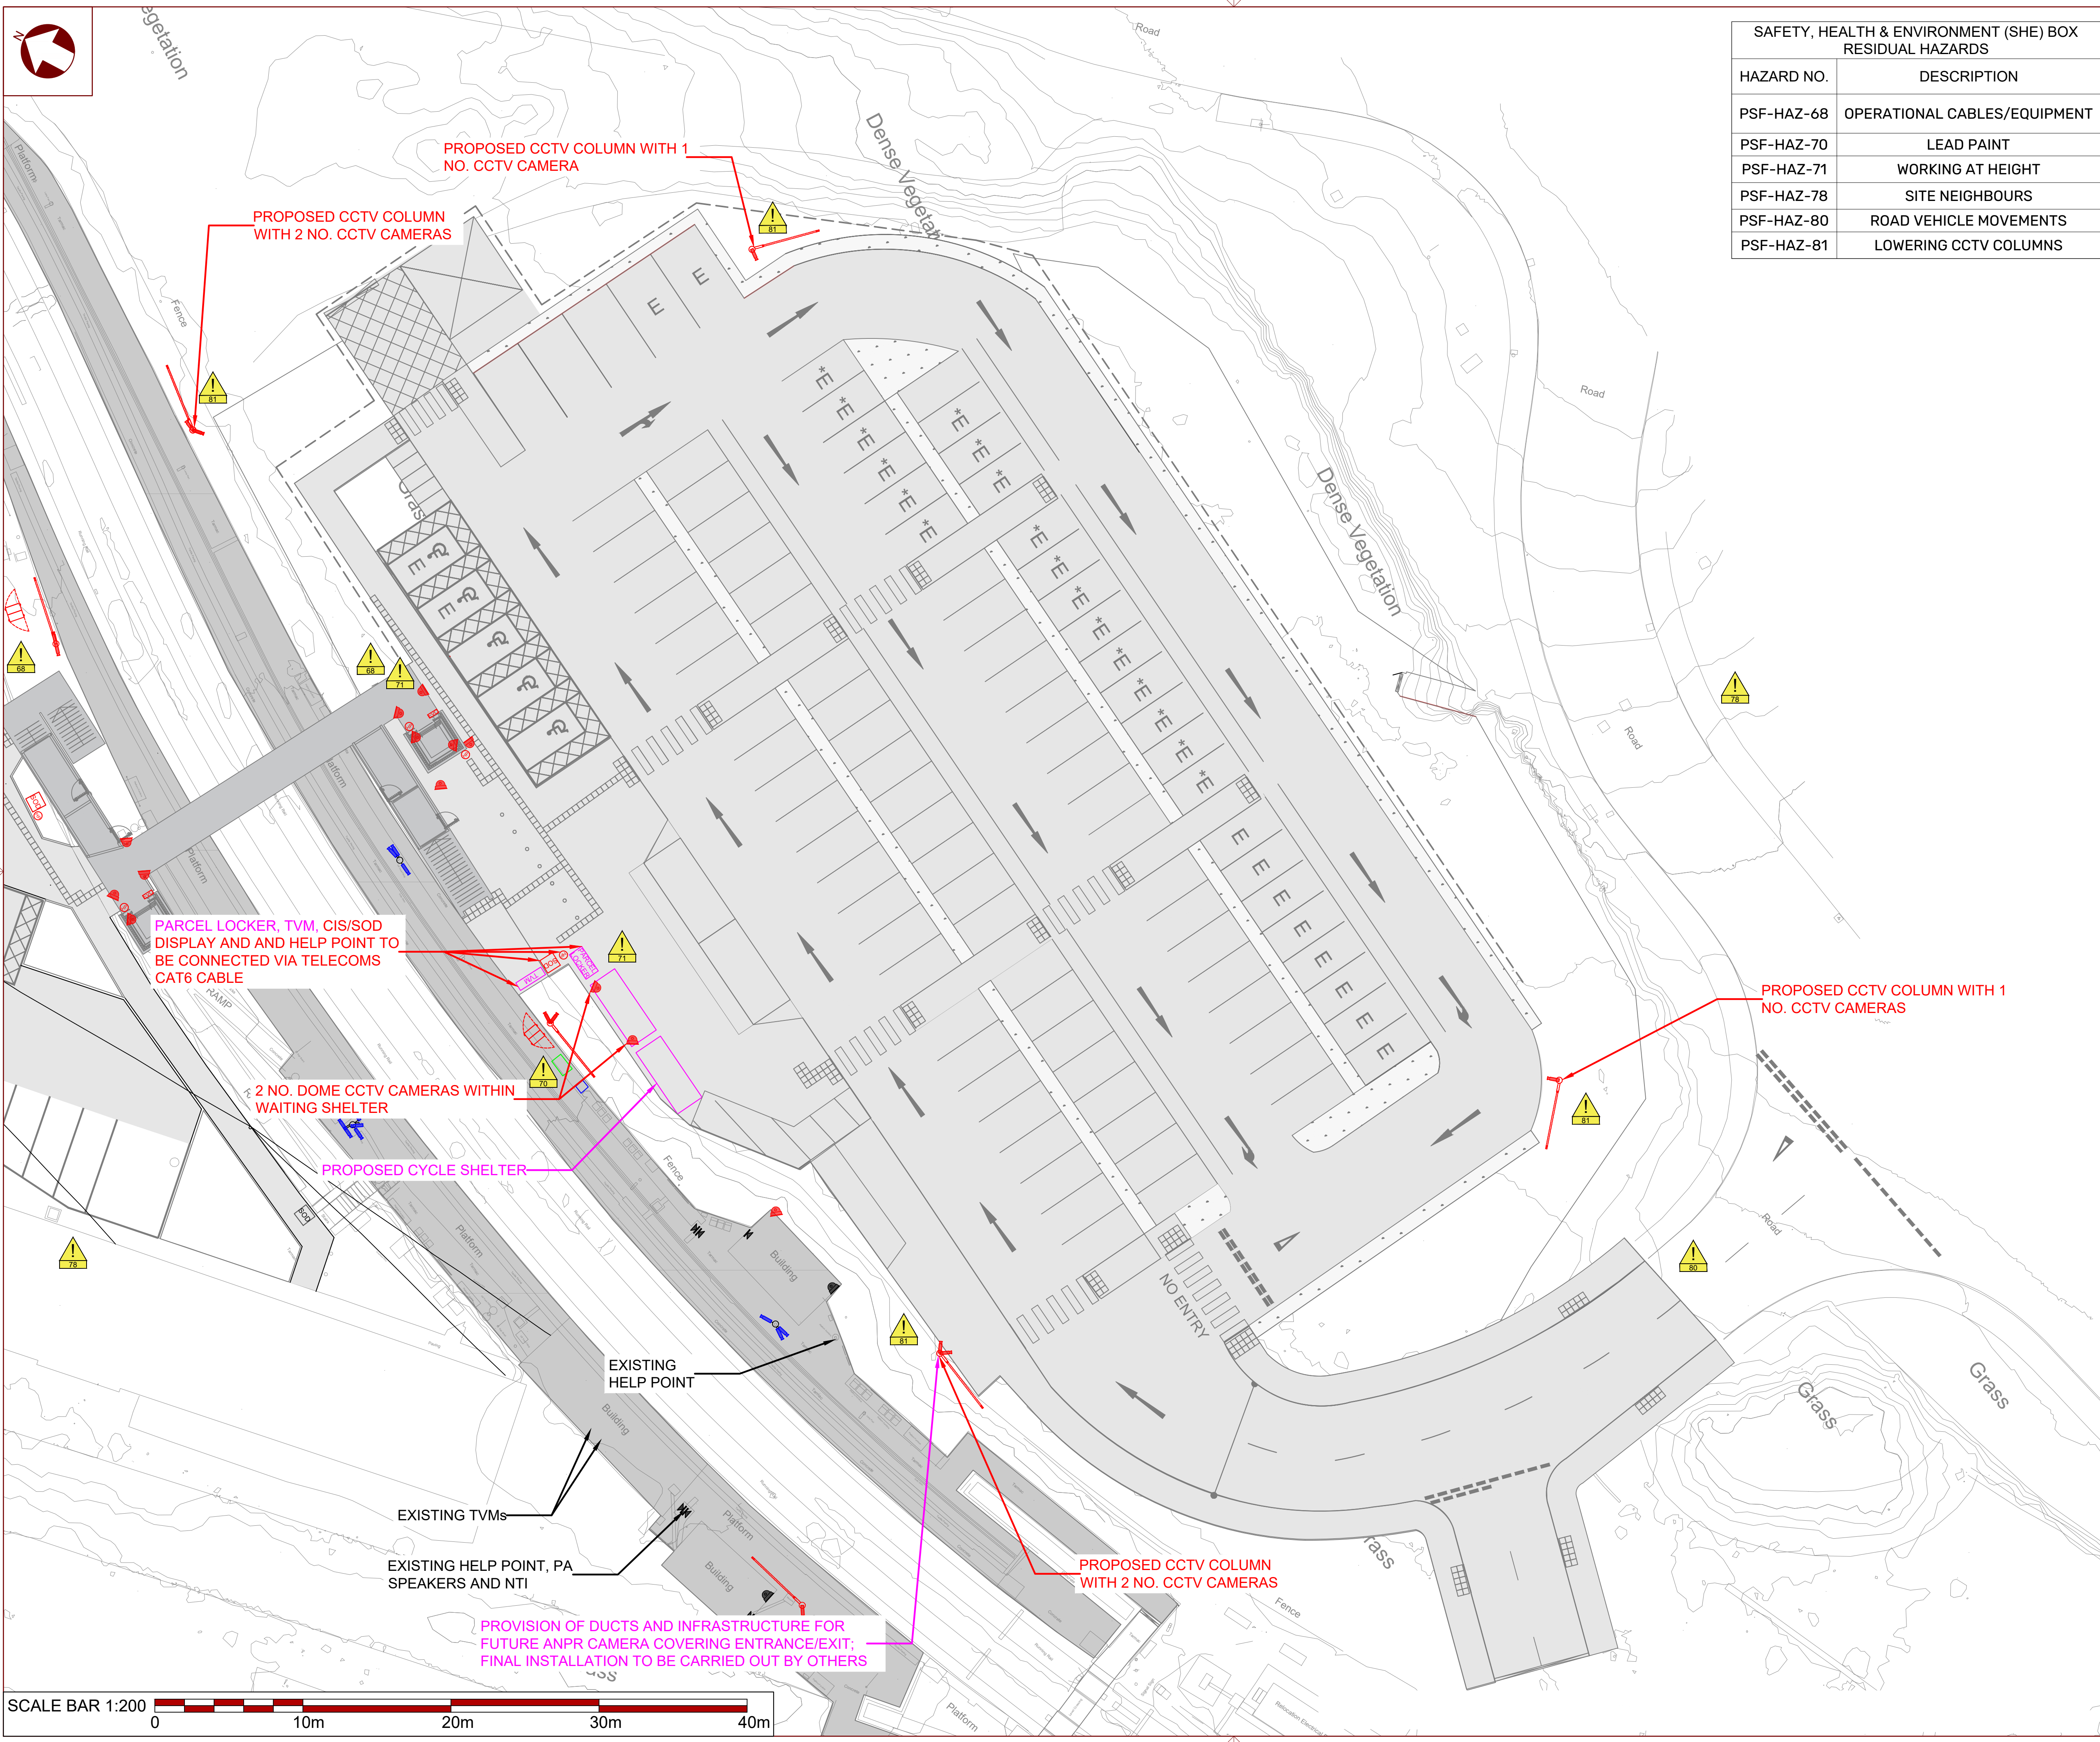


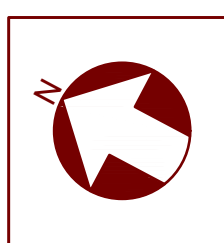

SAFETY, HEALTH & ENVIRONMENT (SHE) BOX RESIDUAL HAZARDS	
HAZARD NO.	DESCRIPTION
PSF-HAZ-68	OPERATIONAL CABLES/EQUIPMENT
PSF-HAZ-70	LEAD PAINT
PSF-HAZ-71	WORKING AT HEIGHT
PSF-HAZ-78	SITE NEIGHBOURS
PSF-HAZ-80	ROAD VEHICLE MOVEMENTS
PSF-HAZ-81	LOWERING CCTV COLUMNS

- Notes/Legend:
- DO NOT SCALE FROM THIS DRAWING
 - ALL DIMENSIONS ARE IN MM UNLESS STATED OTHERWISE.
 - TOPOGRAPHICAL INFORMATION OBTAINED FROM DRAWING 2207206_SKEYE_PENISTONE STATION_3D_FINAL_V2 BY SKEYE (22/07/2026)
 - DRAWING SHOWS EXISTING AND PROPOSED NEW TELECOM ASSETS TO BE INSTALLED AS PART AS PART OF THE NEW FOOTBRIDGE AND CAR PARK WORKS.
 - ALL ASSETS WILL BE IP CONNECTED.
 - THIS DRAWING SHOULD BE READ IN CONJUNCTION WITH OTHER RELATED PROJECT DRAWINGS AND DOCUMENTATION:
PNS-SLC-XX-DRG-TEL-0001
PNS-SLC-XX-DRG-TEL-0003
PNS-SLC-XX-DRG-TEL-0004
PNS-SLC-XX-DRG-TEL-0005
PNS-SLC-XX-DRG-TEL-0006
PNS-SLC-XX-DRG-TEL-0007
PNS-SLC-XX-REP-TEL-0001
PNS-SLC-XX-LOG-HSQ-0001

- KEY
- EXISTING RETAINED
 - PROPOSED
 - MODIFIED OR TO BE MOVED
 - REDUNDANT OR TO BE REMOVED
 - TO BE INSTALLED BY OTHERS
 - PROPOSED HELP POINT
 - POLE MOUNTED CCTV CAMERA
 - BOX TYPE CCTV CAMERA
 - DOME TYPE CCTV CAMERA
 - PA SPEAKER
 - EMERGENCY VOICE COMMUNICATION SYSTEM

Stage: PACE 2 ES4

Status: S5 - FOR REVIEW

REV.	DATE	DESCRIPTION	DR.	CHK.	APVD.
P03	21/09/2026	Client Submission	MH	AH	AH
P02	15/09/2026	CEM Submission	MH	AH	AH
P01	27/08/2026	IDC/IDR Submission	MH	AH	AH



Client: BARNESLEY METROPOLITAN BOROUGH COUNCIL

Project Title: PENISTONE STATION FOOTBRIDGE & CAR PARK

Drawing Title: TELECOMS REMOVED/MODIFIED/PROPOSED ASSETS OVERVIEW PLAN - CAR PARK

Sheet Size: A1 | Scale: 1:200 | Sheet: 1 of 1

Drawing Number: PNS-SLC-XX-DRG-TEL-0002 | Rev.: P03

