



Rev	Description	Date

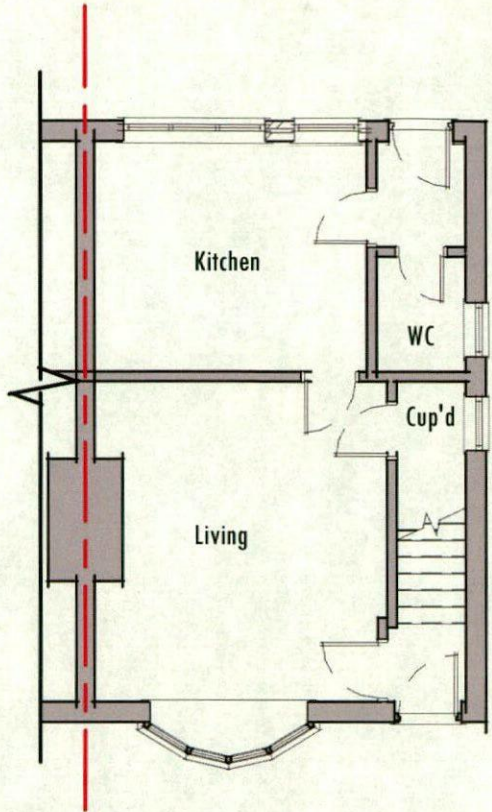


Ground Floor
1 : 100

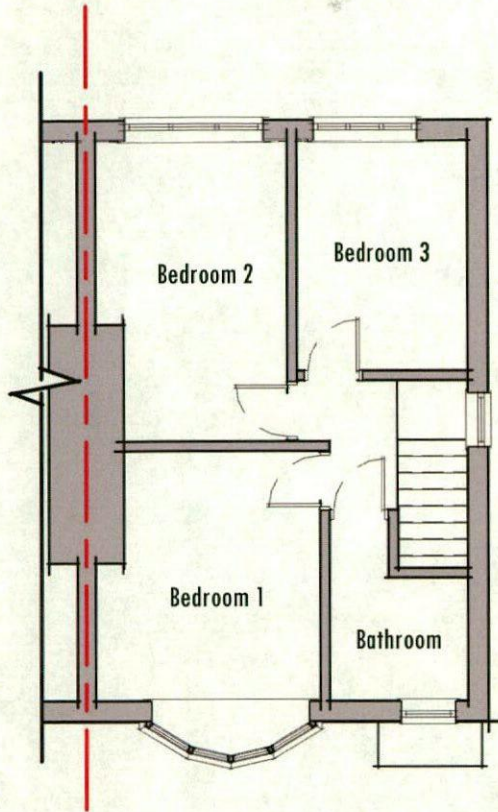


First Floor
1 : 100

Materials Key


Ref	Material
1	Masonry Colour: Red
2	Sand/Cement Render Colour: Cream
3	uPVC Double Glazed Doors & Windows Colour: White
4	uPVC Guttering, Fascia & Fall Pipes Colour: Black
5	Slate Tiles Colour: Grey

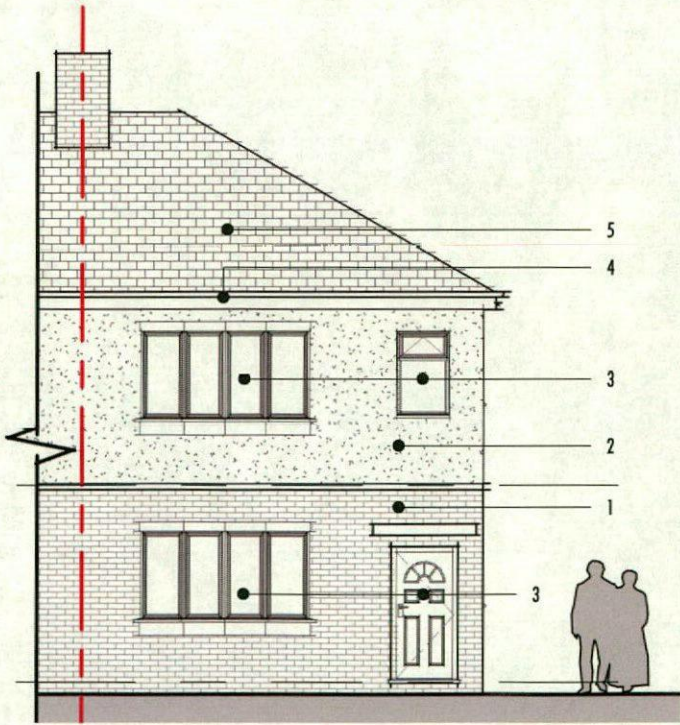

Front Elevation
1 : 100

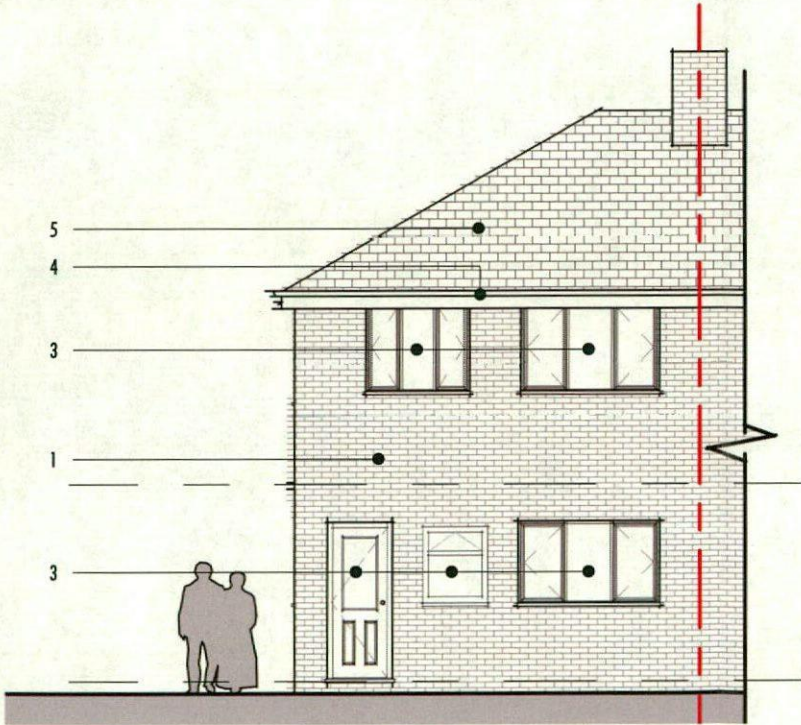


Rear Elevation
1 : 100

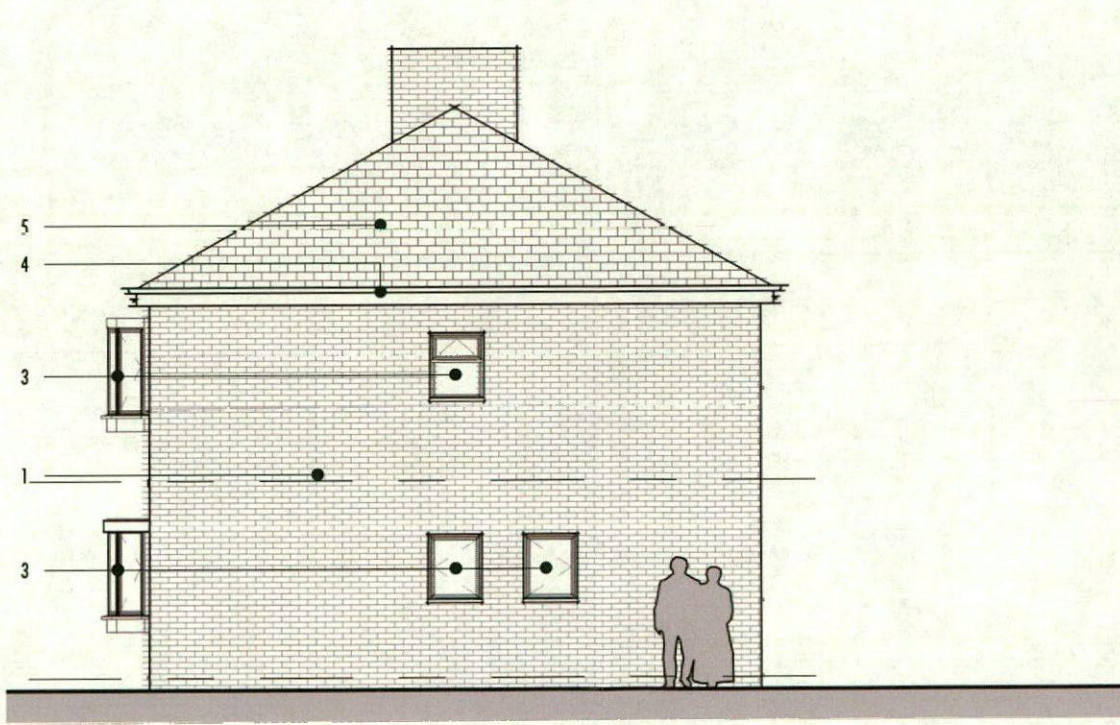

Side Elevation
1 : 100

0	10	20	30	40	50
A3 Paper Scale Check (mm)					

Rev	Description	Date

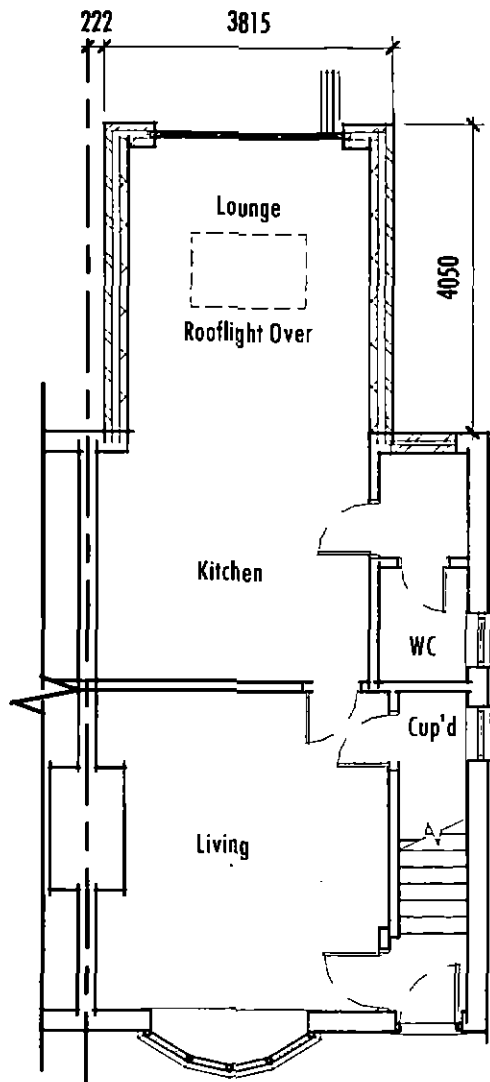


Materials Key

Ref	Material
1	Masonry Colour: Red
2	Sand/Cement Render Colour: Cream
3	uPVC Double Glazed Doors & Windows Colour: White
4	uPVC Guttering, Fascia & Fall Pipes Colour: Black
5	Slate Tiles Colour: Grey
6	Double Glazed Bi-fold Door Colour: White
7	uPVC Guttering, Fascia & Fall Pipes Colour: Black
8	Double Glazed Roof Light Colour: Black


Ground Floor

1 : 100

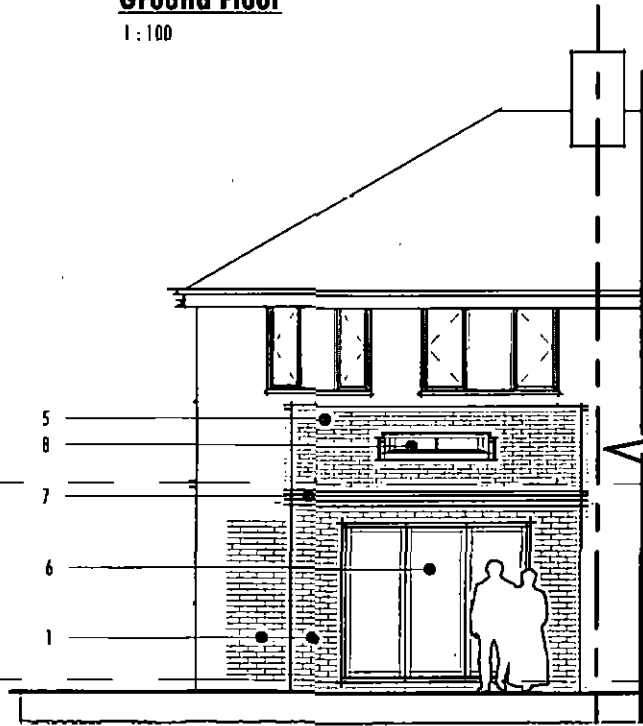


Rear Elevation

1 : 100

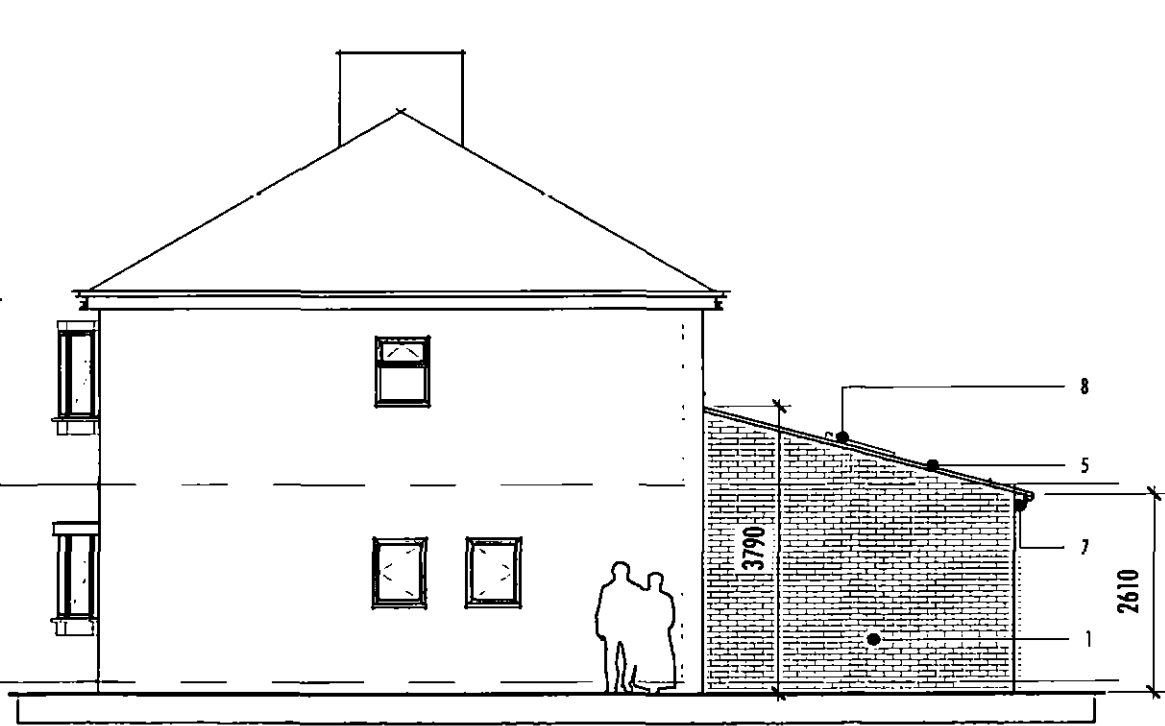

Side Elevation

1 : 100

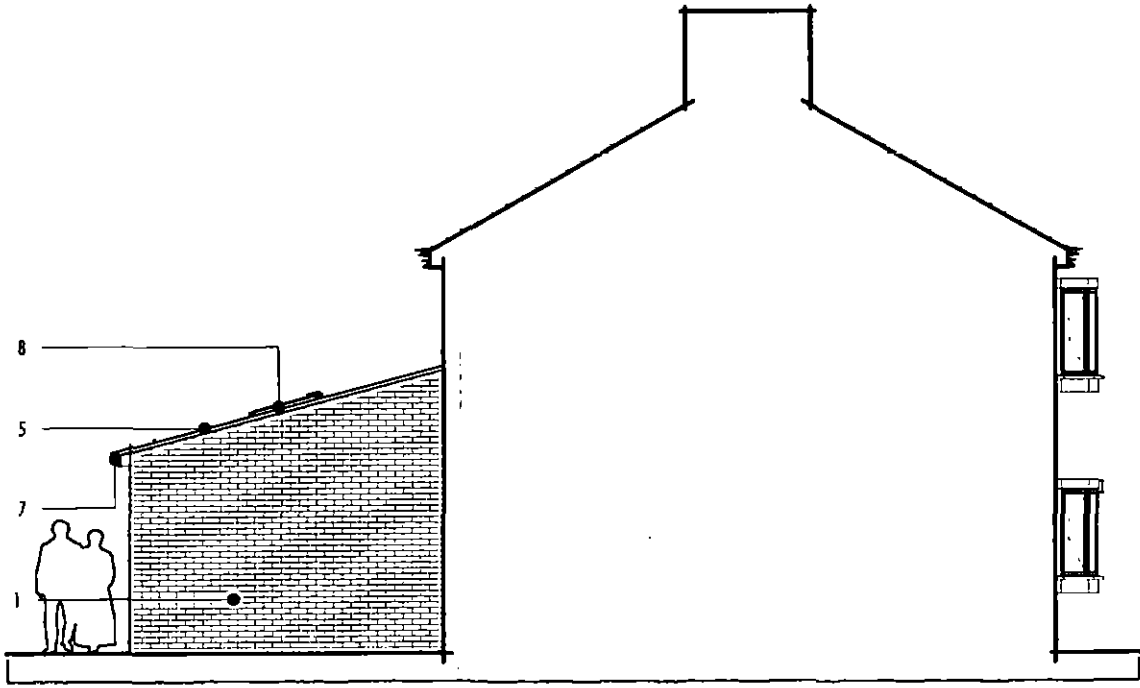

Side Elevation

1 : 100

