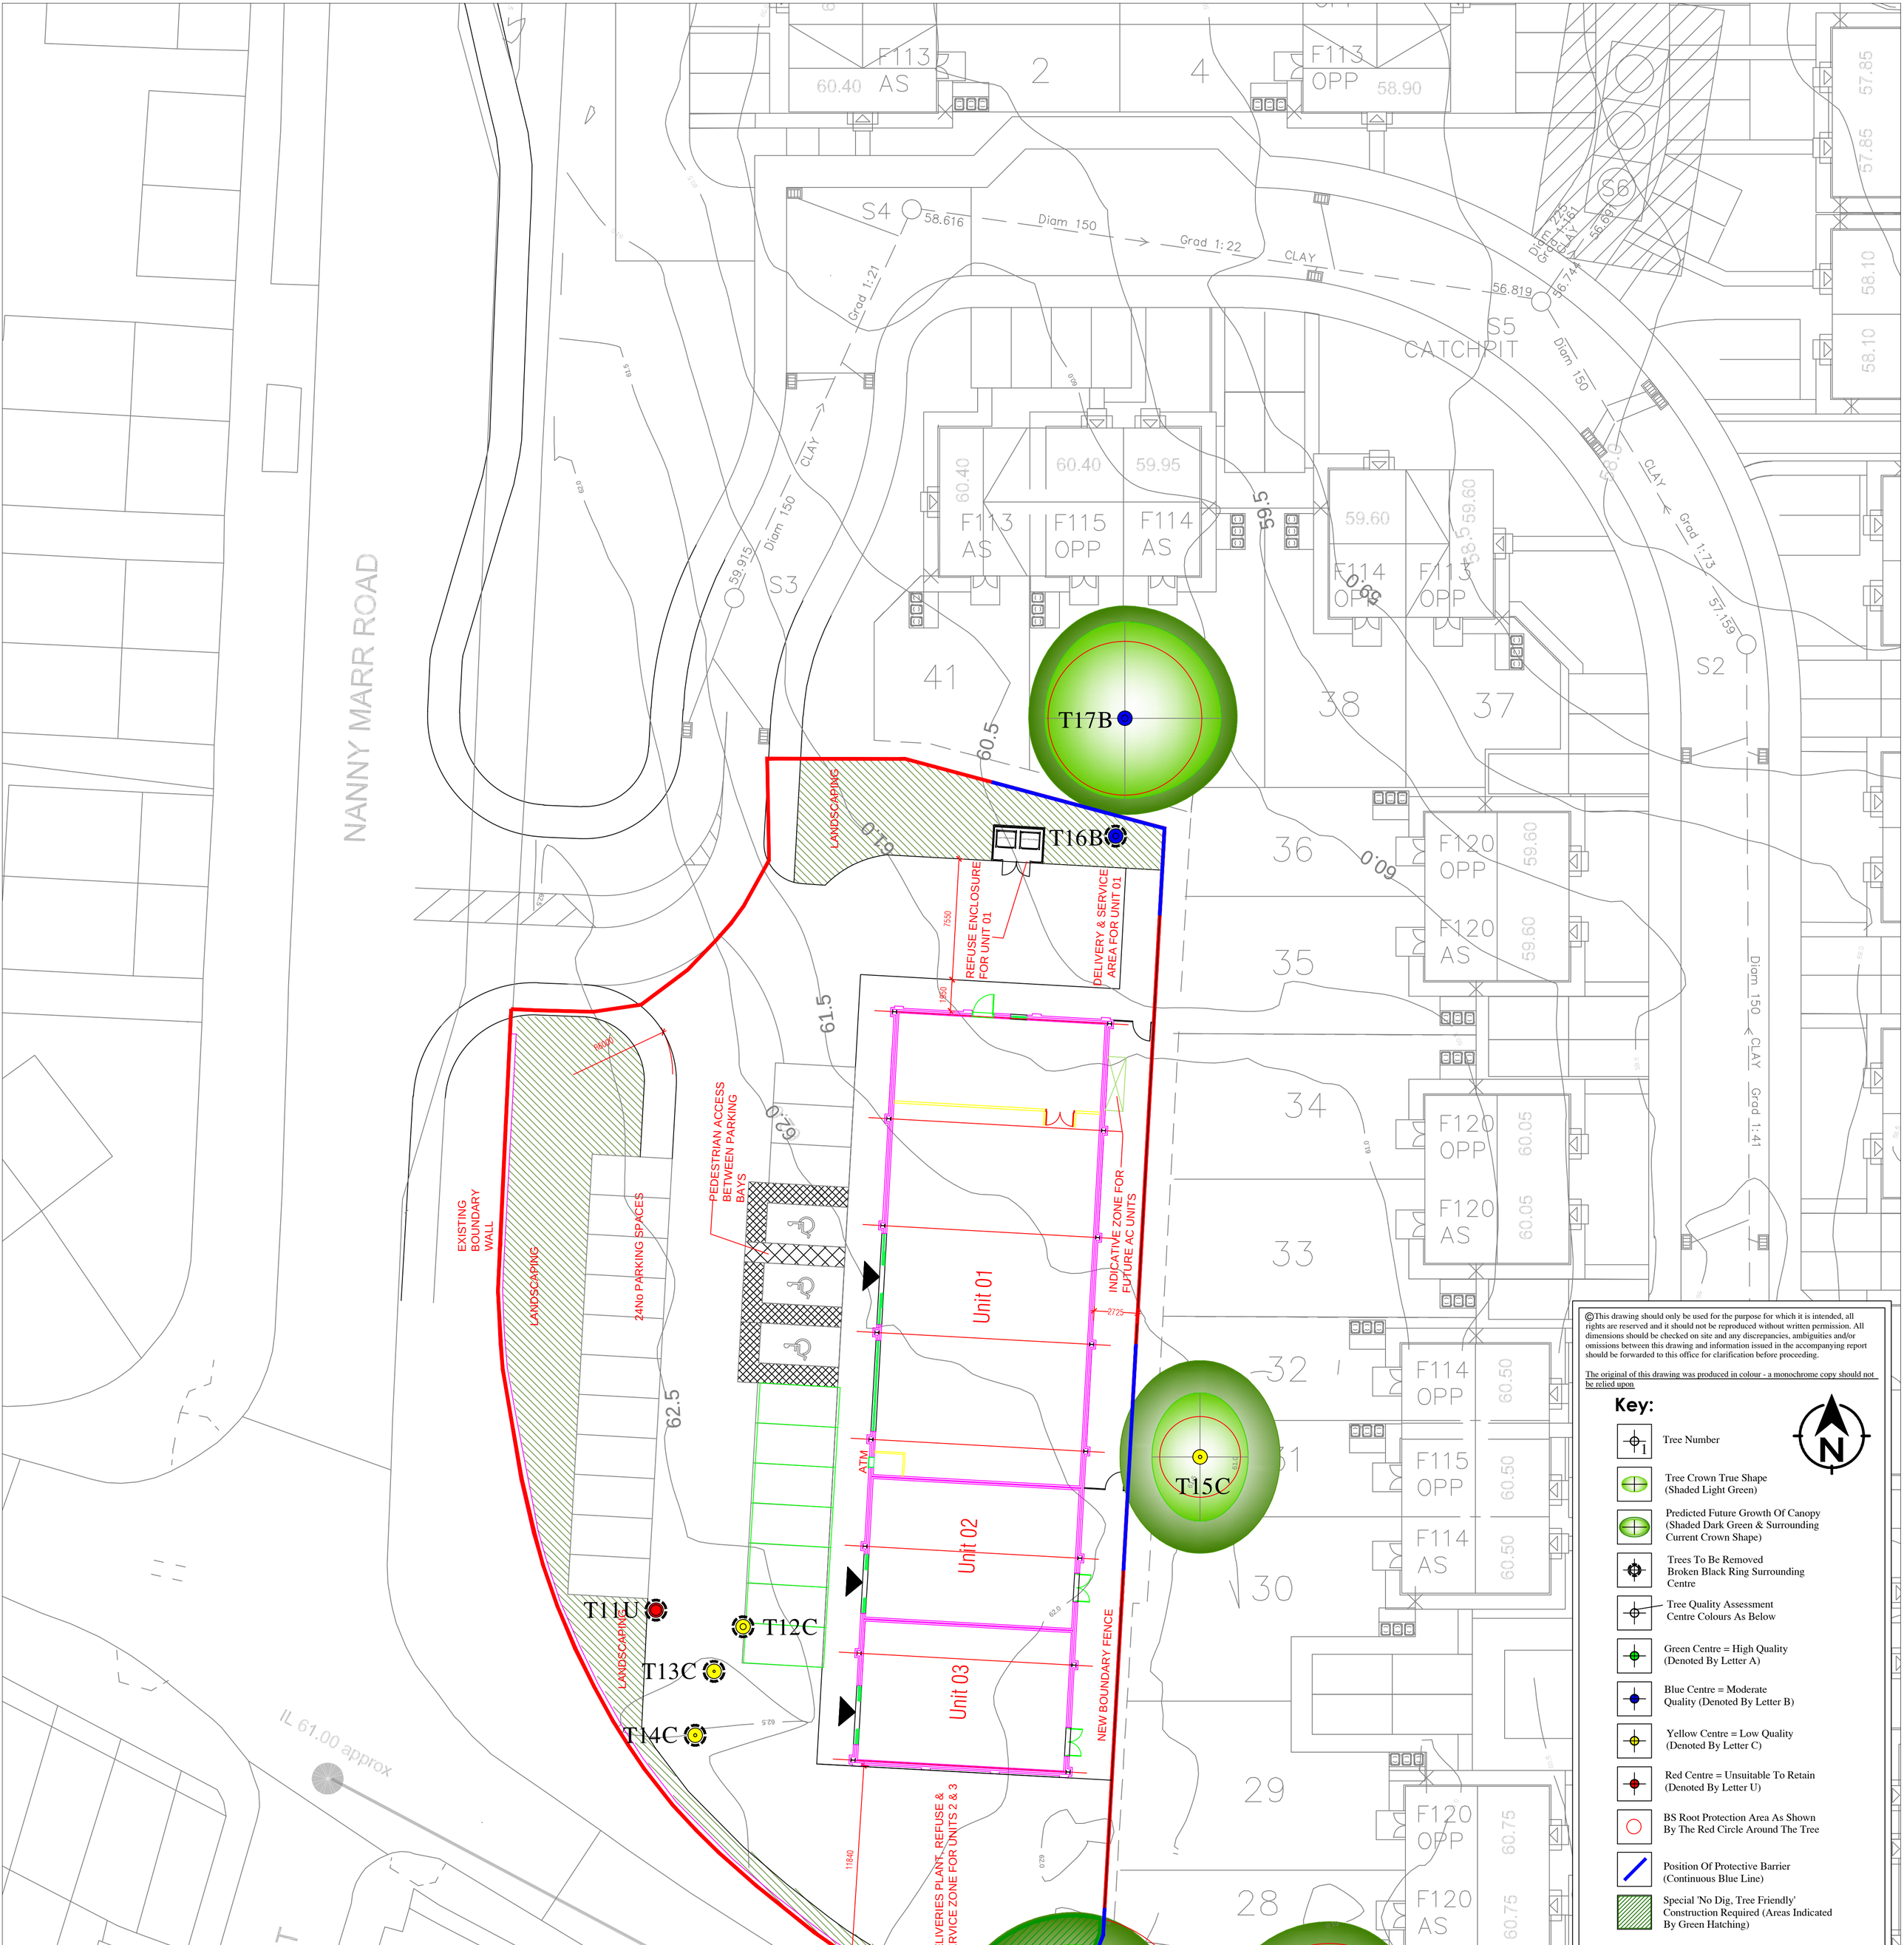


Plan only shows trees inside, or immediately adjacent to, the study area.
A number of trees have been removed following our initial inspection.
This plan shows trees 11-17, 21, 24 and 25.

©This drawing should only be used for the purpose for which it is intended, all rights are reserved and it should not be reproduced without written permission. All dimensions should be checked on site and any discrepancies, ambiguities and/or omissions between this drawing and information issued in the accompanying report should be forwarded to this office for clarification before proceeding.

The original of this drawing was produced in colour - a monochrome copy should not be relied upon

Key:

- Tree Number
- Tree Crown True Shape (Shaded Light Green)
- Predicted Future Growth Of Canopy (Shaded Dark Green & Surrounding Current Crown Shape)
- Trees To Be Removed Broken Black Ring Surrounding Centre
- Tree Quality Assessment Centre Colours As Below
- Green Centre = High Quality (Denoted By Letter A)
- Blue Centre = Moderate Quality (Denoted By Letter B)
- Yellow Centre = Low Quality (Denoted By Letter C)
- Red Centre = Unsuitable To Retain (Denoted By Letter U)
- BS Root Protection Area As Shown By The Red Circle Around The Tree
- Position Of Protective Barrier (Continuous Blue Line)
- Special 'No Dig, Tree Friendly' Construction Required (Areas Indicated By Green Hatching)

Institute of Chartered Foresters
Registered Consultant

Arboricultural Impact Assessment
Tree Protection Plan (TPP)

Retained Trees Shown On Proposed Layout With Protective Measures Indicated

Retail Development - The Former Foulstone School,

Nanny Marr Road,

Darfield, S73 9AB

For

Urbana

AllAboutTrees Ltd
Arboricultural & Ecological Consulting
Chartered Arboriculturalists & Environmentalists
The Old School, Quarry Lane,
Butterknowle, Co. Durham, DL13 5LN
Tel 0191 3739494 01388 710481
email info@allabouttrees.co.uk www.allabouttrees.co.uk

Drawn at Durham Office By TA Checked by AW

Scale 1:200 at A1 | Date 16.02.21

-Registered Chartered
-Arboricultural Consultants
-Planning & Development
-Urban Forestry
-Ecological Consultants

Drawing Ref.	Revision
AIA TPP	-