


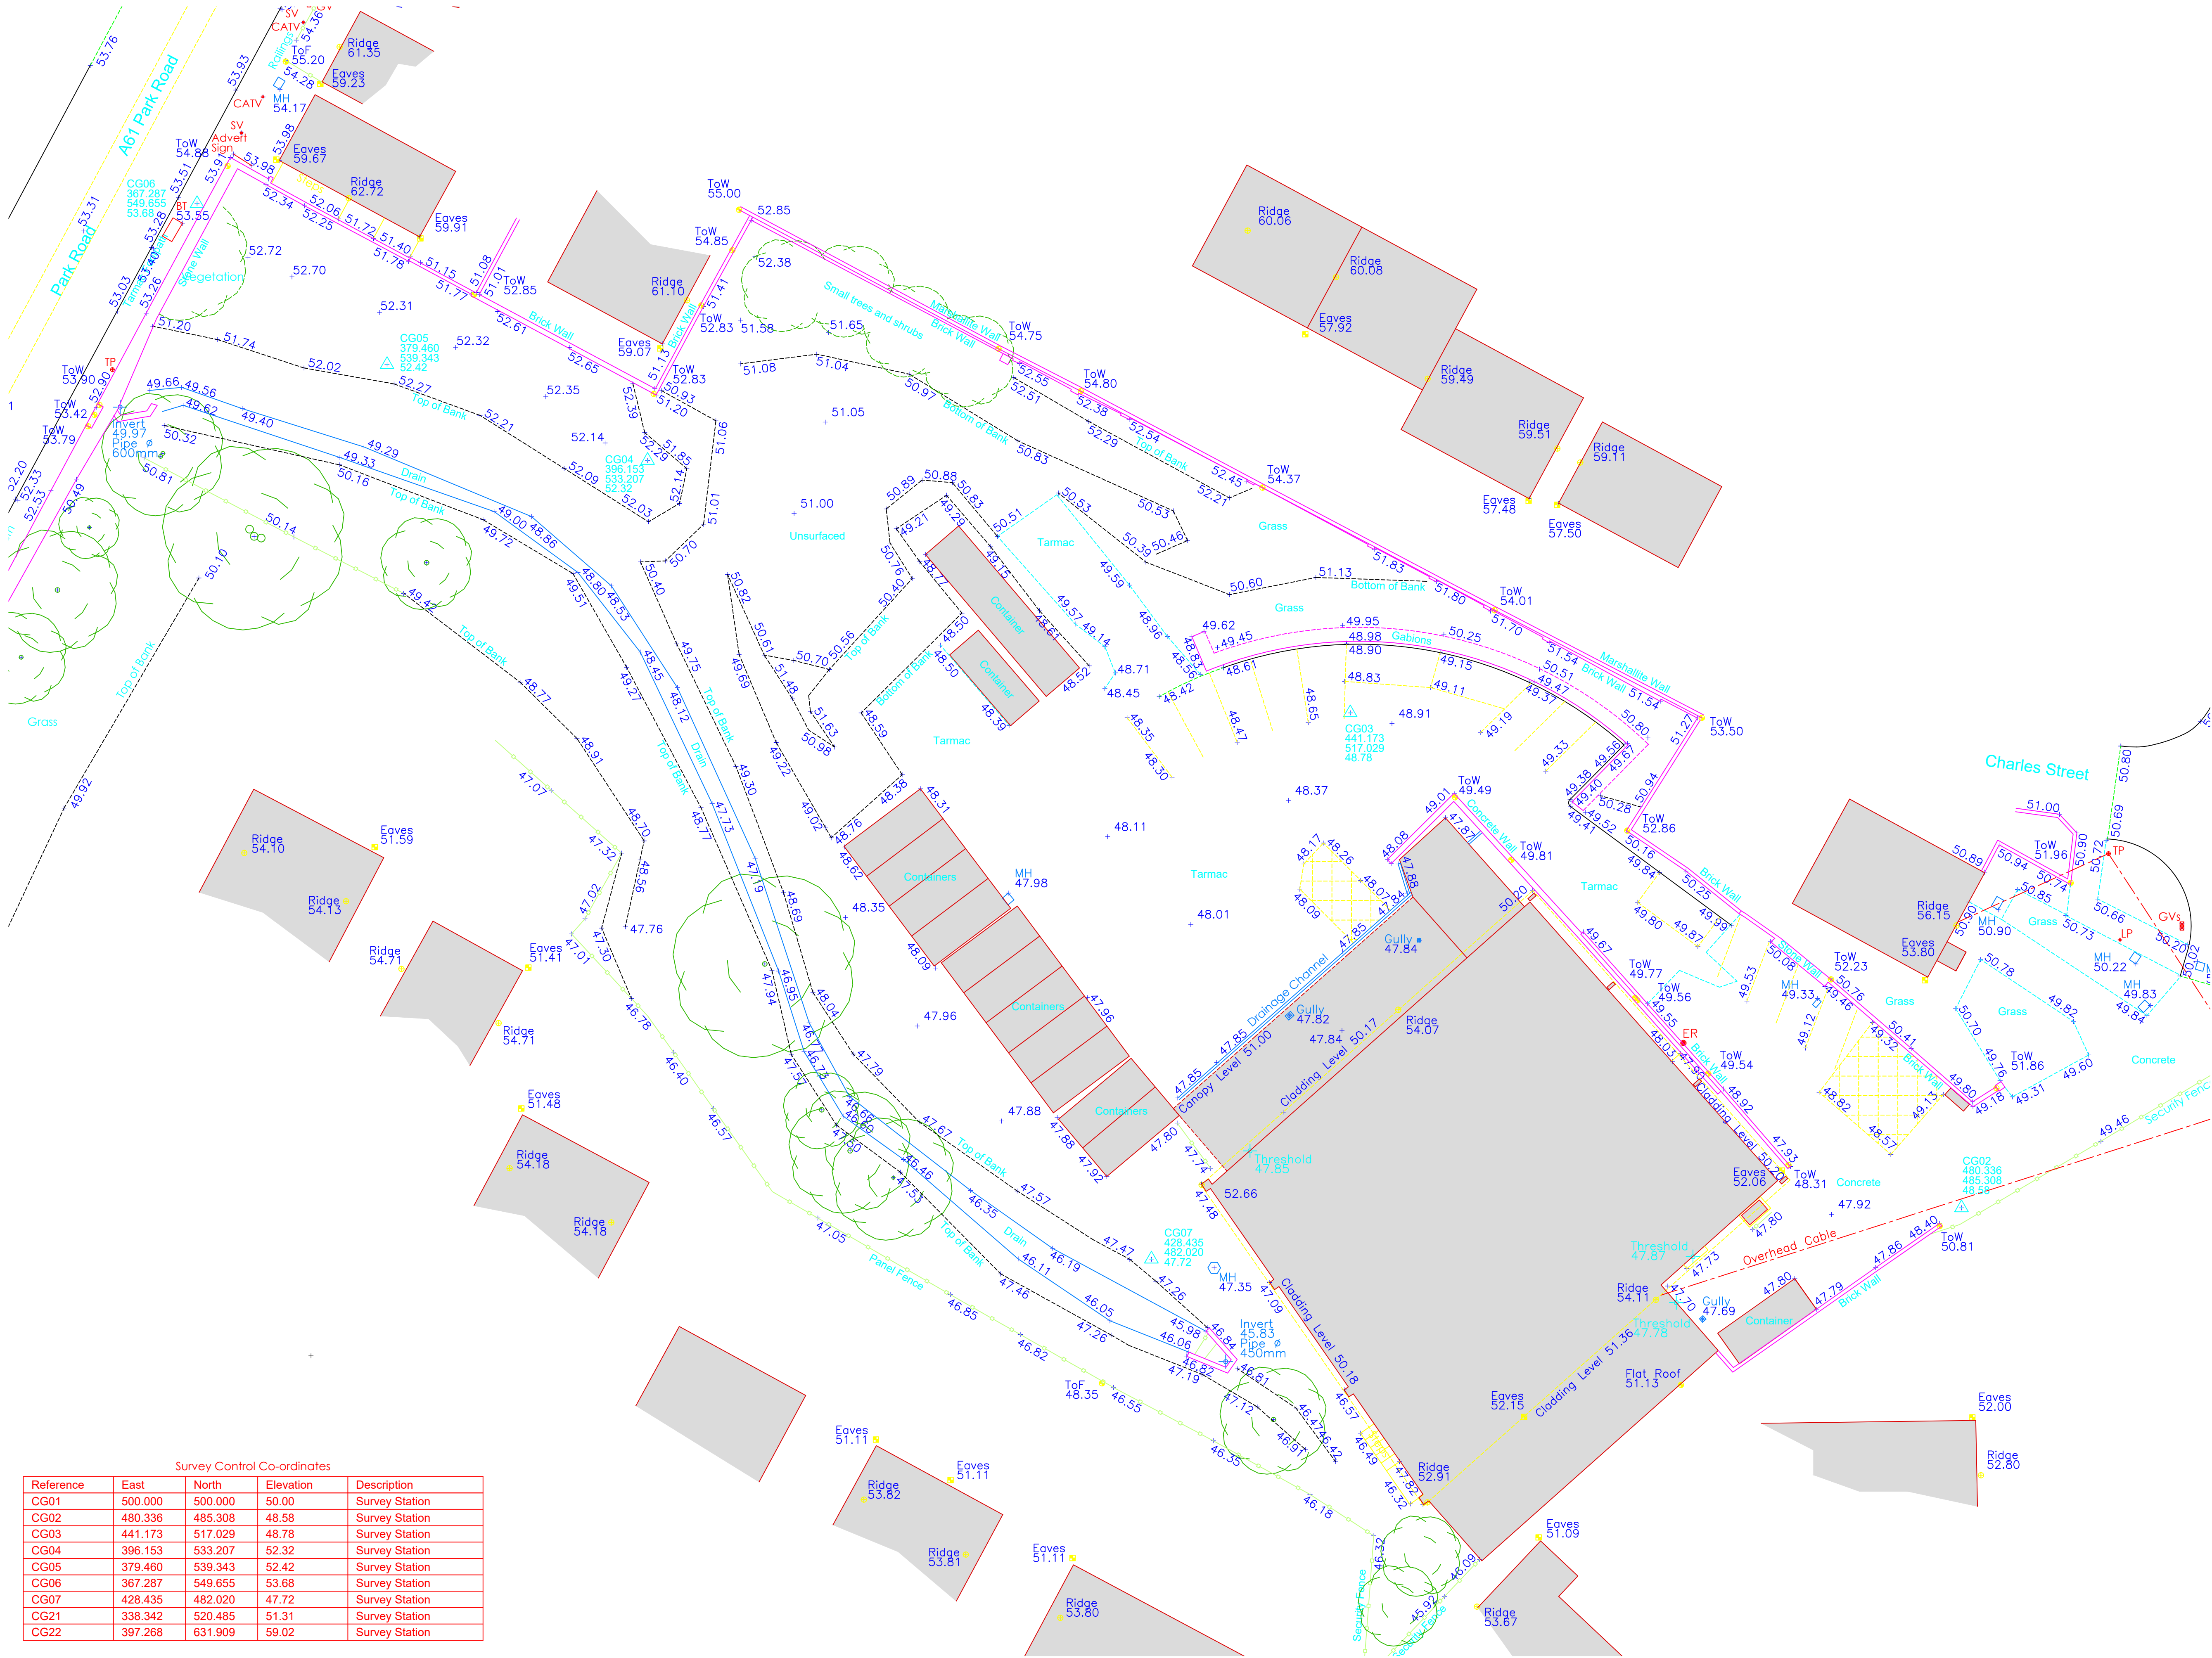

Survey Control Co-ordinates				
Reference	East	North	Elevation	Description
CG01	500.000	500.000	50.00	Survey Station
CG02	480.336	485.308	48.58	Survey Station
CG03	441.173	517.029	48.78	Survey Station
CG04	396.153	533.207	52.32	Survey Station
CG05	379.460	539.343	52.42	Survey Station
CG06	367.287	549.655	53.68	Survey Station
CG07	428.435	482.020	47.72	Survey Station
CG21	338.342	520.485	51.31	Survey Station
CG22	397.268	631.909	59.02	Survey Station

P:\General\PR\Identity\Logos 2016\CODA Architecture.jpg

Coda Studios Ltd
70-71 Cornish Place, Cornish St, Sheffield, S6 3AF
t:0114 279 6003
e:information@codastudios.co.uk

DRAWN	CHECKED	DATE	SCALE	REVI
CI	JH	20-02-19	1:200 @A1	-

Client	David J White
Job	Housing Development Whites Baker
Title	Existing Levels Plan
Dwg. No.	2713-PL101

© COPYRIGHT EXISTS ON THE DESIGNS AND INFORMATION SHOWN ON THIS DRAWING. The Contractor must verify all dimensions on site making shop drawings or commencing work of any kind. No dimension scaled from this drawing. Architect to be notified of any discrepancies immediately.