


CONC POSTS
3" X5" DARK STAINED TIMBER
LARCH LAP FENCING PANELS

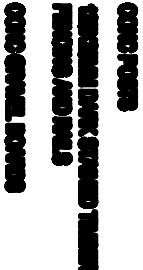


CONSUME DARK GREENS AND FIBER

FENCE TYPE B
1800MM HIGH



**EUROPEAN V ARCH FENCING PANELS
STAINED DARK BROWN
ON BRICK WALL TO MATCH DWELLINGS**

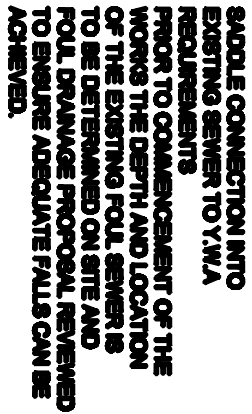

COMBINED SEWER

White Agus Partnership		1288, NEW ROAD, STAINCROSS, BARNLEY. S76 6PP CHARTERED SURVEYORS AND BUILDING DESIGN CONSULTANTS		PHONE/FAX: 01223 209482 E mail: aguas@stainc.com	
Product RESIDENTIAL DEVELOPMENT AT DUFFER ROAD JUMP, BARNLSLEY		Client MESSERS EXLEY, MYERS, WHITE & WILLIAMS			
Drawing Title SITE PLAN		Date APRIL 2009	Scale 1:200		
		Ref. 08-123	Dwg. No. 03	Rev. E	
Date 26-06-09 15-06-09 22-06-09 27-07-09	Surfix A B C D E	Description LAYOUT REVISIONS A: REVISION TO PLANNING OFFICERS REQUIREMENTS B: REVISION TO PLANNING OFFICERS REQUIREMENTS C: FLOORS ARE REDESIGNED TO PLANNING OFFICERS REQUIREMENTS D: BUILDINGS SQUARED E: UPDATED FOR RECONSTRUCTION OF PLANNING APP			