


Architects are to be notified of any discrepancies.
Contractors must check all dimensions on site.
This drawing is subject to copyright laws and is for use on this project only.
This drawing is to be used solely for the information as filed only.
For other information refer to the latest revision of any previous drawings.
To be used in conjunction with relevant design standards and protocols.

This is a colour drawing. In order to ensure any subsequent reproduction is viewed correctly it should be printed in full colour.

PROPOSED MEZZANINE PLAN
1 : 100

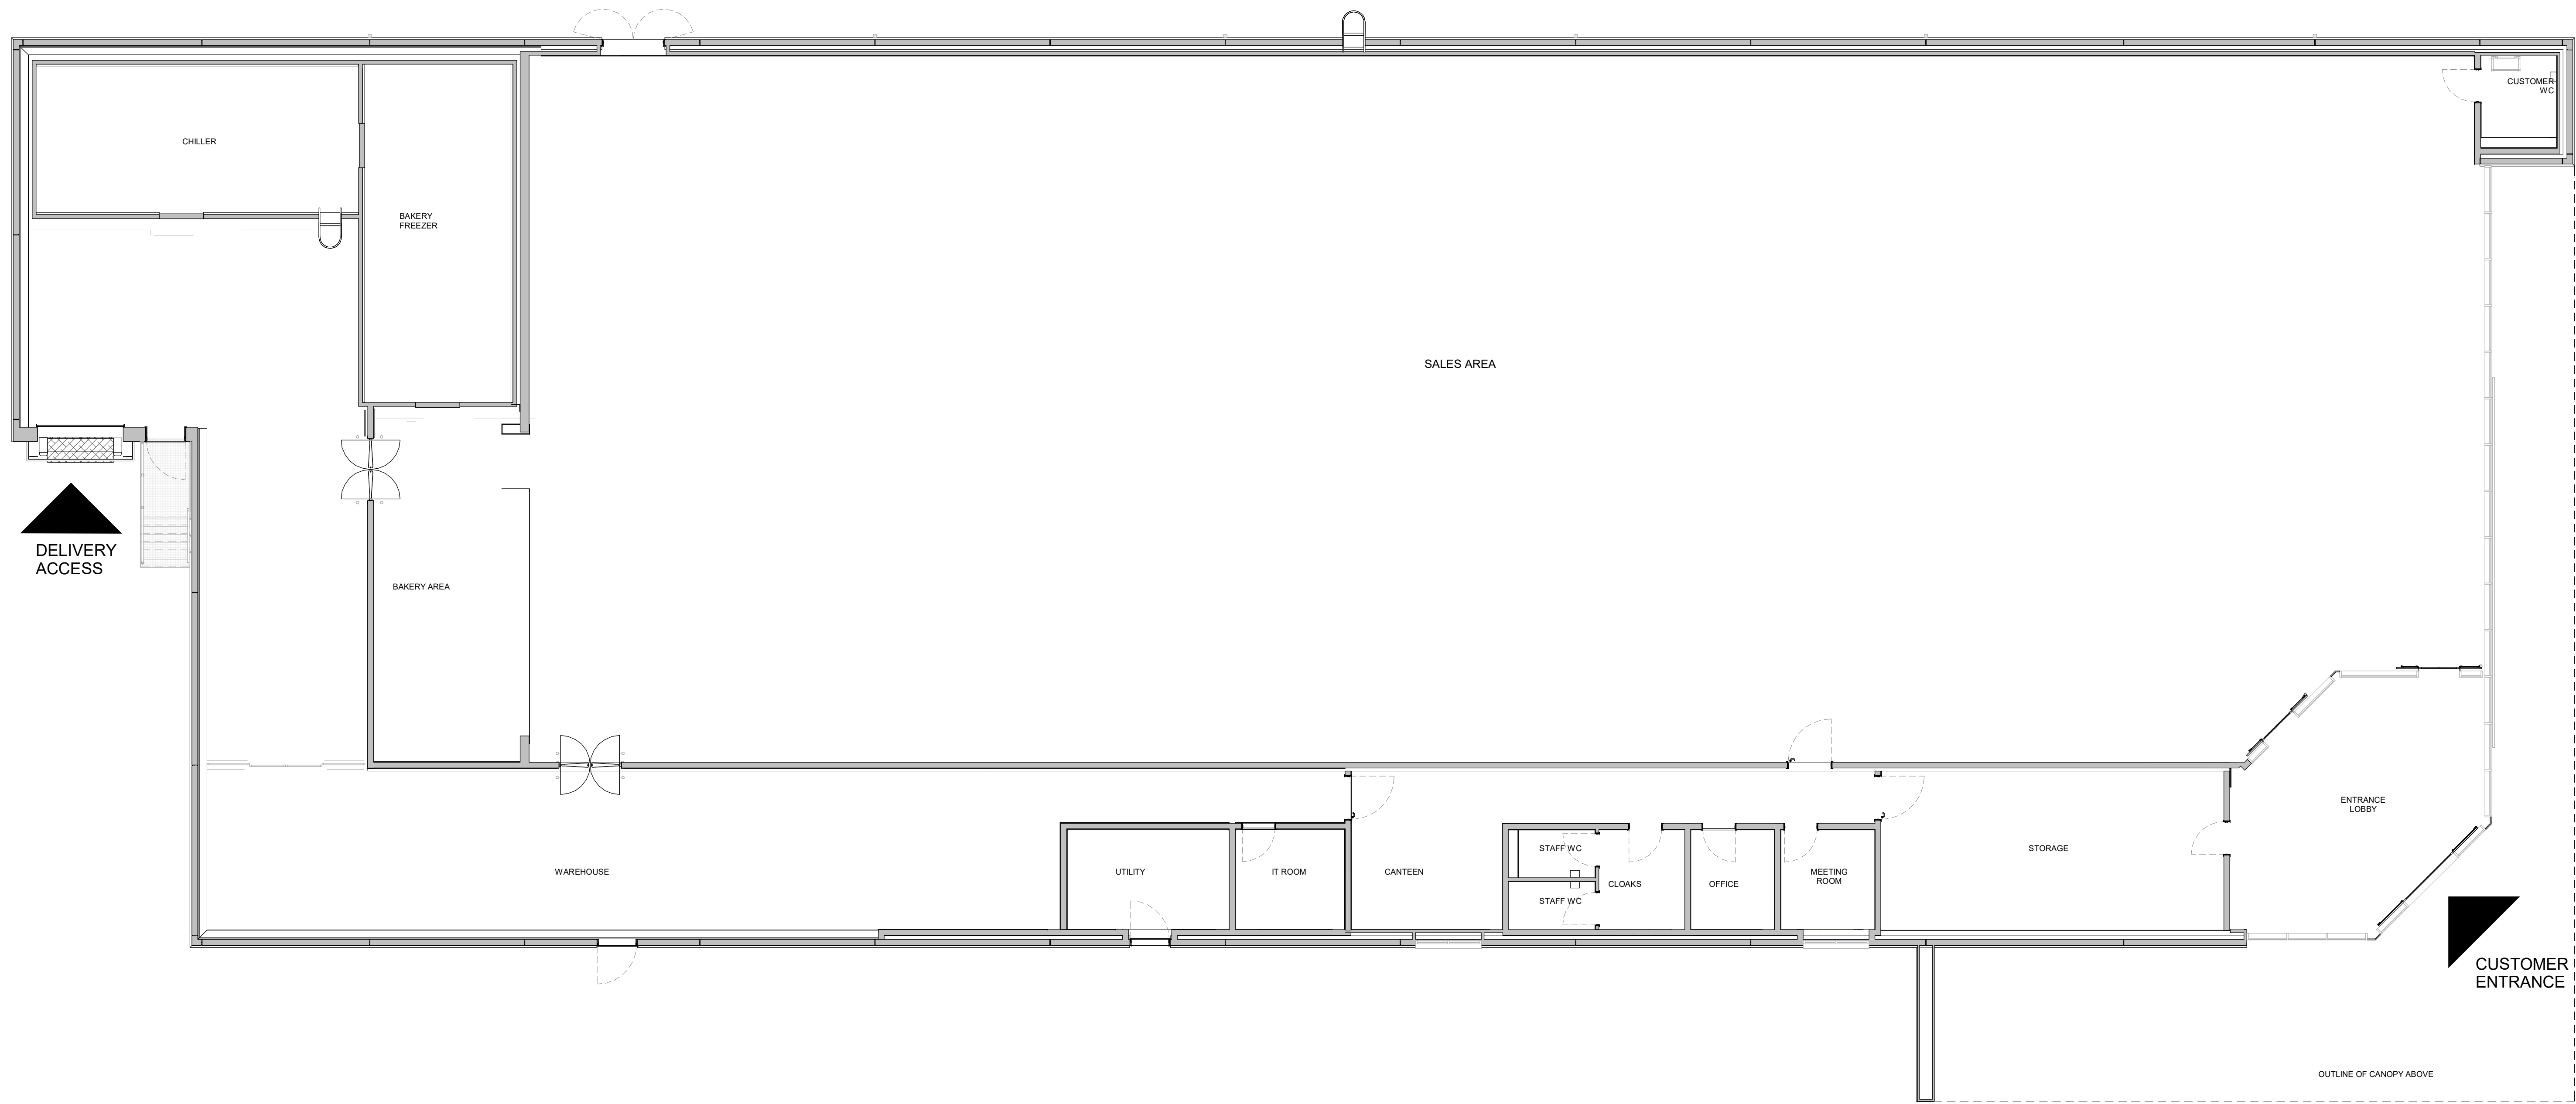

PROPOSED GROUND FLOOR PLAN
1 : 100

C1 PLANNING ISSUE 04/02/22 DM PM

Rev Description Date Dm Cld

Status

PLANNING

SMR

SMALLEY MARSEY RISPIN

ARCHITECTS

Floor 2, The Exchange, Station Parade, Hemmingle, H01 1TS
01423 707 757 admin@smrarchitects.co.uk

Project

Hoyland

Client