


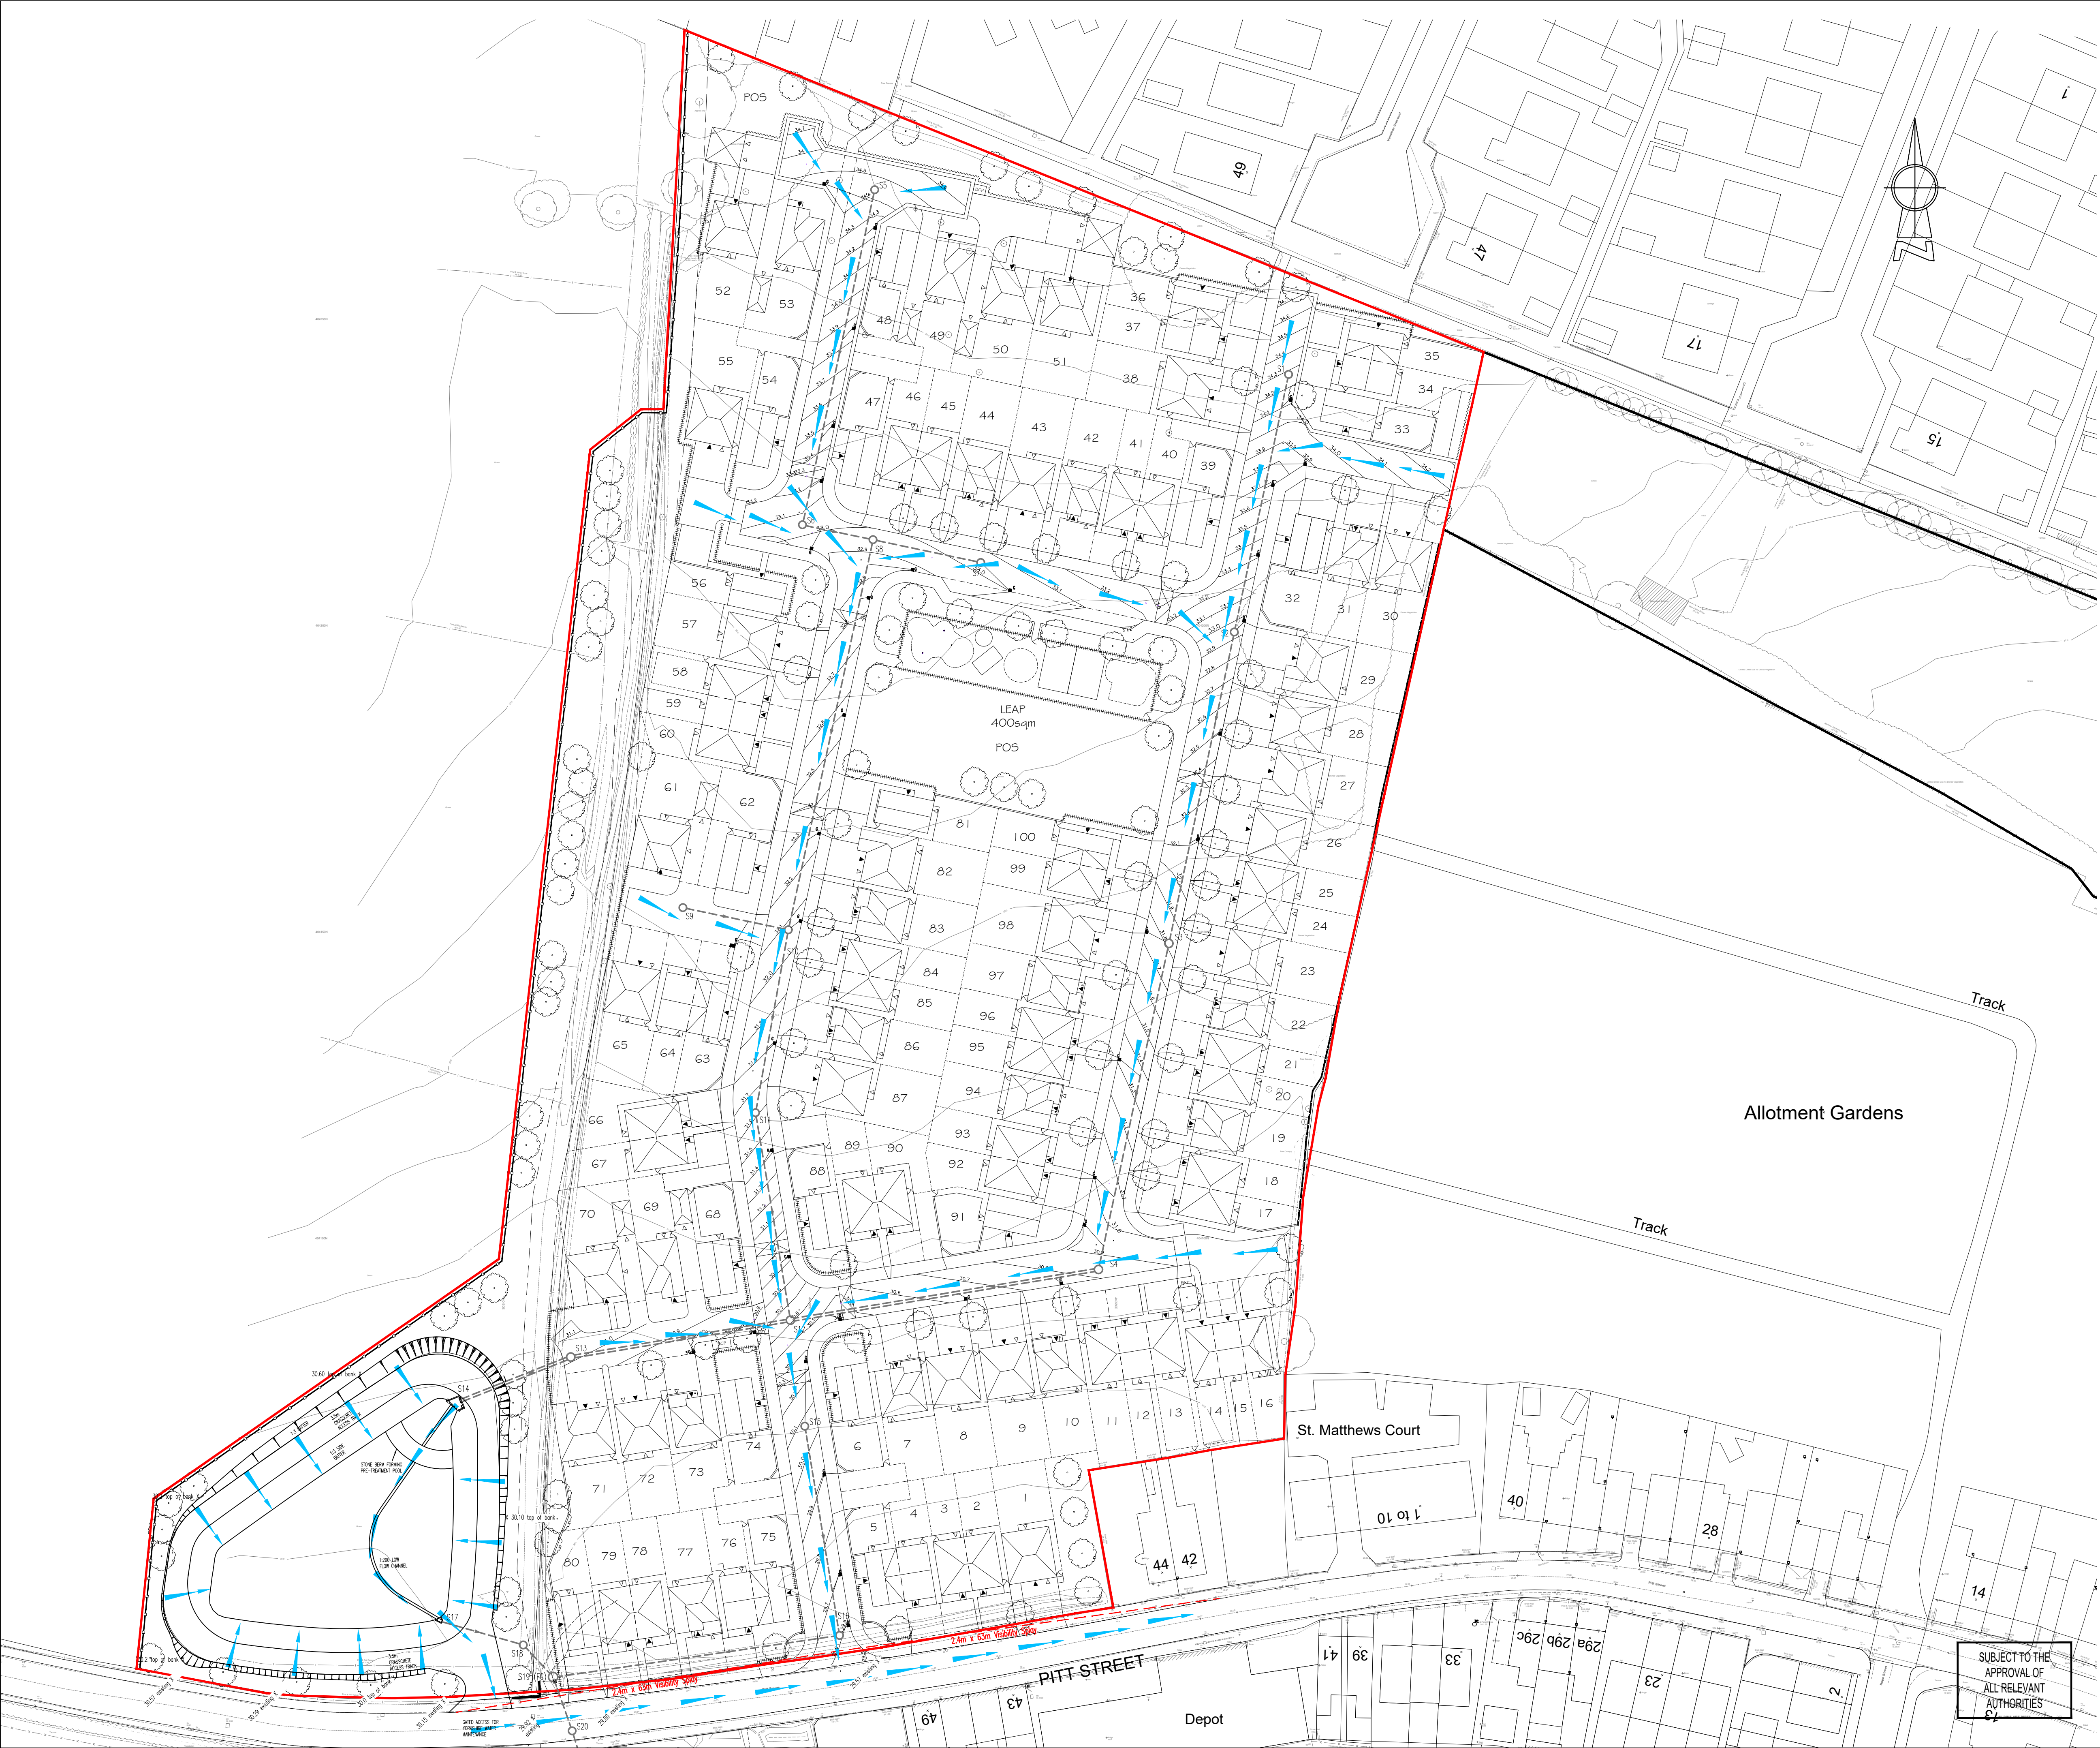

N
O
T
E
S

ATTENTION IS DRAWN TO THE REQUIREMENTS OF THE CONSTRUCTION DESIGN AND MANAGEMENT REGULATIONS 2015 AND THE DUTIES AND RESPONSIBILITIES CONTAINED THEREIN

K
E
Y

 Exceedance Route

A	AT	11.10.21	Layout: F	AT	RJ
/	MB	20.08.21	Issued for approval	AT	MI
Rev	By	Date	Revision	Chk	Apvd

 ARP ASSOCIATES
Chartered Consulting Engineers

Northwest House • 5 & 6 Northwest Business Park • Servia Hill, Leeds • LS6 2QH
0113 245 8498 0113 244 3864 leeds@arpassociates.co.uk www.arpassociates.co.uk
ARP Associates is a trading division of ARP Geotechnical Ltd, a company registered in England and Wales with company number 3773311, whose registered office is at 5/6 Northwest Business Park, Servia Hill, Leeds LS6 2QH

TITLE FLOOD EXCEEDANCE LAYOUT

PROJECT

PITT STREET
DARFIELD

CLIENT

BDW YORKSHIRE WEST

DRAWING STATUS

PRELIMINARY

Scale	Date	Drawn	MB
1:500 @ A1	AUG 21	Chk.	AT
Drg. No.	1048/141/10	Rev	A

SUBJECT TO THE APPROVAL OF ALL RELEVANT AUTHORITIES

67