

A photograph showing the proposed entrance to the market. A large, arched sign reads "HOYLAND market". Below the sign, a person is walking with a shopping bag, and a stroller is visible. To the right, there is a shop with a green sign that says "The C". A red sign with "39p" is visible in the foreground.



Sign 1(a)
Size: 3910 x 1730mm
Returns: 240mm
Fixing Lip: N/A


Description
1 no of folded aluminium double sided box, powder coated in RAL7016. Sign complete with built up halo illuminated 'Hoyland Market' letters, with 45mm returns. Hoyland wetsprayed in RAL9002, Market wetsprayed in P380 C.

Design is the same both sides.

Illumination Details:
Internal LED Halo Illumination to
be built up letters only.

Fixing Details:
Box mounted to 4no Steel
Stubs to fit Totem structure.

Tenant Panel
Size 3910 x 400mm
Returns 100mm Overall
Folded aluminium trays
wet sprayed into colour
with applied vinyl tenant
panels to the face.

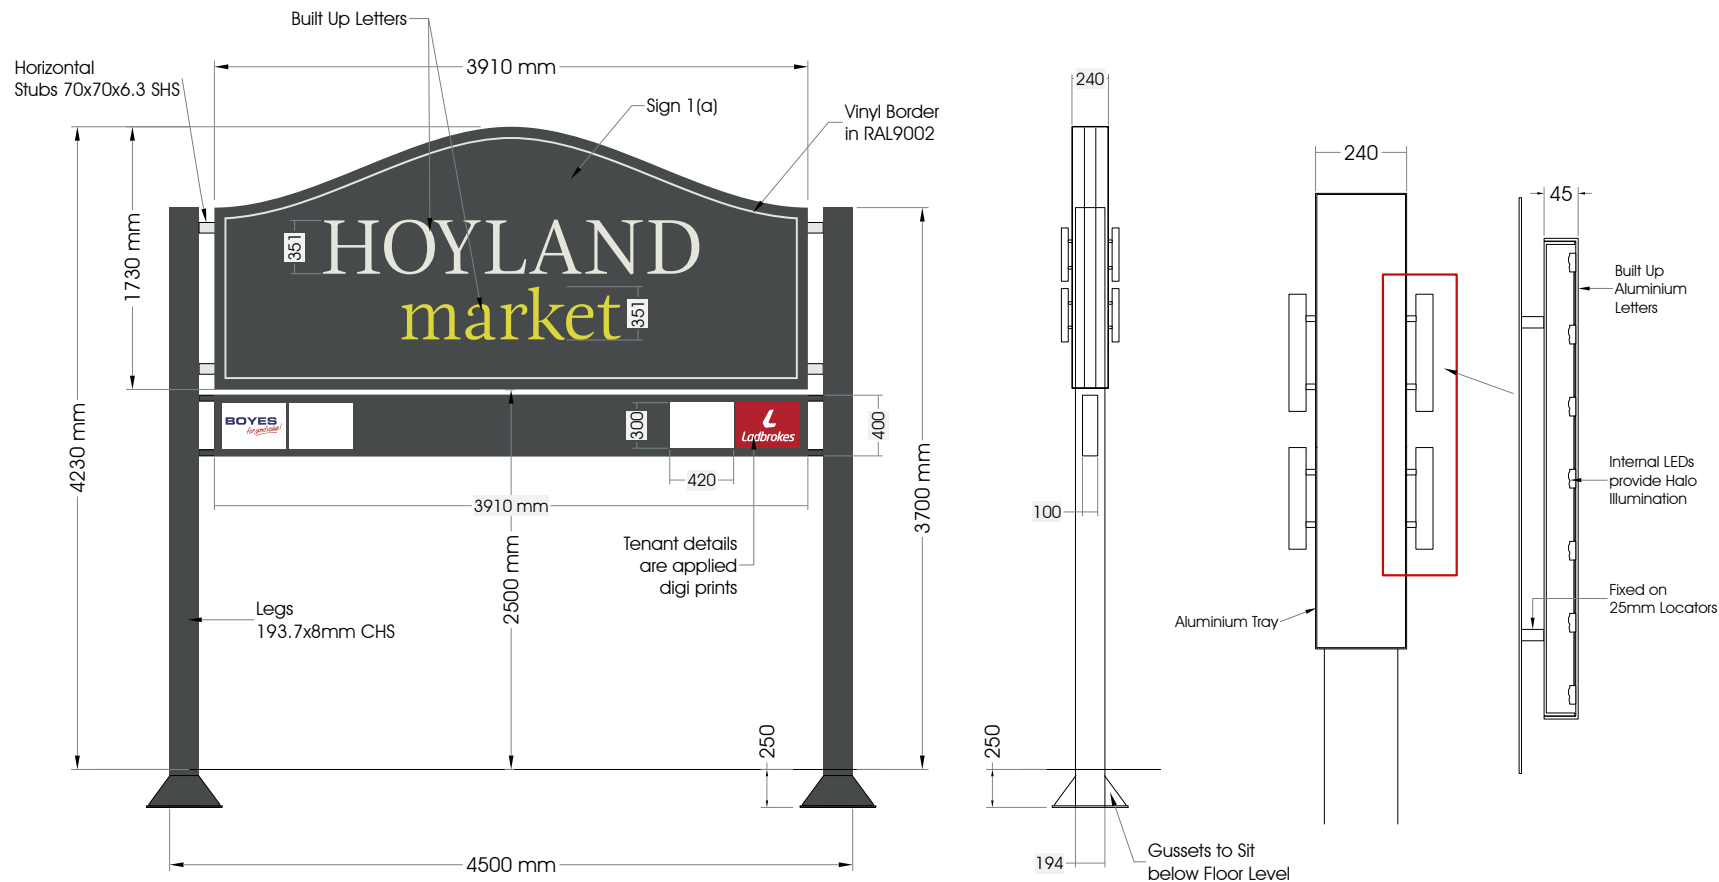

This Drawing & information contained may not be copied or used without prior consent from Spencer Signs. Colour shown may not accurately match any colour references. Sizes in mm unless stated otherwise.

 Unit 1, 70 Scarborough St. Mt. Hls 415 www.spencersigns.co.uk email: des@spencersigns.co.uk	DRG. NO.	Date	Checked	Rev.	Date	Initial	Revision Detail	NOTES	Specification checked and approved for Production By (sign & print name)	Typeface(s) Colours	  
	67057-A	05/04/16		A	08.04.16	TB	Revised Design				
	Drawn By	Scale	Drawing Status								
	CW	1:50@A4	Production								