



Boundary Treatment Layout

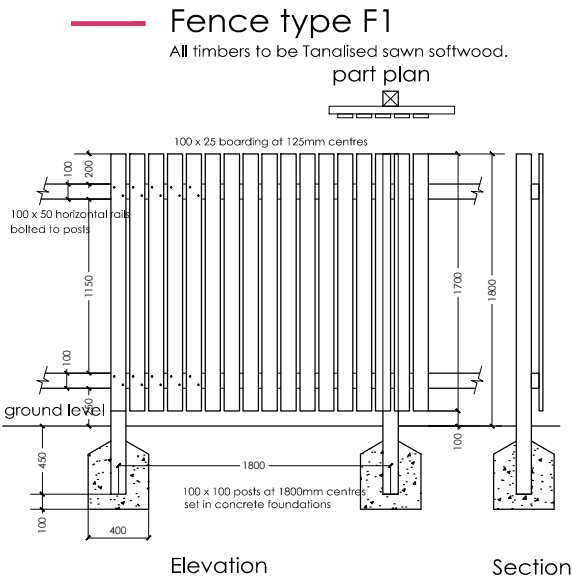

Warren Walk, Royston

dwg.no. WW-05 June 2017 scale 1-500@a3

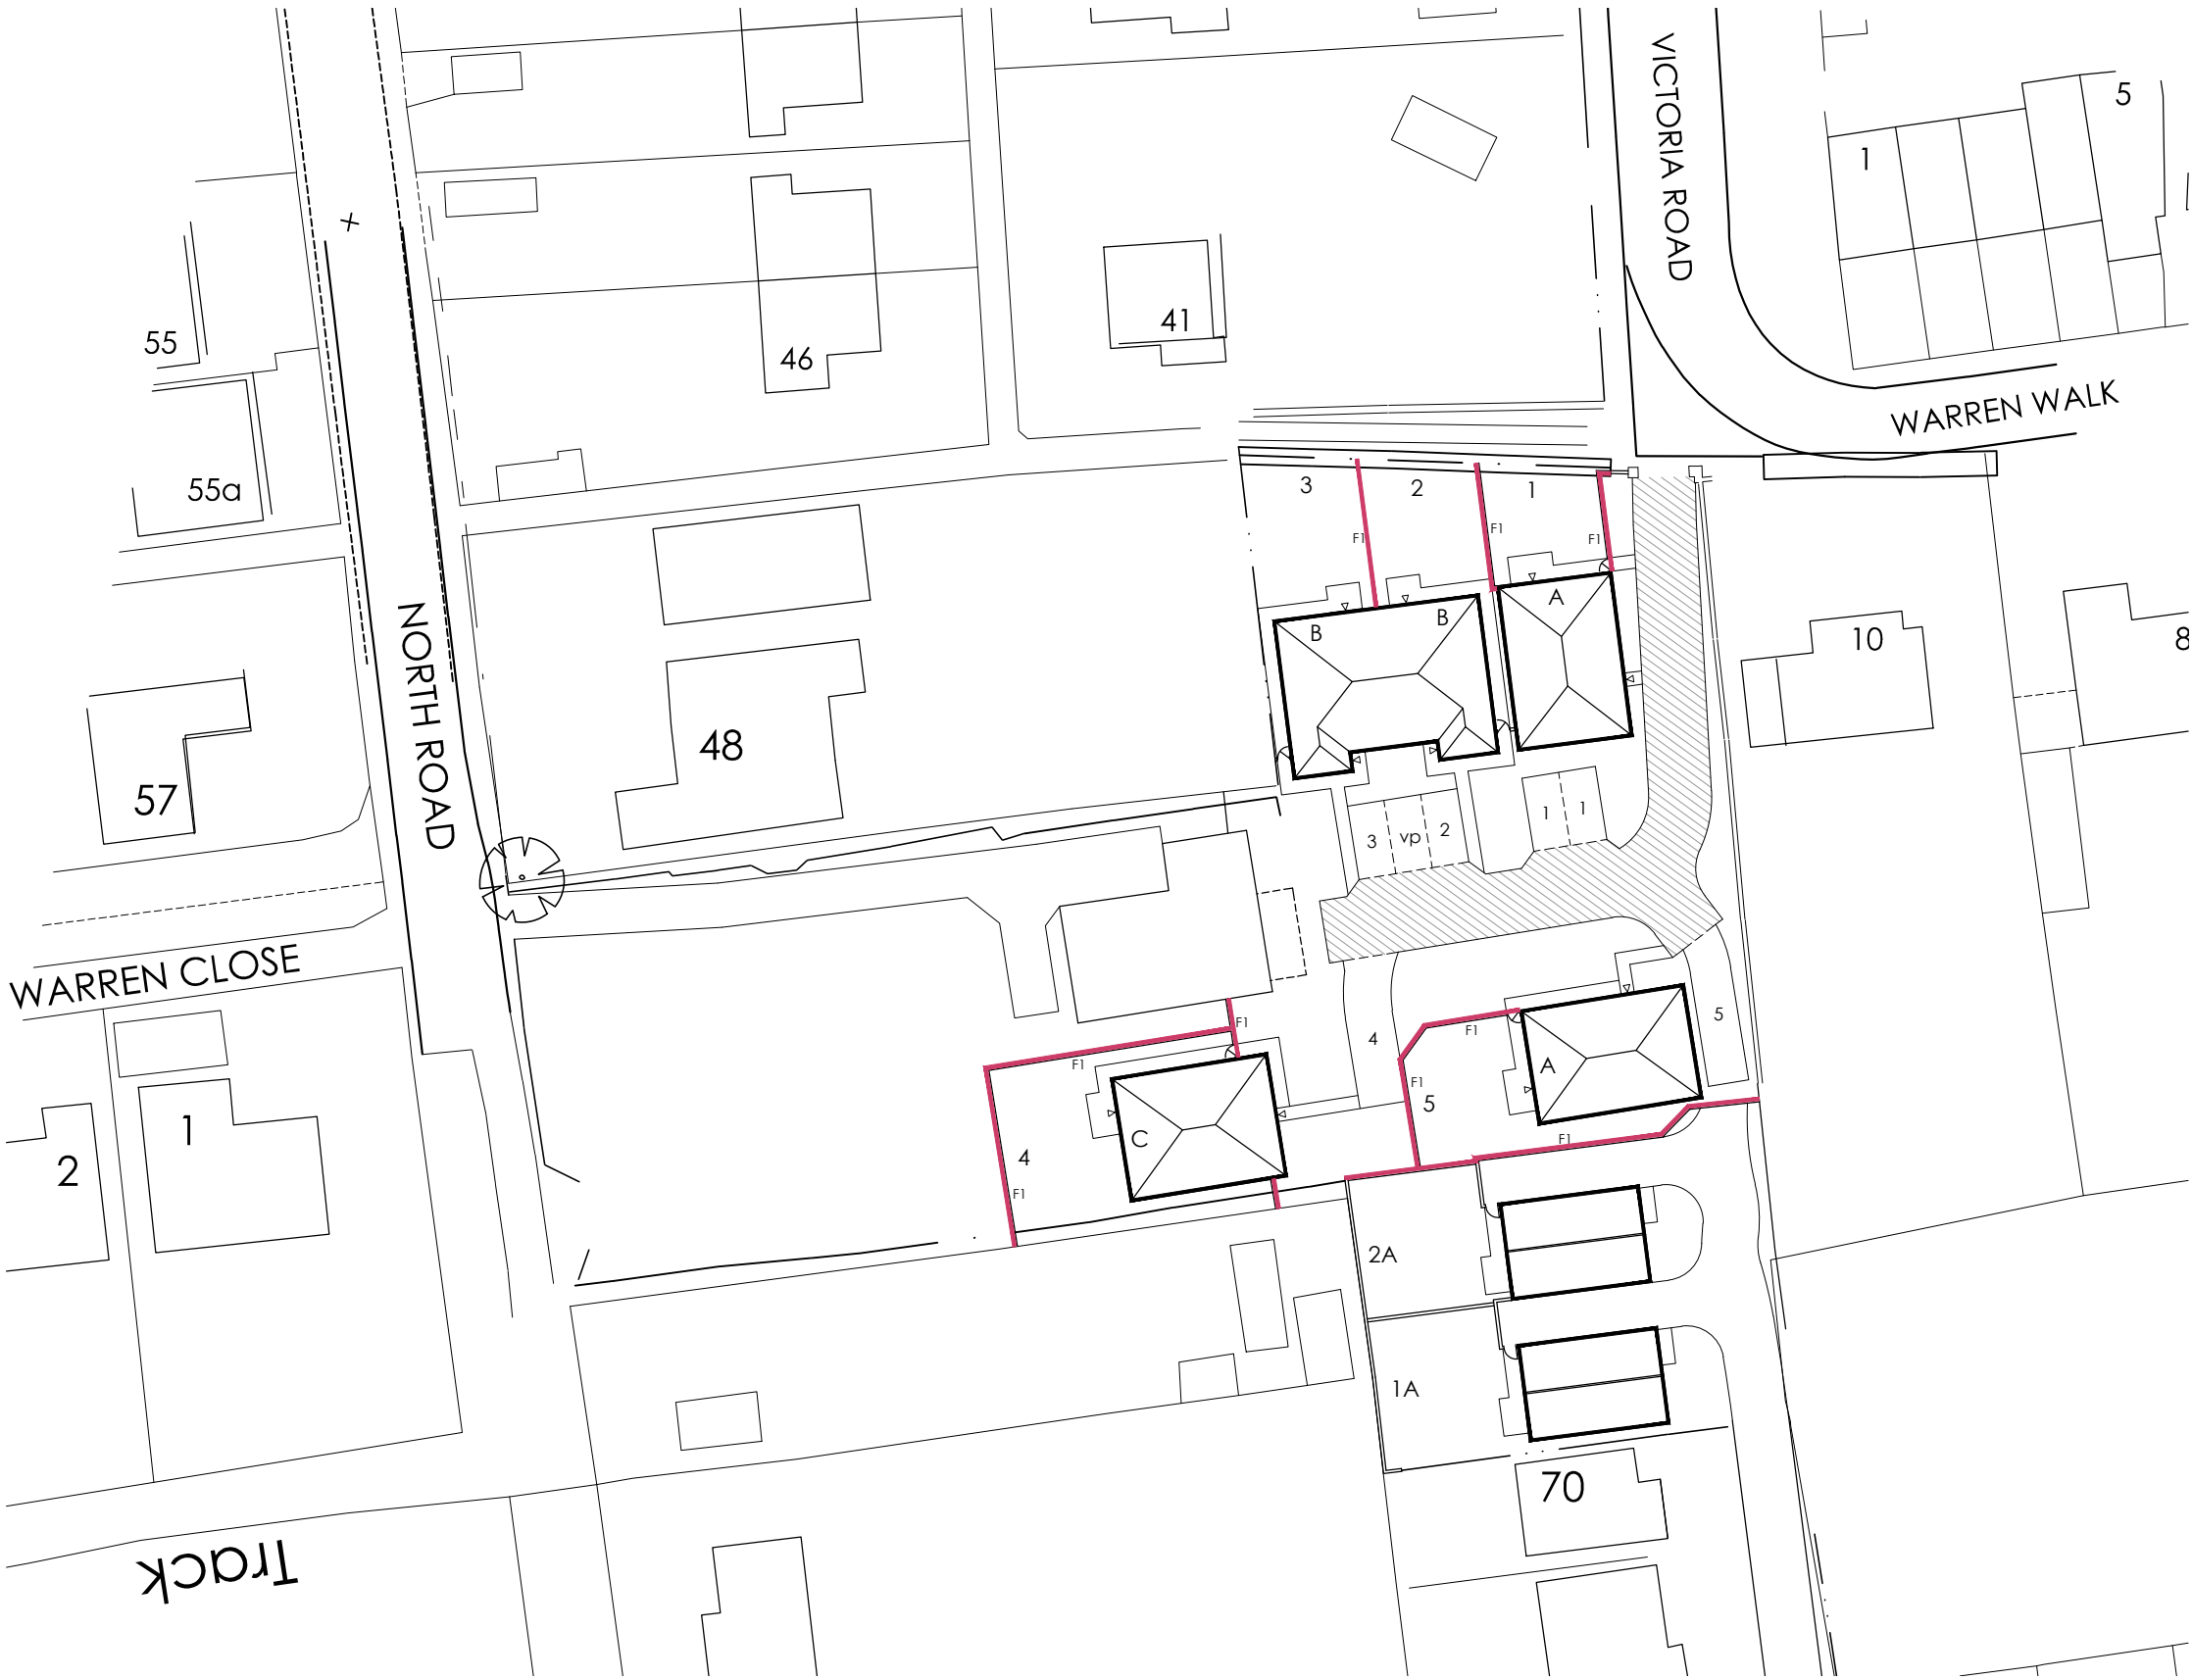