



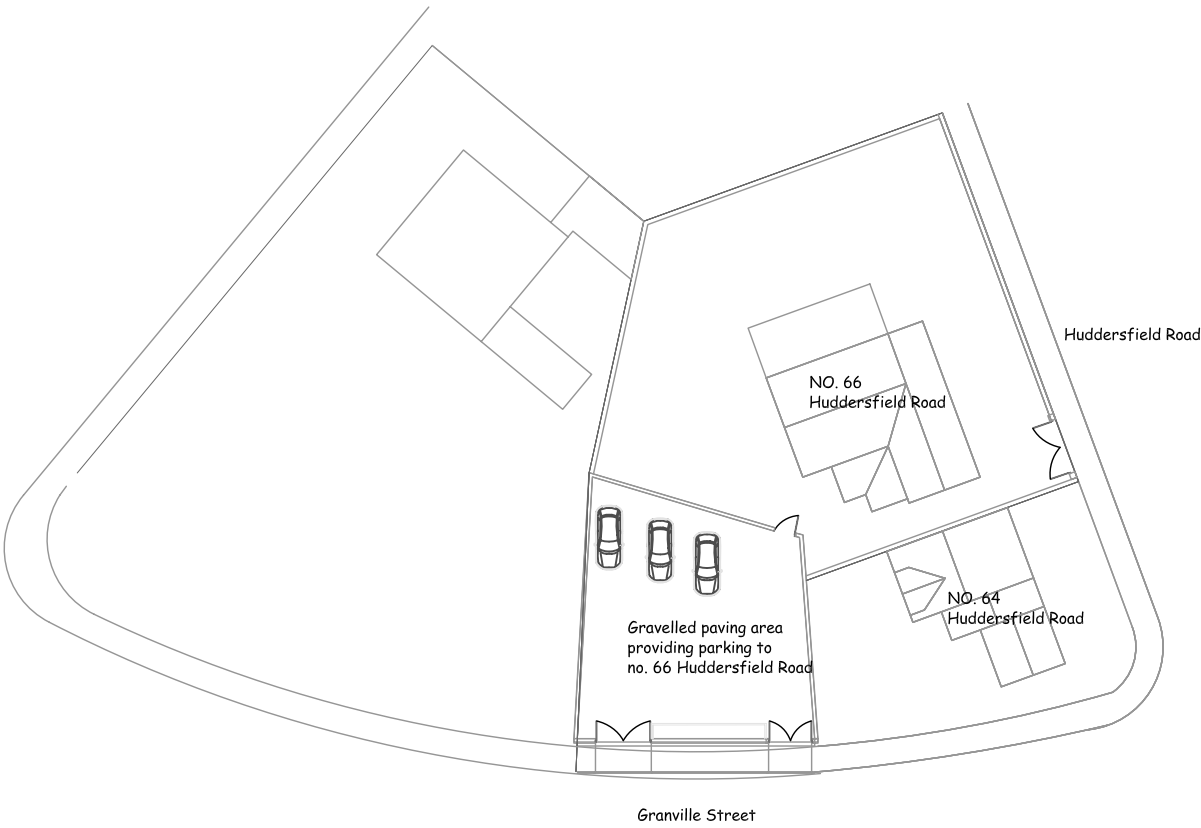

Existing Site Layout showing surrounding properties

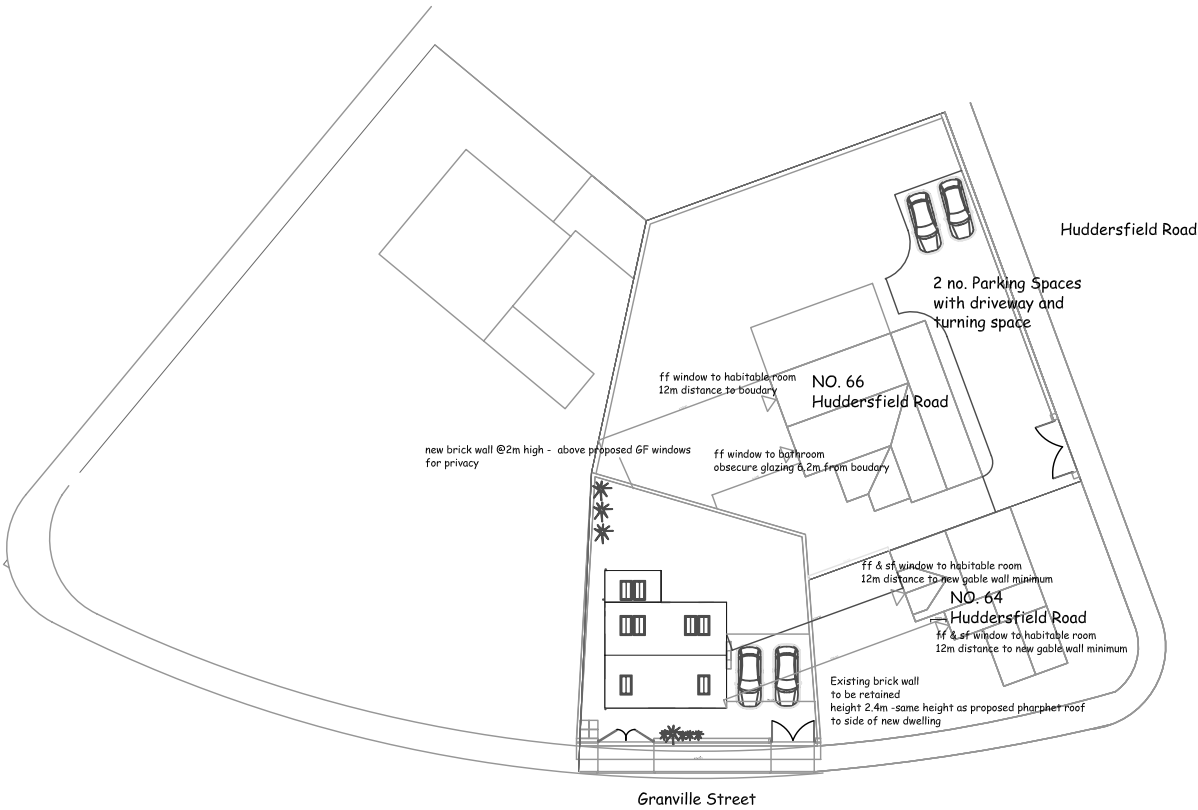

Proposed Site Layout showing surrounding properties

SITE
PROPOSED NEW DWELLING AT GRANVILLE STREET, BARNSELY

CLIENT
MR J. P. CHEETHAM & MISS J. EARNSHAW

DRAWING TITLE
EXISTING AND PROPOSED SITE LAYOUTSHOWING SURROUNDING PROPERTIES

DRAWING NO.	SCALE	DATE	REVISION
36.04	1:500@A3	02.05.2020	B

Rev B - Dwelling reduced in size and scale in accordance with planners comments 20.09.2020