Barnsley - Proposed Signage

Harborough Hills

Barnsley

S71 1BQ


Issue 4 - 09-11-2022

This document is the property of Butterfield Signs Ltd who own the copyright therein. The information in this document is given in confidence and without the written consent of Butterfield Signs Ltd, given by contract or otherwise the document must not be copied, reprinted or reproduced in any material form either wholly or in part nor must the contents of the document or any method of technique available there from be disclosed to any third party.

Sign 1 - S/S Car Club Band Sign (2 Bay) - Standard

Scale 1:50


NOTES/REASONING:

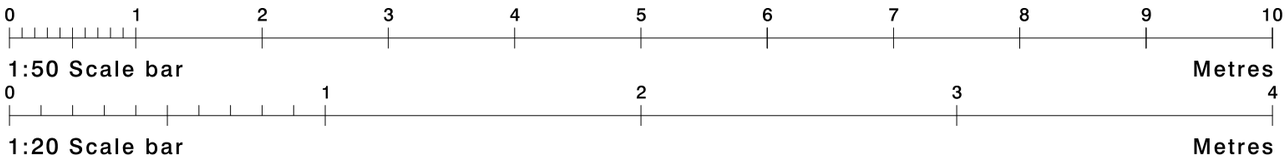


PLAN VIEW



FRONT VIEW

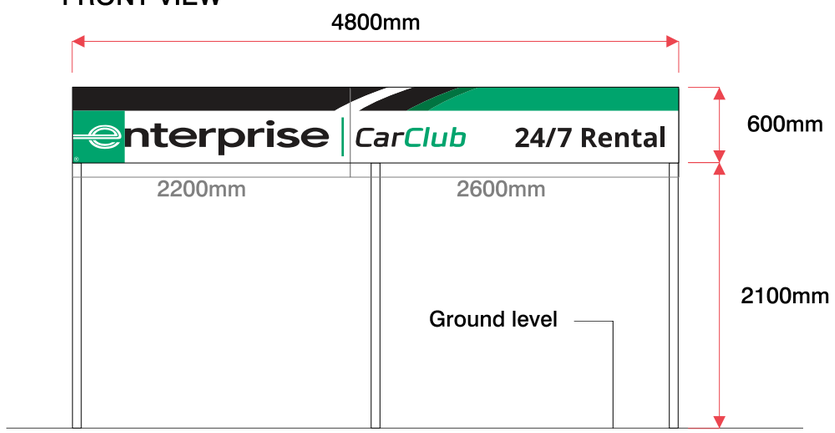

SECTION THRU - SCALE 1:20

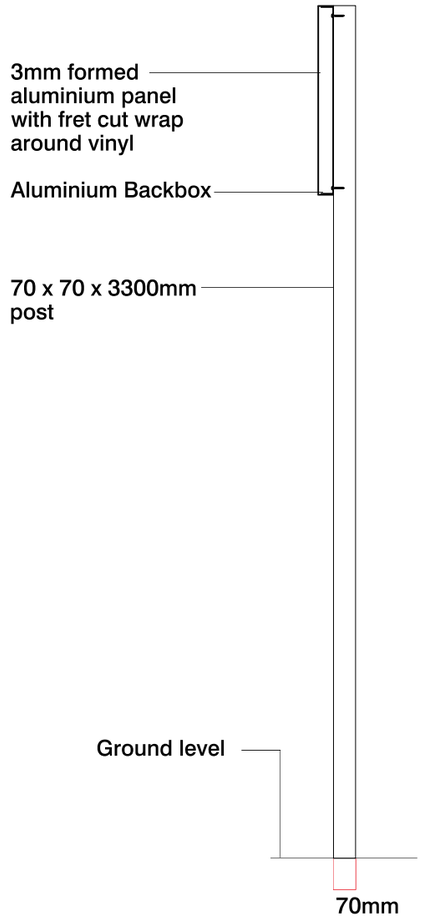

SIGN SPECIFICATION

1No. S/S Pole Mounted Car Club Band Sign, Manufactured from:
Laser cut and formed 3mm aluminium panels powder coated to match RAL 9003, Satin White with 40mm returns.
Complete with fret cut vinyl to wrap around top, bottom and end returns.
All to be to be fixed over full aluminium backbox with 40mm returns and fitted to 3No. 70 x 70 x 3300mm box section posts powder coated to match RAL 9003, Satin White. Panels to be secured using angle fixings finished White.
Posts to be core drilled on site.

Site
Enterprise
Barnsley

Job Number
125544A Page 2

Drawing Location
U:\2022\2022 Drawings\Enterprise\

Scale
As Shown @ A3

Issue / Rev
4

Drawn By
BF

Checked By
PM

Sales Rep
SG


Date
01/11/2022

BUTTERFIELD SIGNS LTD
174 Sunbridge Rd
Bradford
West Yorkshire
BD1 2RZ
Tel: 01274 722244
Fax: 01274 848996
Web: www.butterfieldsigns.co.uk

This document is the property of Butterfield Signs Ltd who own the copyright therein. The information in this document is given in confidence and without the written consent of Butterfield Signs Ltd, given by contract or otherwise the document must not be copied, reprinted or reproduced in any material form either wholly or in part nor must the contents of the document or any method of technique available there from be disclosed to any third party.

Sign 2 - Digi print vinyl - Custom

Scale 1:20

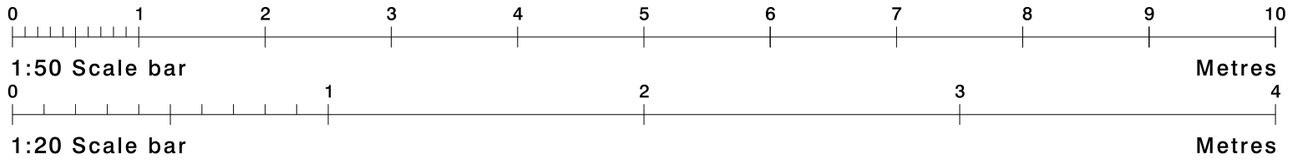

NOTES/REASONING:


FRONT VIEW Option A



SIGN SPECIFICATION

1No. Digitally printed vinyl, to be face applied to existing glazing.

PROPOSED Option A

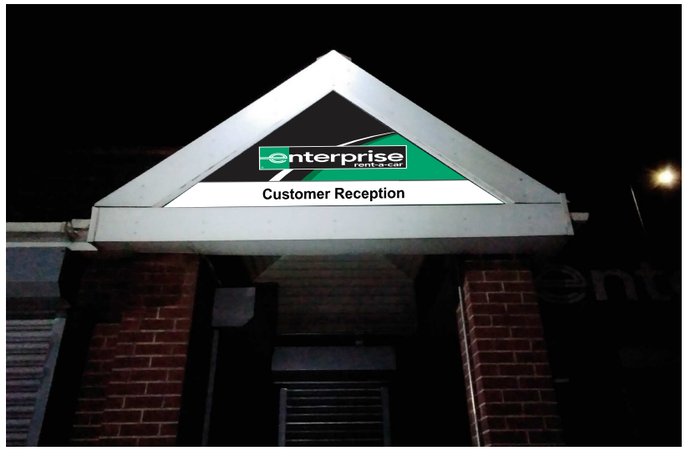

EXISTING



Site Enterprise Barnsley	**Job Number** 125544A Page 3 **Drawing Location** U:\2022\2022 Drawings\Enterprise\	**Scale** As Shown @ A3 **Issue / Rev** 4	**Drawn By** BF **Checked By** PM	**Sales Rep** SG **Date** 01/11/2022	BUTTERFIELD SIGNS LTD 174 Sunbridge Rd Bradford West Yorkshire BD1 2RZ Tel: 01274 722244 Fax: 01274 848996 Web: www.butterfieldsigns.co.uk

This document is the property of Butterfield Signs Ltd who own the copyright therein. The information in this document is given in confidence and without the written consent of Butterfield Signs Ltd, given by contract or otherwise the document must not be copied, reprinted or reproduced in any material form either wholly or in part nor must the contents of the document or any method of technique available there from be disclosed to any third party.

Sign 3 - Car Club Introductory Sign - Standard

Scale 1:20

0 1 2 3 4

1:20 Scale bar Metres

NOTES/REASONING:

FRONT VIEW




REAR VIEW



SIGN SPECIFICATION

1No. D/S Car club introductory signs, manufactured from:
3mm aluminium face panels powder coated to match RAL 9003 Satin White (both sides), with fret cut vinyl to face, and signfix channel to rear.
Panels to be mounted onto 2No. 76mm posts finished White (at 3100mm length)
Post to be concreted in 600mm below ground level.
N.B To be located close to pole sign.

SIDE VIEW

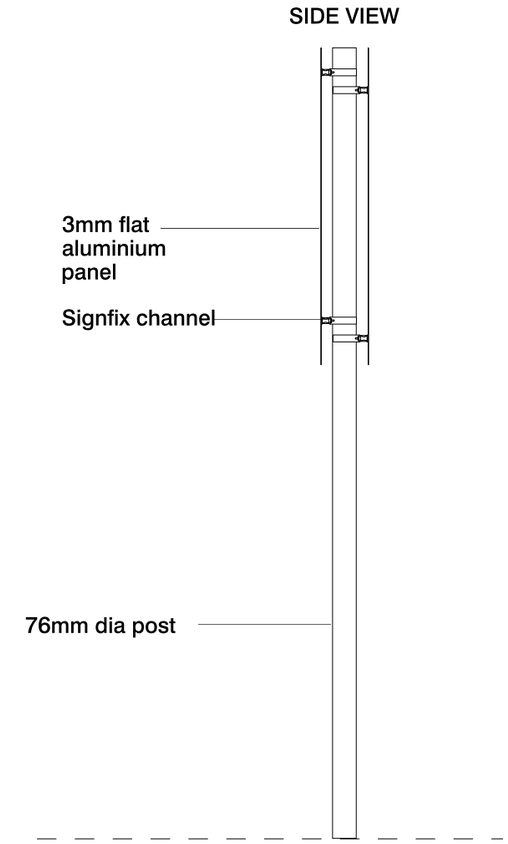

EST. 1927 BUTTERFIELD GROUP

Site
Enterprise
Barnsley

Job Number
125544A Page 4

Drawing Location
U:\2022\2022 Drawings\Enterprise\

Scale
As Shown @ A3

Issue / Rev
4

Drawn By
BF

Checked By
PM

Sales Rep
SG

Date
01/11/2022

BUTTERFIELD SIGNS LTD
174 Sunbridge Rd
Bradford
West Yorkshire
BD1 2RZ
Tel: 01274 722244
Fax: 01274 848996
Web: www.butterfieldsigns.co.uk

FM32534 EMS566291 OHS611205

This document is the property of Butterfield Signs Ltd who own the copyright therein. The information in this document is given in confidence and without the written consent of Butterfield Signs Ltd, given by contract or otherwise the document must not be copied, reprinted or reproduced in any material form either wholly or in part nor must the contents of the document or any method of technique available there from be disclosed to any third party.

Customer Reception option:

Sign 4 - Wayfinding Sign - Custom


Scale 1:20

NOTES/REASONING:
Two Pole Panel signs artwork used.
Font and arrow reduced to suit message.


0 1 2 3 4

1:20 Scale bar — Metres

FRONT VIEW

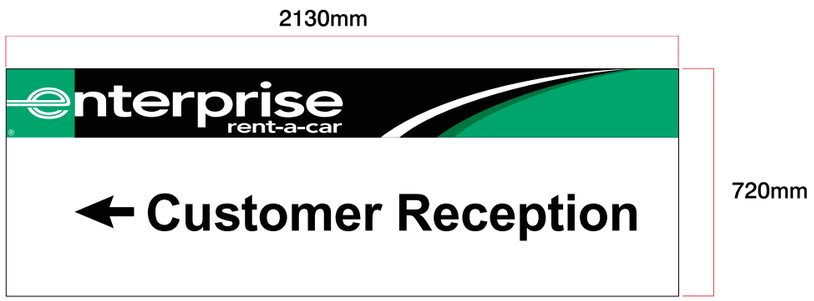

SECTION THROUGH

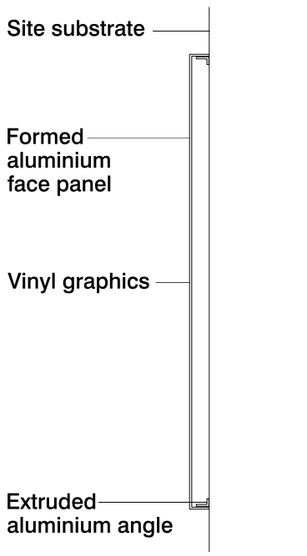

SIGN SPECIFICATION

1No. Wall mounted wayfinding sign, manufactured from:
3mm formed aluminium face panel with 30mm returns, powder coated to match RAL 9003 Satin White.
Complete with fret cut vinyl to face.
Sign to be wall mounted using extruded aluminium angle.

PROPOSED:



EST. 1927 BUTTERFIELD GROUP

Site
Enterprise
Barnsley

Job Number
125544A Page 5

Drawing Location
U:\2022\2022 Drawings\Enterprise\

Scale
As Shown @ A3

Issue / Rev
4

Drawn By
BF

Checked By
PM

Sales Rep
SG

Date
01/11/2022

BUTTERFIELD SIGNS LTD
174 Sunbridge Rd
Bradford
West Yorkshire
BD1 2RZ
Tel: 01274 722244
Fax: 01274 848996
Web: www.butterfieldsigns.co.uk

FM32534 EMS568291 OHS611205

This document is the property of Butterfield Signs Ltd who own the copyright therein. The information in this document is given in confidence and without the written consent of Butterfield Signs Ltd, given by contract or otherwise the document must not be copied, reprinted or reproduced in any material form either wholly or in part nor must the contents of the document or any method of technique available there from be disclosed to any third party.