


AERIAL VIEW
1, STAINBOROUGH CLOSE DODWORTH S75 3RD



**PROPOSED FENCE
LINE**


**STREET VIEW TO REAR OF PROPERTY FROM
STAFFORD WALK**

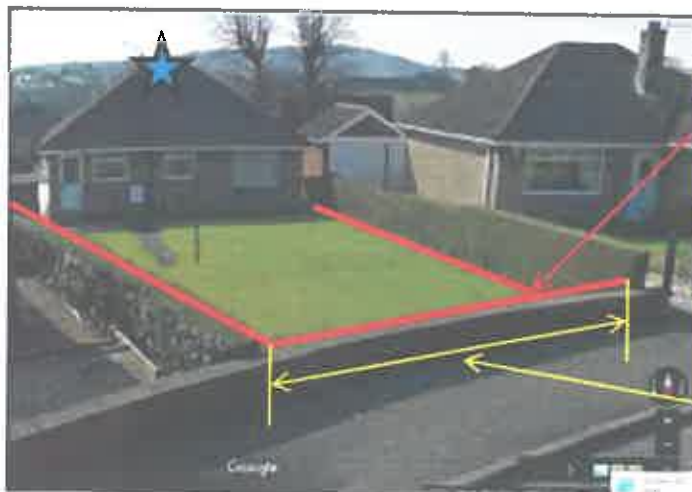

**PROPOSED FENCE
LINE**

**PROPOSED FENCE
WIDTH = 5.6m**

SECTION VIEW
GARDEN LEVEL, GARDEN WALL AND PAVEMENT
ON STRAFFORD WALK

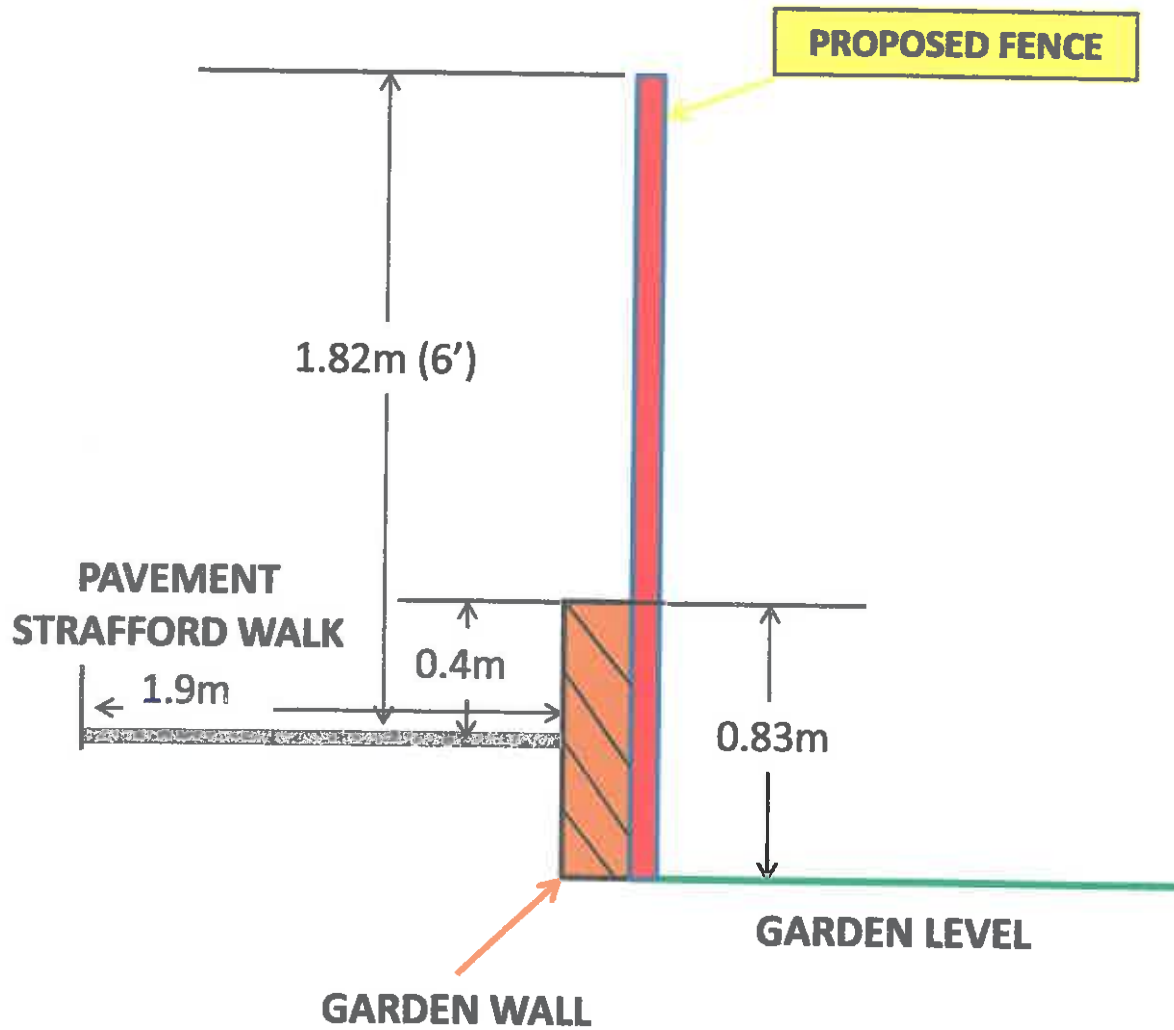

STREET AND ROAD VIEW TO REAR OF PROPERTY
FROM STRAFFORD WALK



**RETAINING WALL VIEW ONTO
STRAFFORD WALK**



**VIEW FROM REAR OF PROPERTY
(NOTE THAT GARDEN SLOPES FROM ROADWAY DOWN TO THE PROPERTY)**



**VIEW TO REAR OF PROPERTY FROM
STRAFFORD WALK**



PROPOSED FENCE OUTLINE