


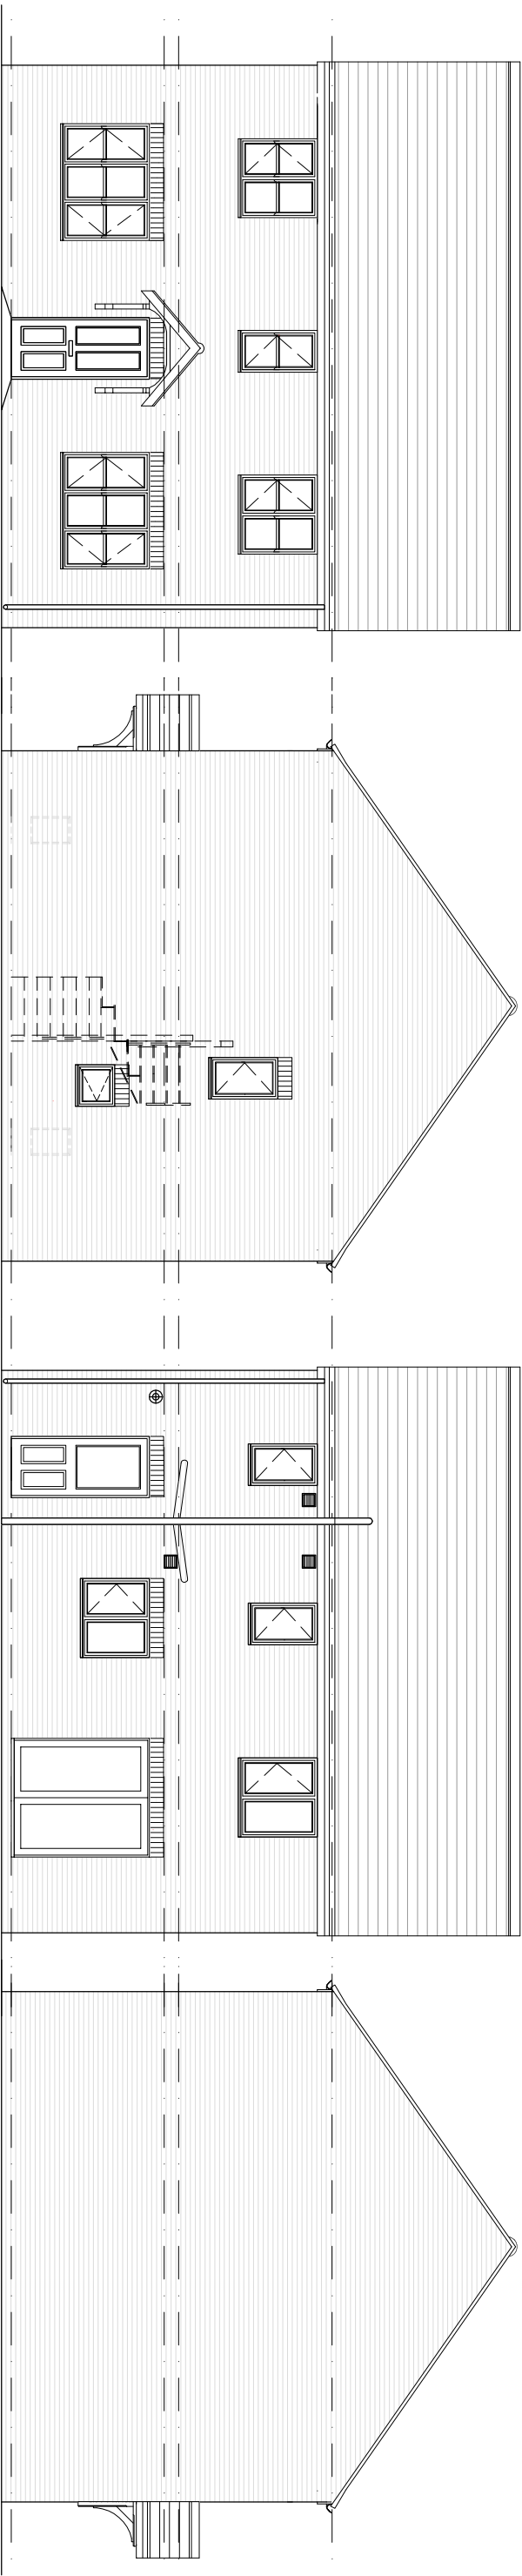


Front Elevation


Side Elevation

Rear Elevation

Side Elevation

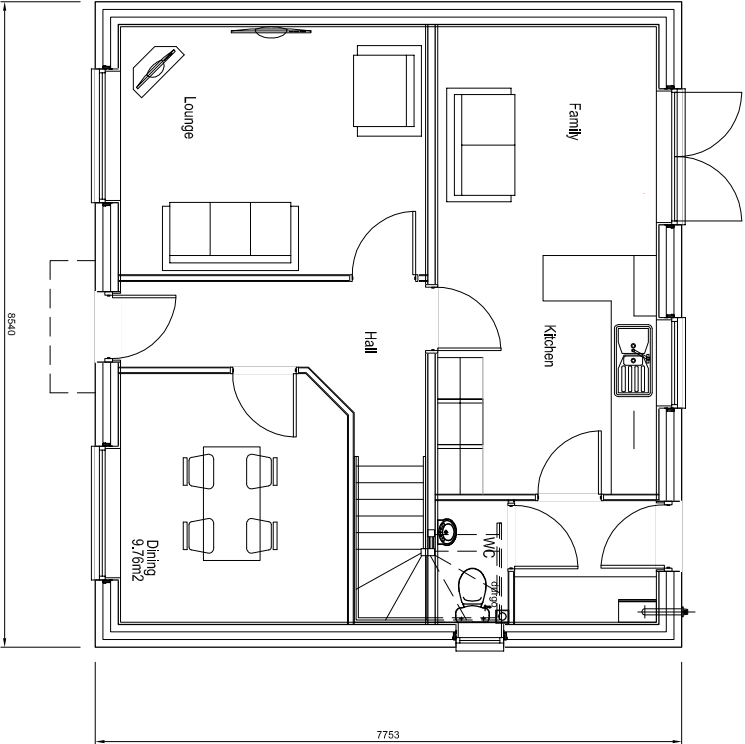

Ground Floor Plan.

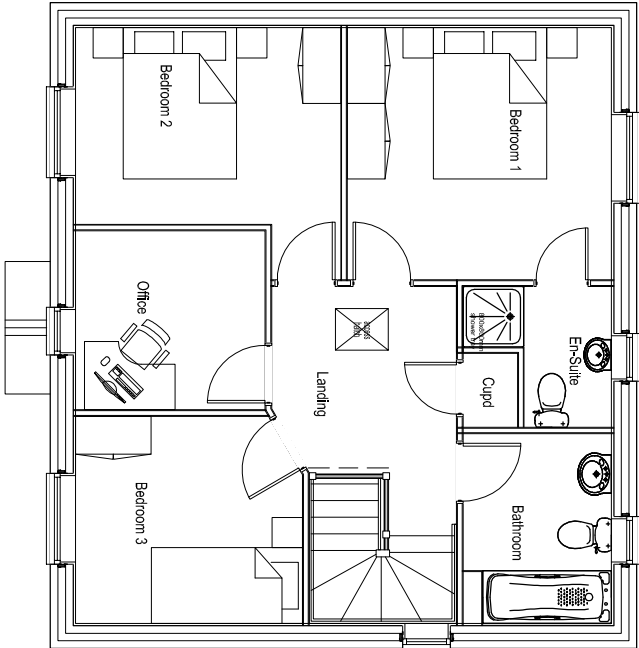

First Floor Plan.

PERSIMMON
HOMES



1222sqft	
Chedworth	02/20/27
CD-WD10	50@A1 100@A3
Plans & Elevations (Planning)	
	Rev T