

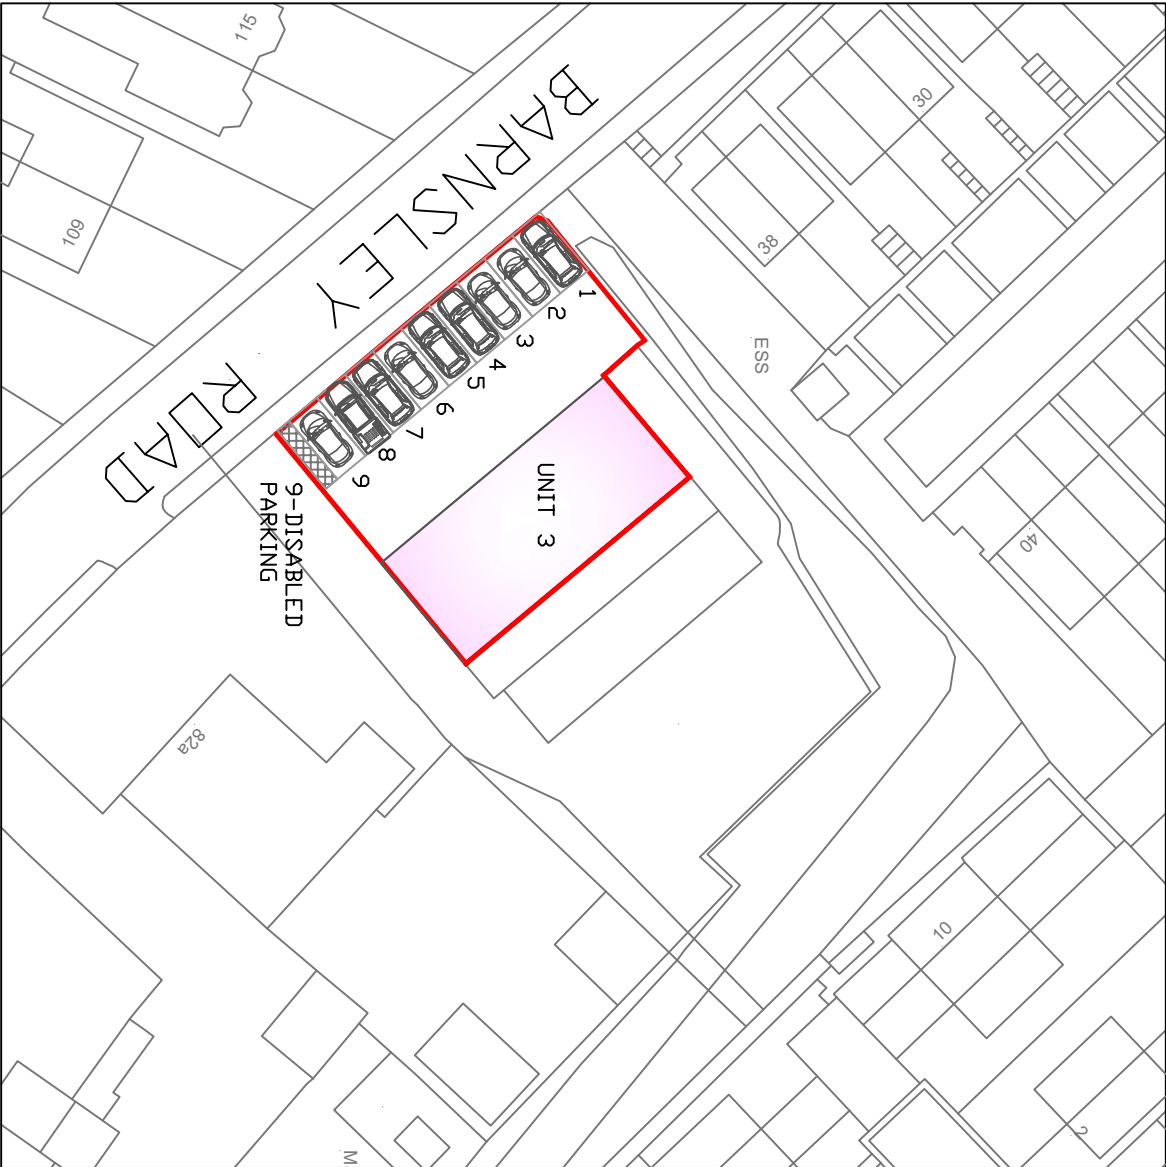


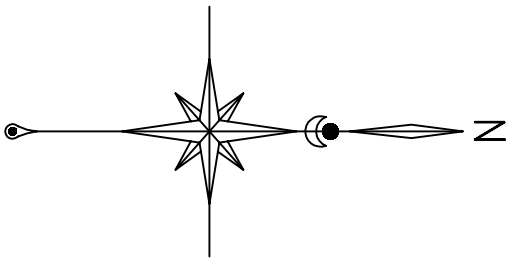

REV A CAR PARKING SPACES ADDED 30-05-24
STD CAR PARKING SPACE USED
2400 x 5000mm
DISABLED PARKING 5000 x 3600

CLIENT UNIT 3	TITLE BLOCK PLAN	
----------------------	-------------------------	--

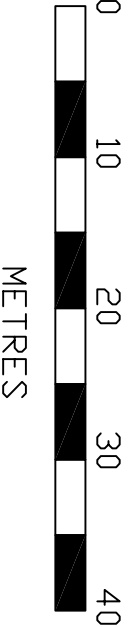

METRES

