




RS1 (Diag 602)

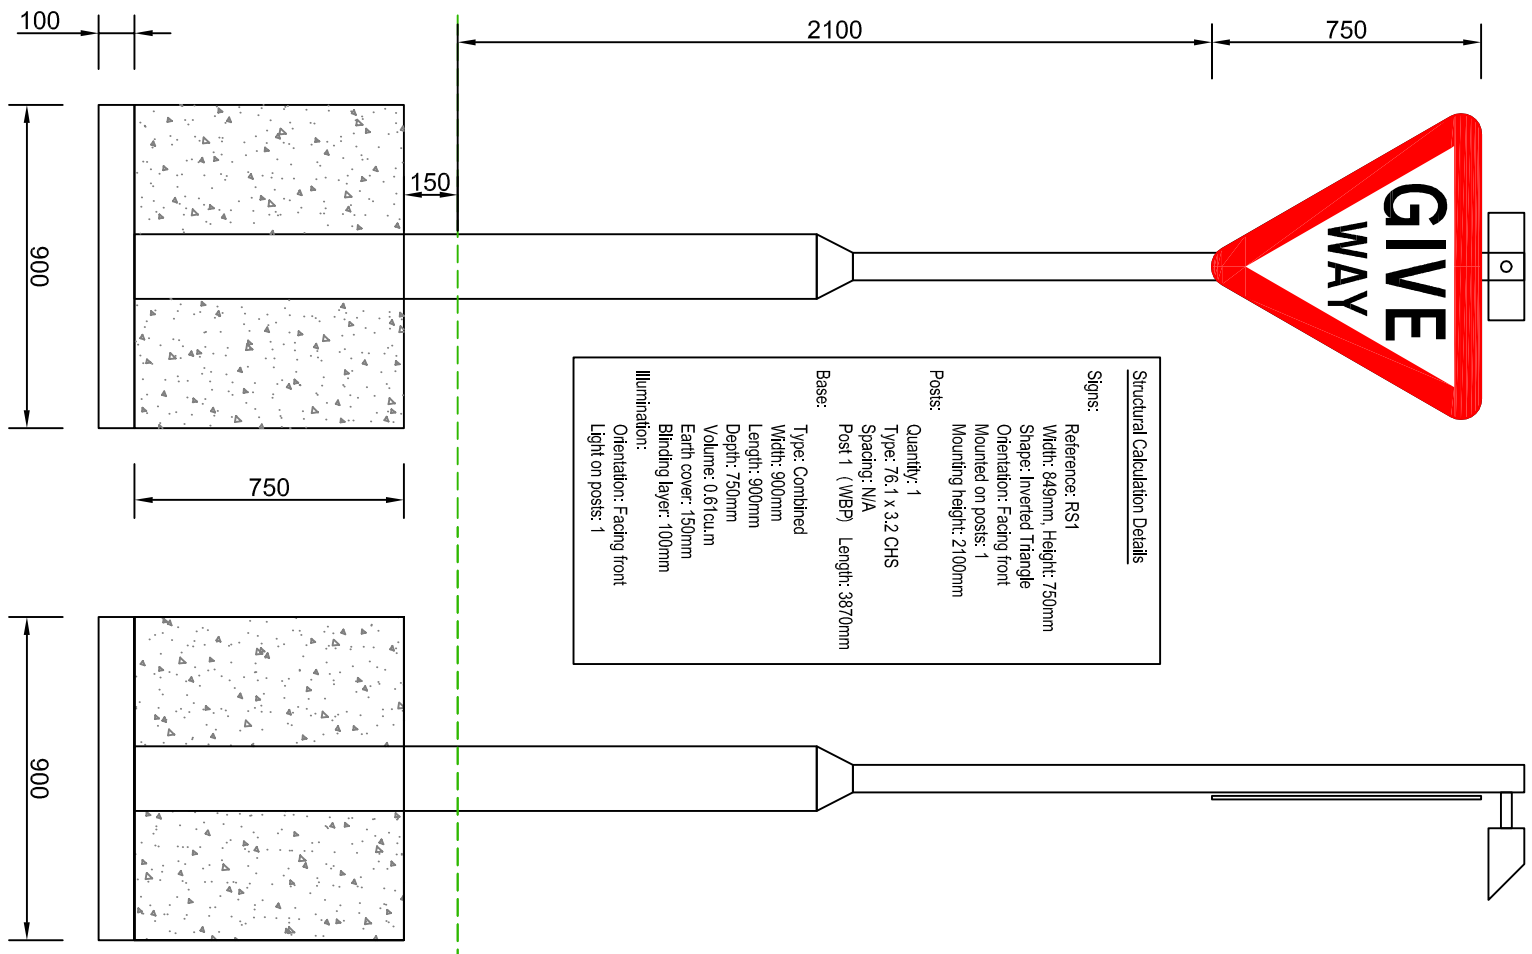


RS2 (Diag 515)

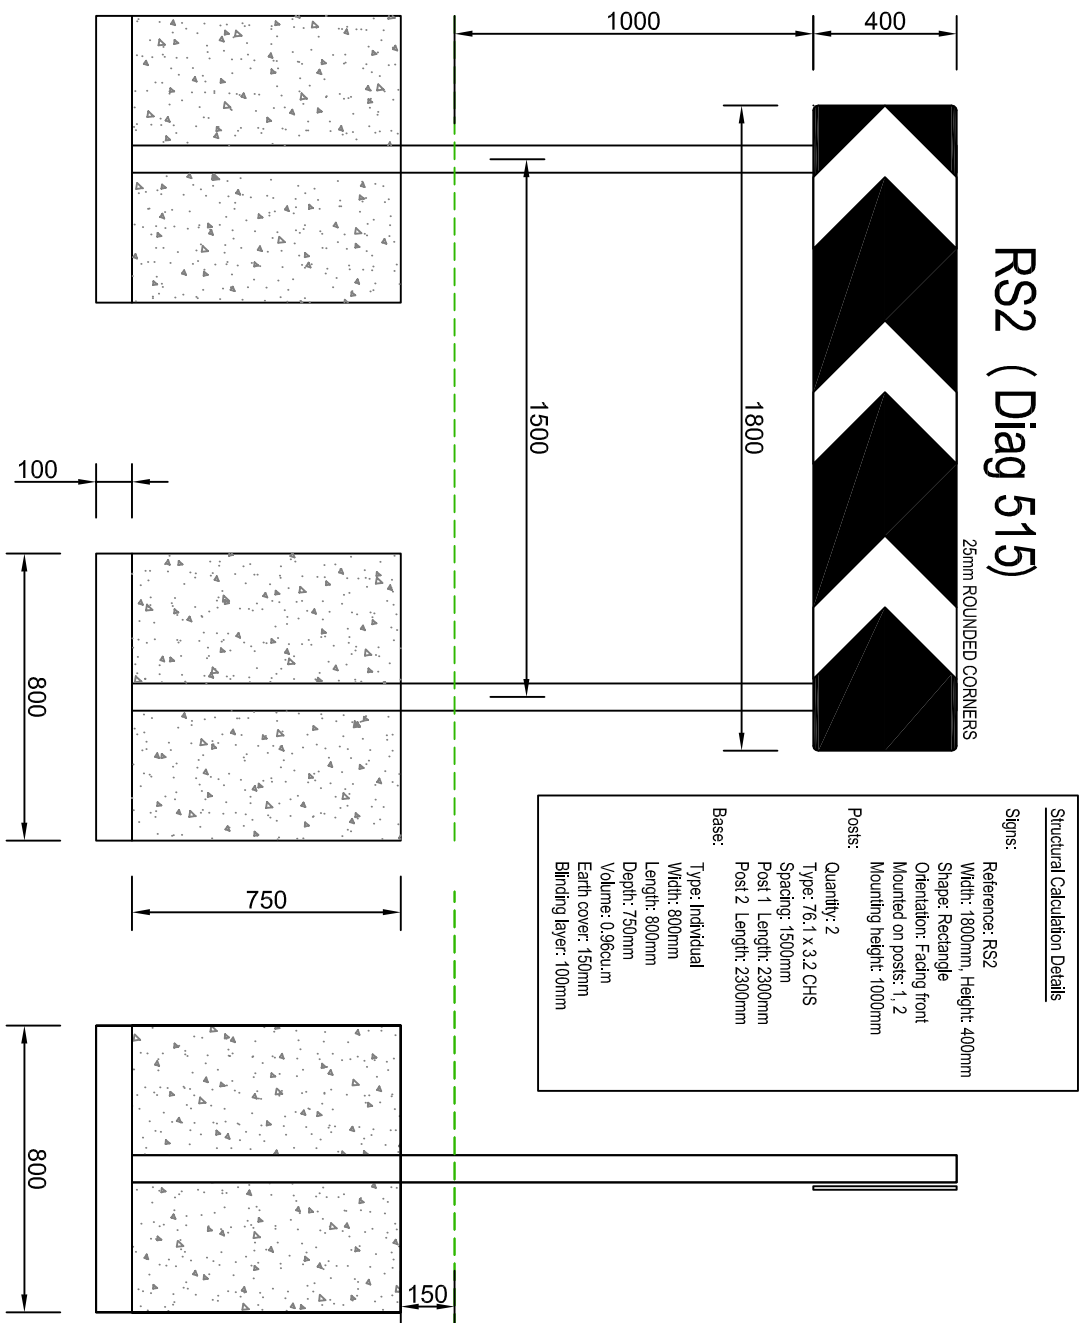


RS3 (Diag 515)

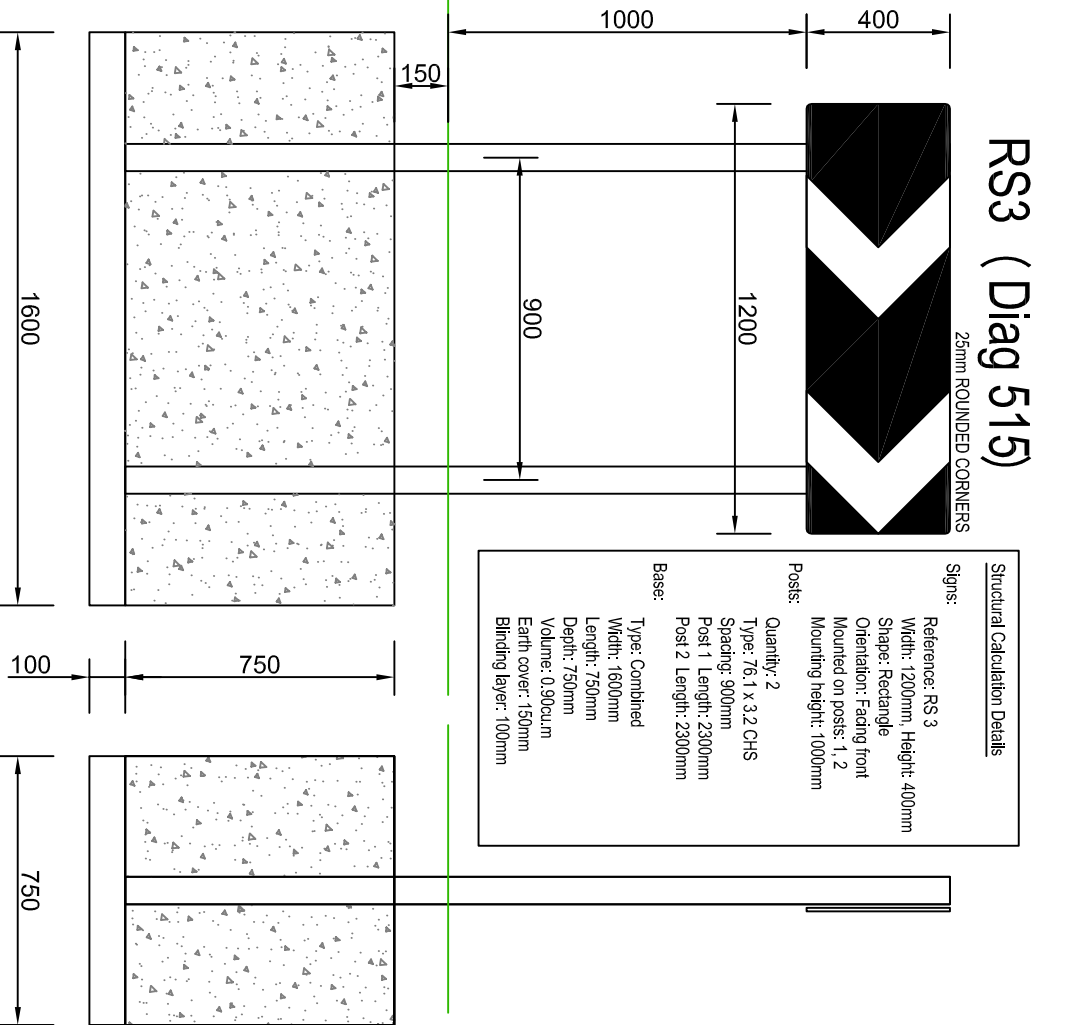


RS4 (Diag 512.1)

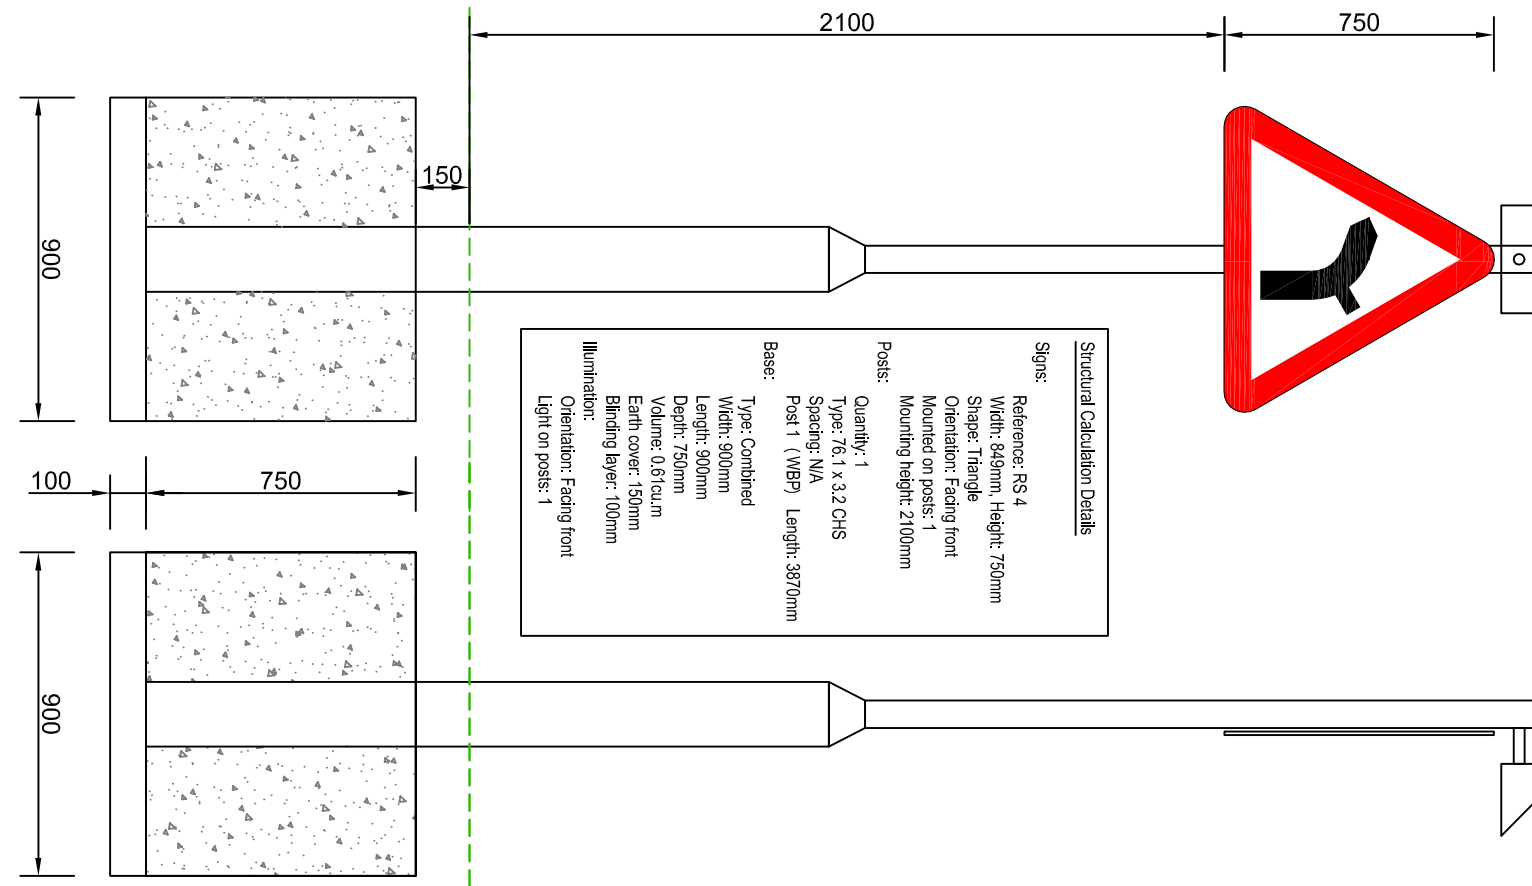


RS 5 & 5A
(Diag 818.3 & 629.2A Imperial/Metric)

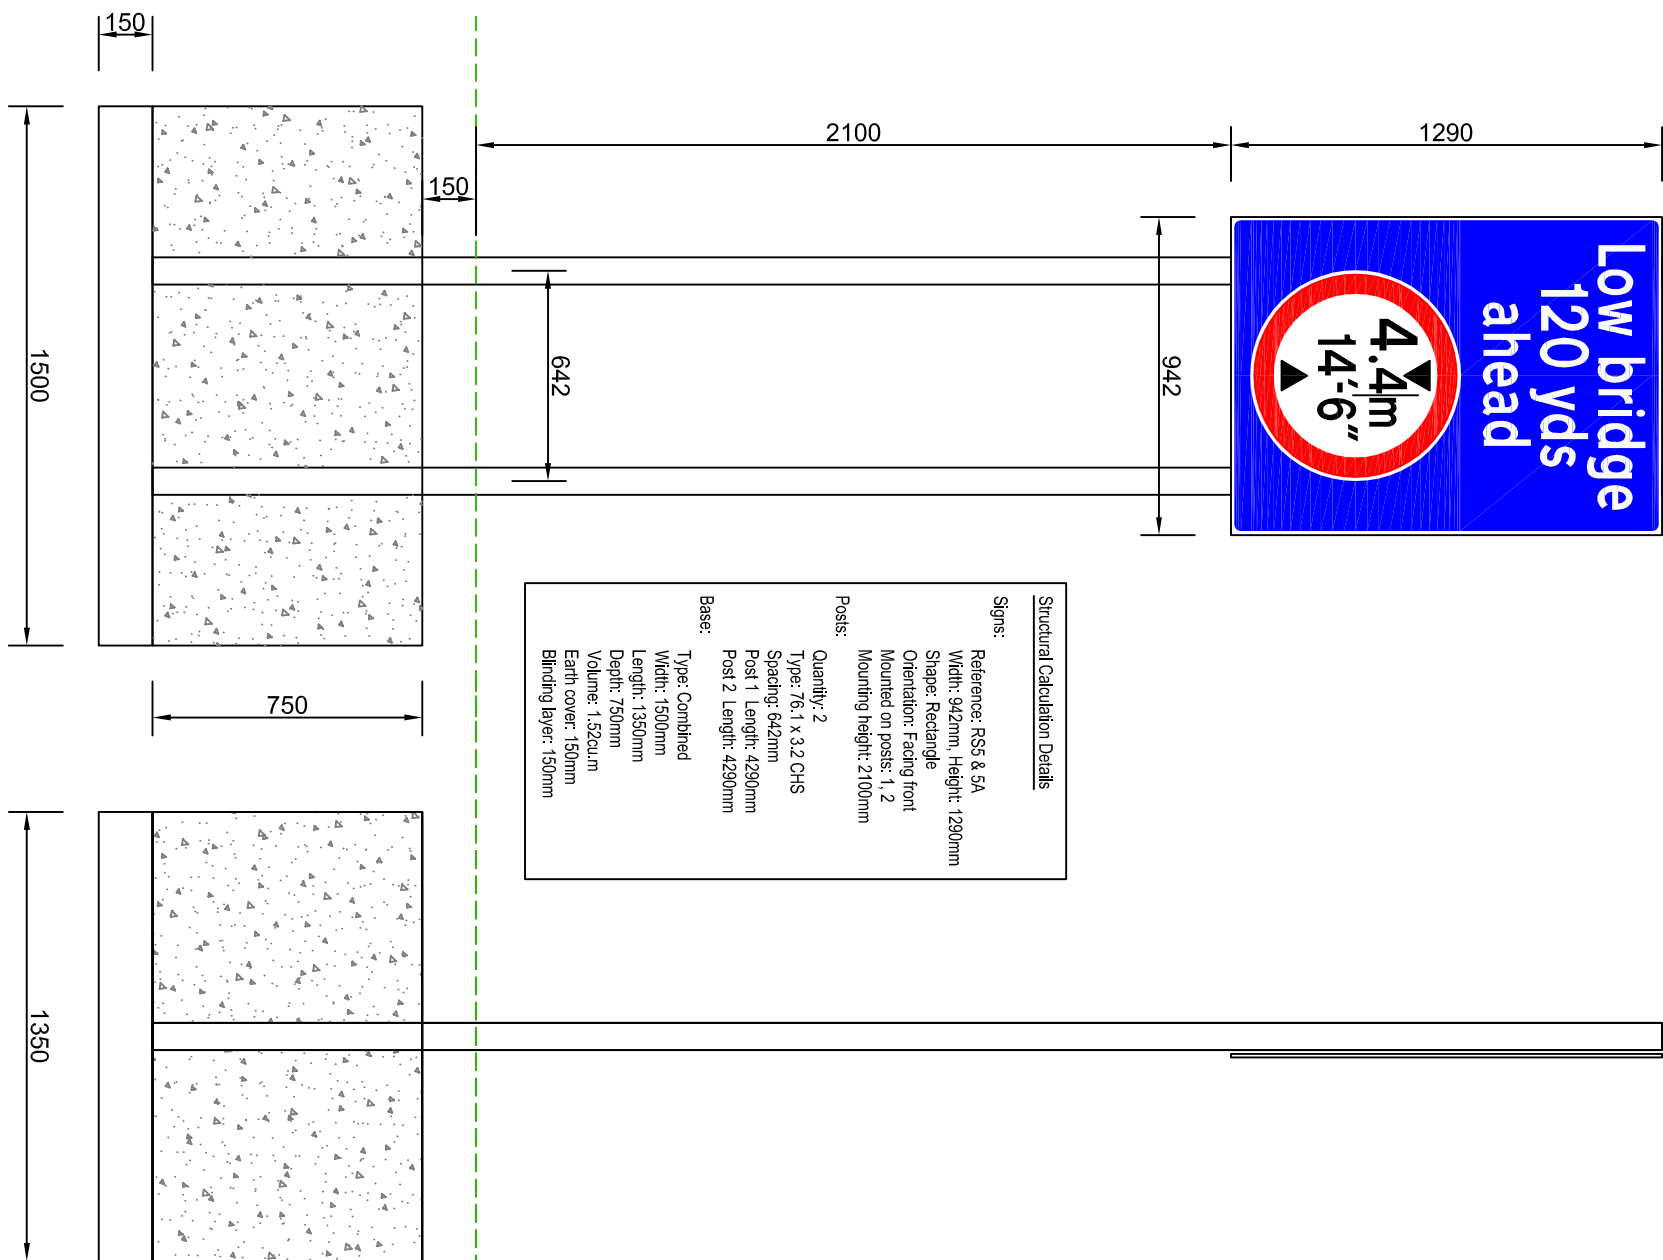

RS 6 7 & 8
(2No. Flag Type Directional Signs)

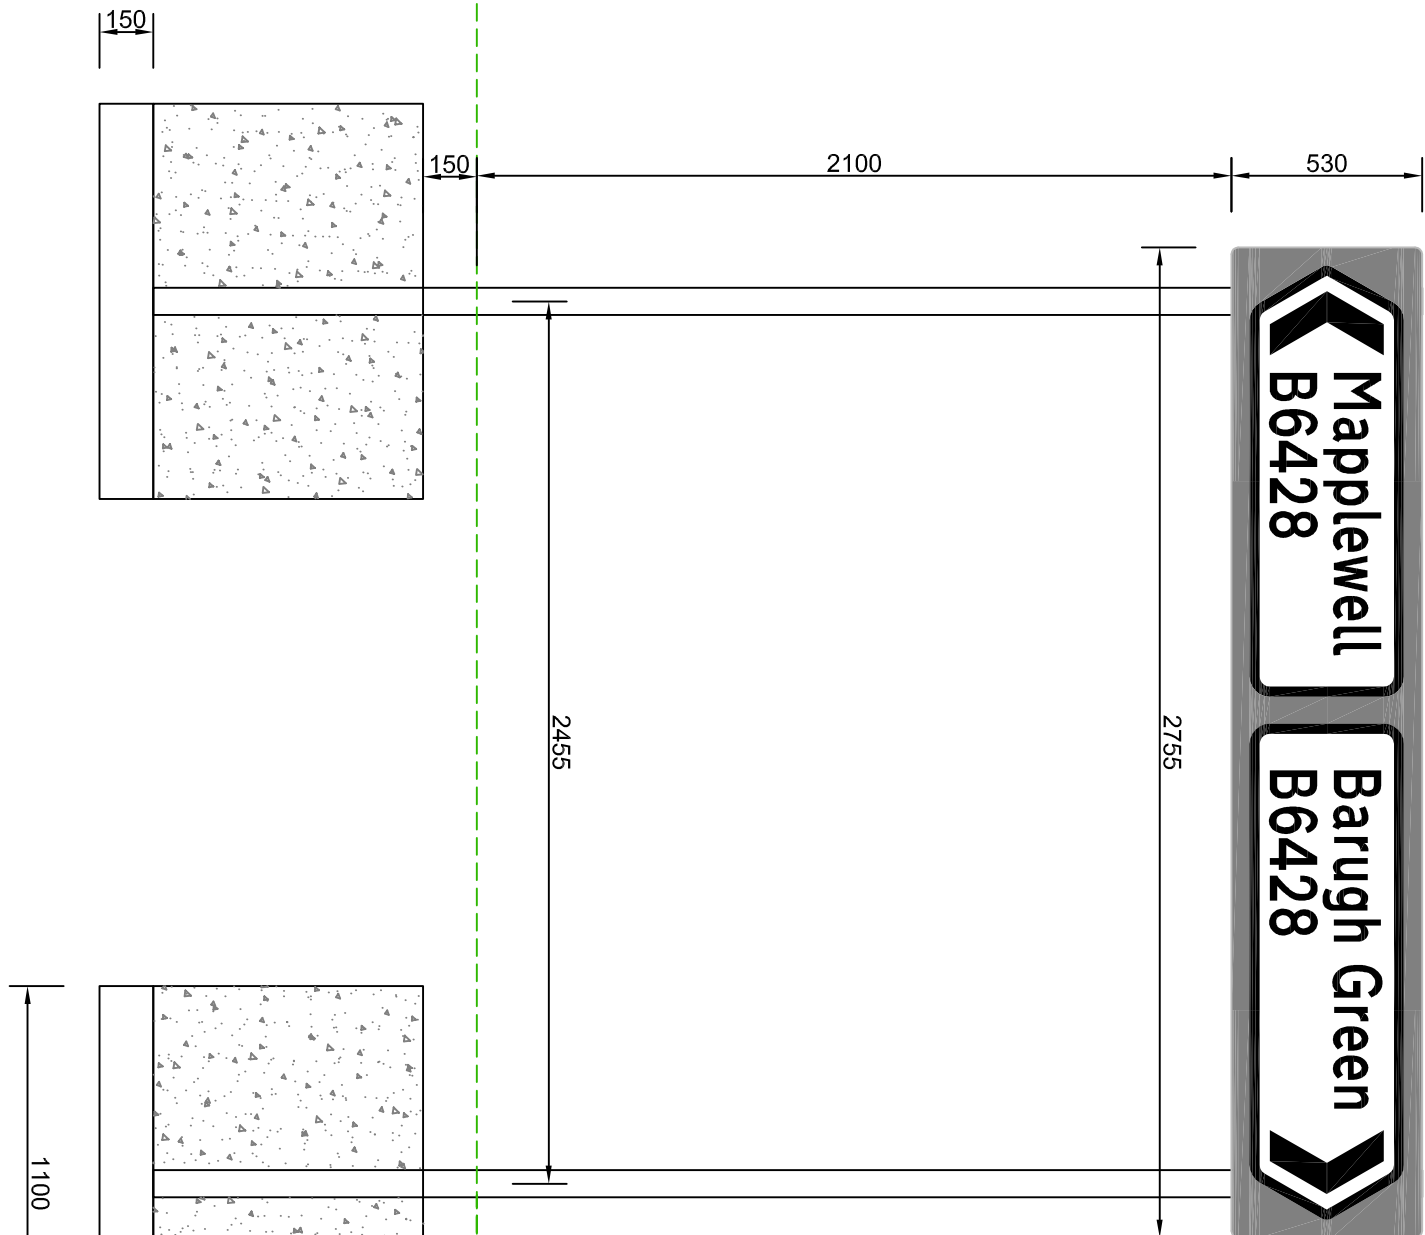

RS 9 & 10
(Diag 501 & 503)

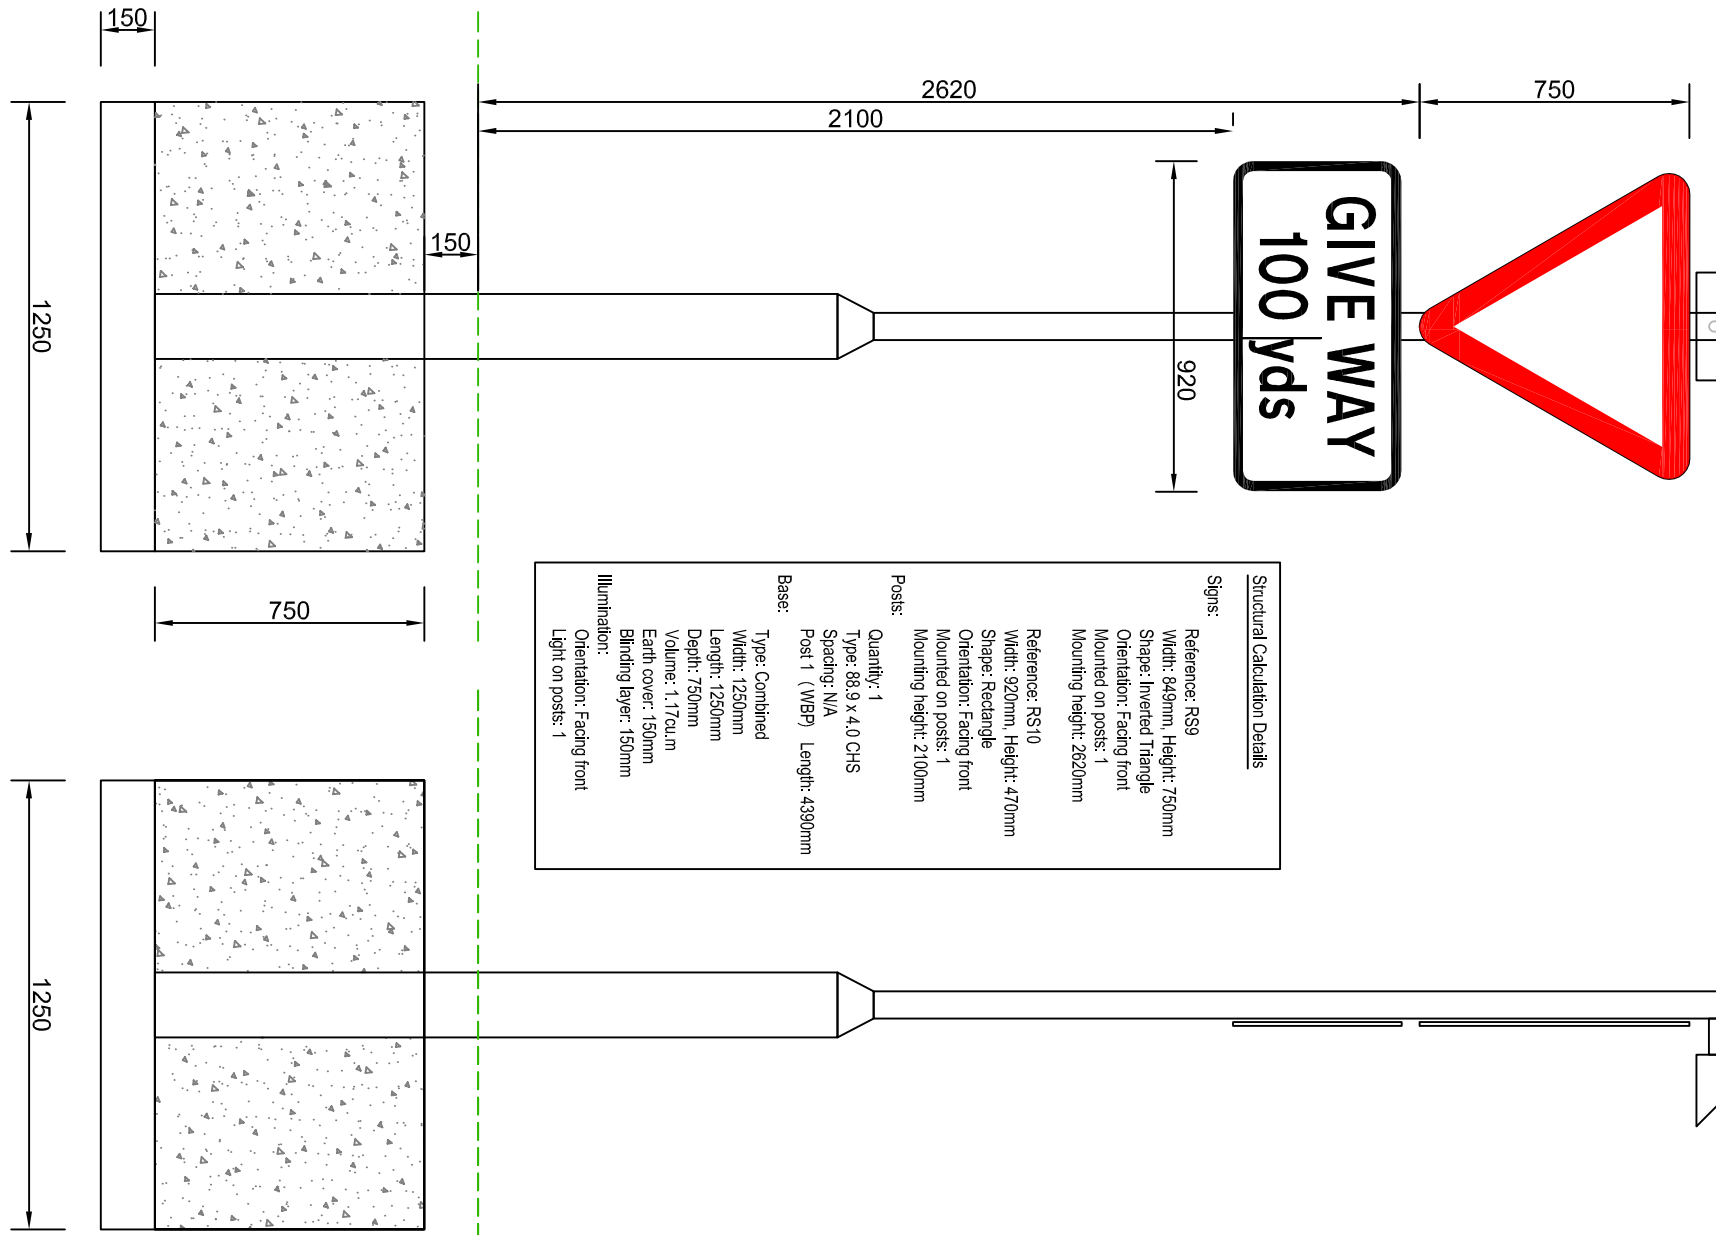

SIGN LOCATED IN BOTH DIRECTIONS




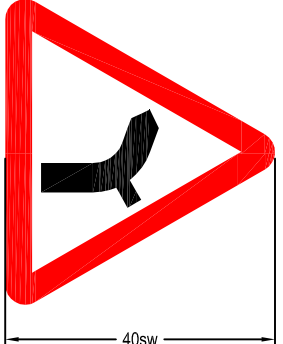




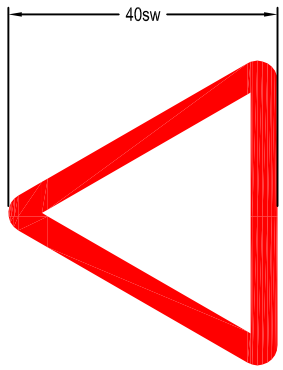



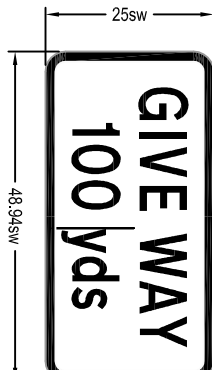


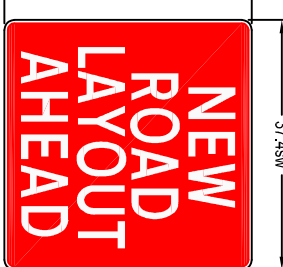



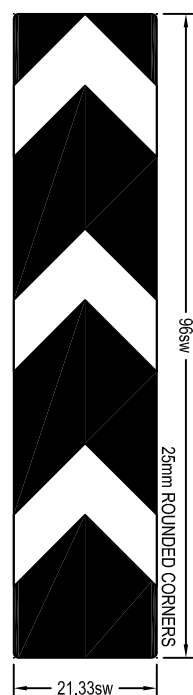



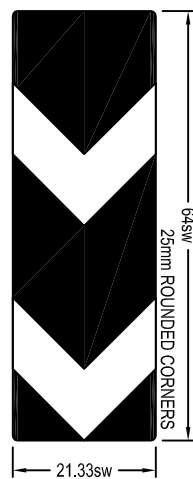



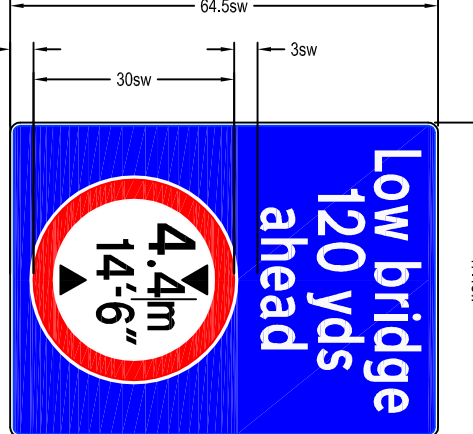






*All permanent signs to be Class R3 A/B with PCF overlay.
*Bearing pressure assumed at 100kN/m². To be confirmed by inspector on site or trial pits beforehand.

Refer to HHA drawing number E/126120/033-03 for sign positions

Rev. J Post size to RS 9 & 10 amended to suit BMBC requirements.
Rev. H Proposed details approved by BMBC. Preliminary Issue removed.
Rev. G RS2, RS3, RS5 amended to suit BMBC comments dated 10.11.16
Rev. F RS5 & 5A amended
Rev. E RS11 & 12 omitted. Size / Dims amended to RS5-10, material class amended to suit BMBC comments dated 26.10.16
Rev. D TSR references added to proposed signs. RS11 & RS12 added. Dims added to RS6/7/8. Chevron corners amended to 25mm radius.
Rev. C Signing and spec amended to suit BMBC comments dated 19.08.16
Rev. B Amended to suit BMBC comments dated 02.06.16
Rev. A. Amended to suit BMBC requirements for the Section 278 works

Haigh Huddleston & Associates
Civil Structural Engineering Consultants

Fifth Buildings 99 - 101 Leeds Rd, Dewsbury WF12 7BU
e trevor.haigh@haighhuddleston.co.uk
t 01924 464342 f 01924 450682

Client
BARRATT DAVID WILSON HOMES

Project
LOW BARUGH

Detail
PROPOSED TRAFFIC SIGN SCHEDULE
(located near Millers Inn, Dearne Hall Road)

Dwn Chkd Date Scale Dwg No.
HH Oct-15 N.T.S @A1 E/146120/033-07J