


NOTES

ALL DIMENSIONS AND LEVELS ARE TO BE CHECKED ON SITE
ANY DISCREPANCIES ARE TO BE REPORTED TO THE ARCHITECT BEFORE ANY WORK COMMENCES
THIS DRAWING SHALL NOT BE SCALED TO ASCERTAIN ANY DIMENSIONS WORK TO FIGURED DIMS ONLY
THIS DRAWING SHALL NOT BE REPRODUCED WITHOUT EXPRESS WRITTEN PERMISSION FROM AFL LTD.

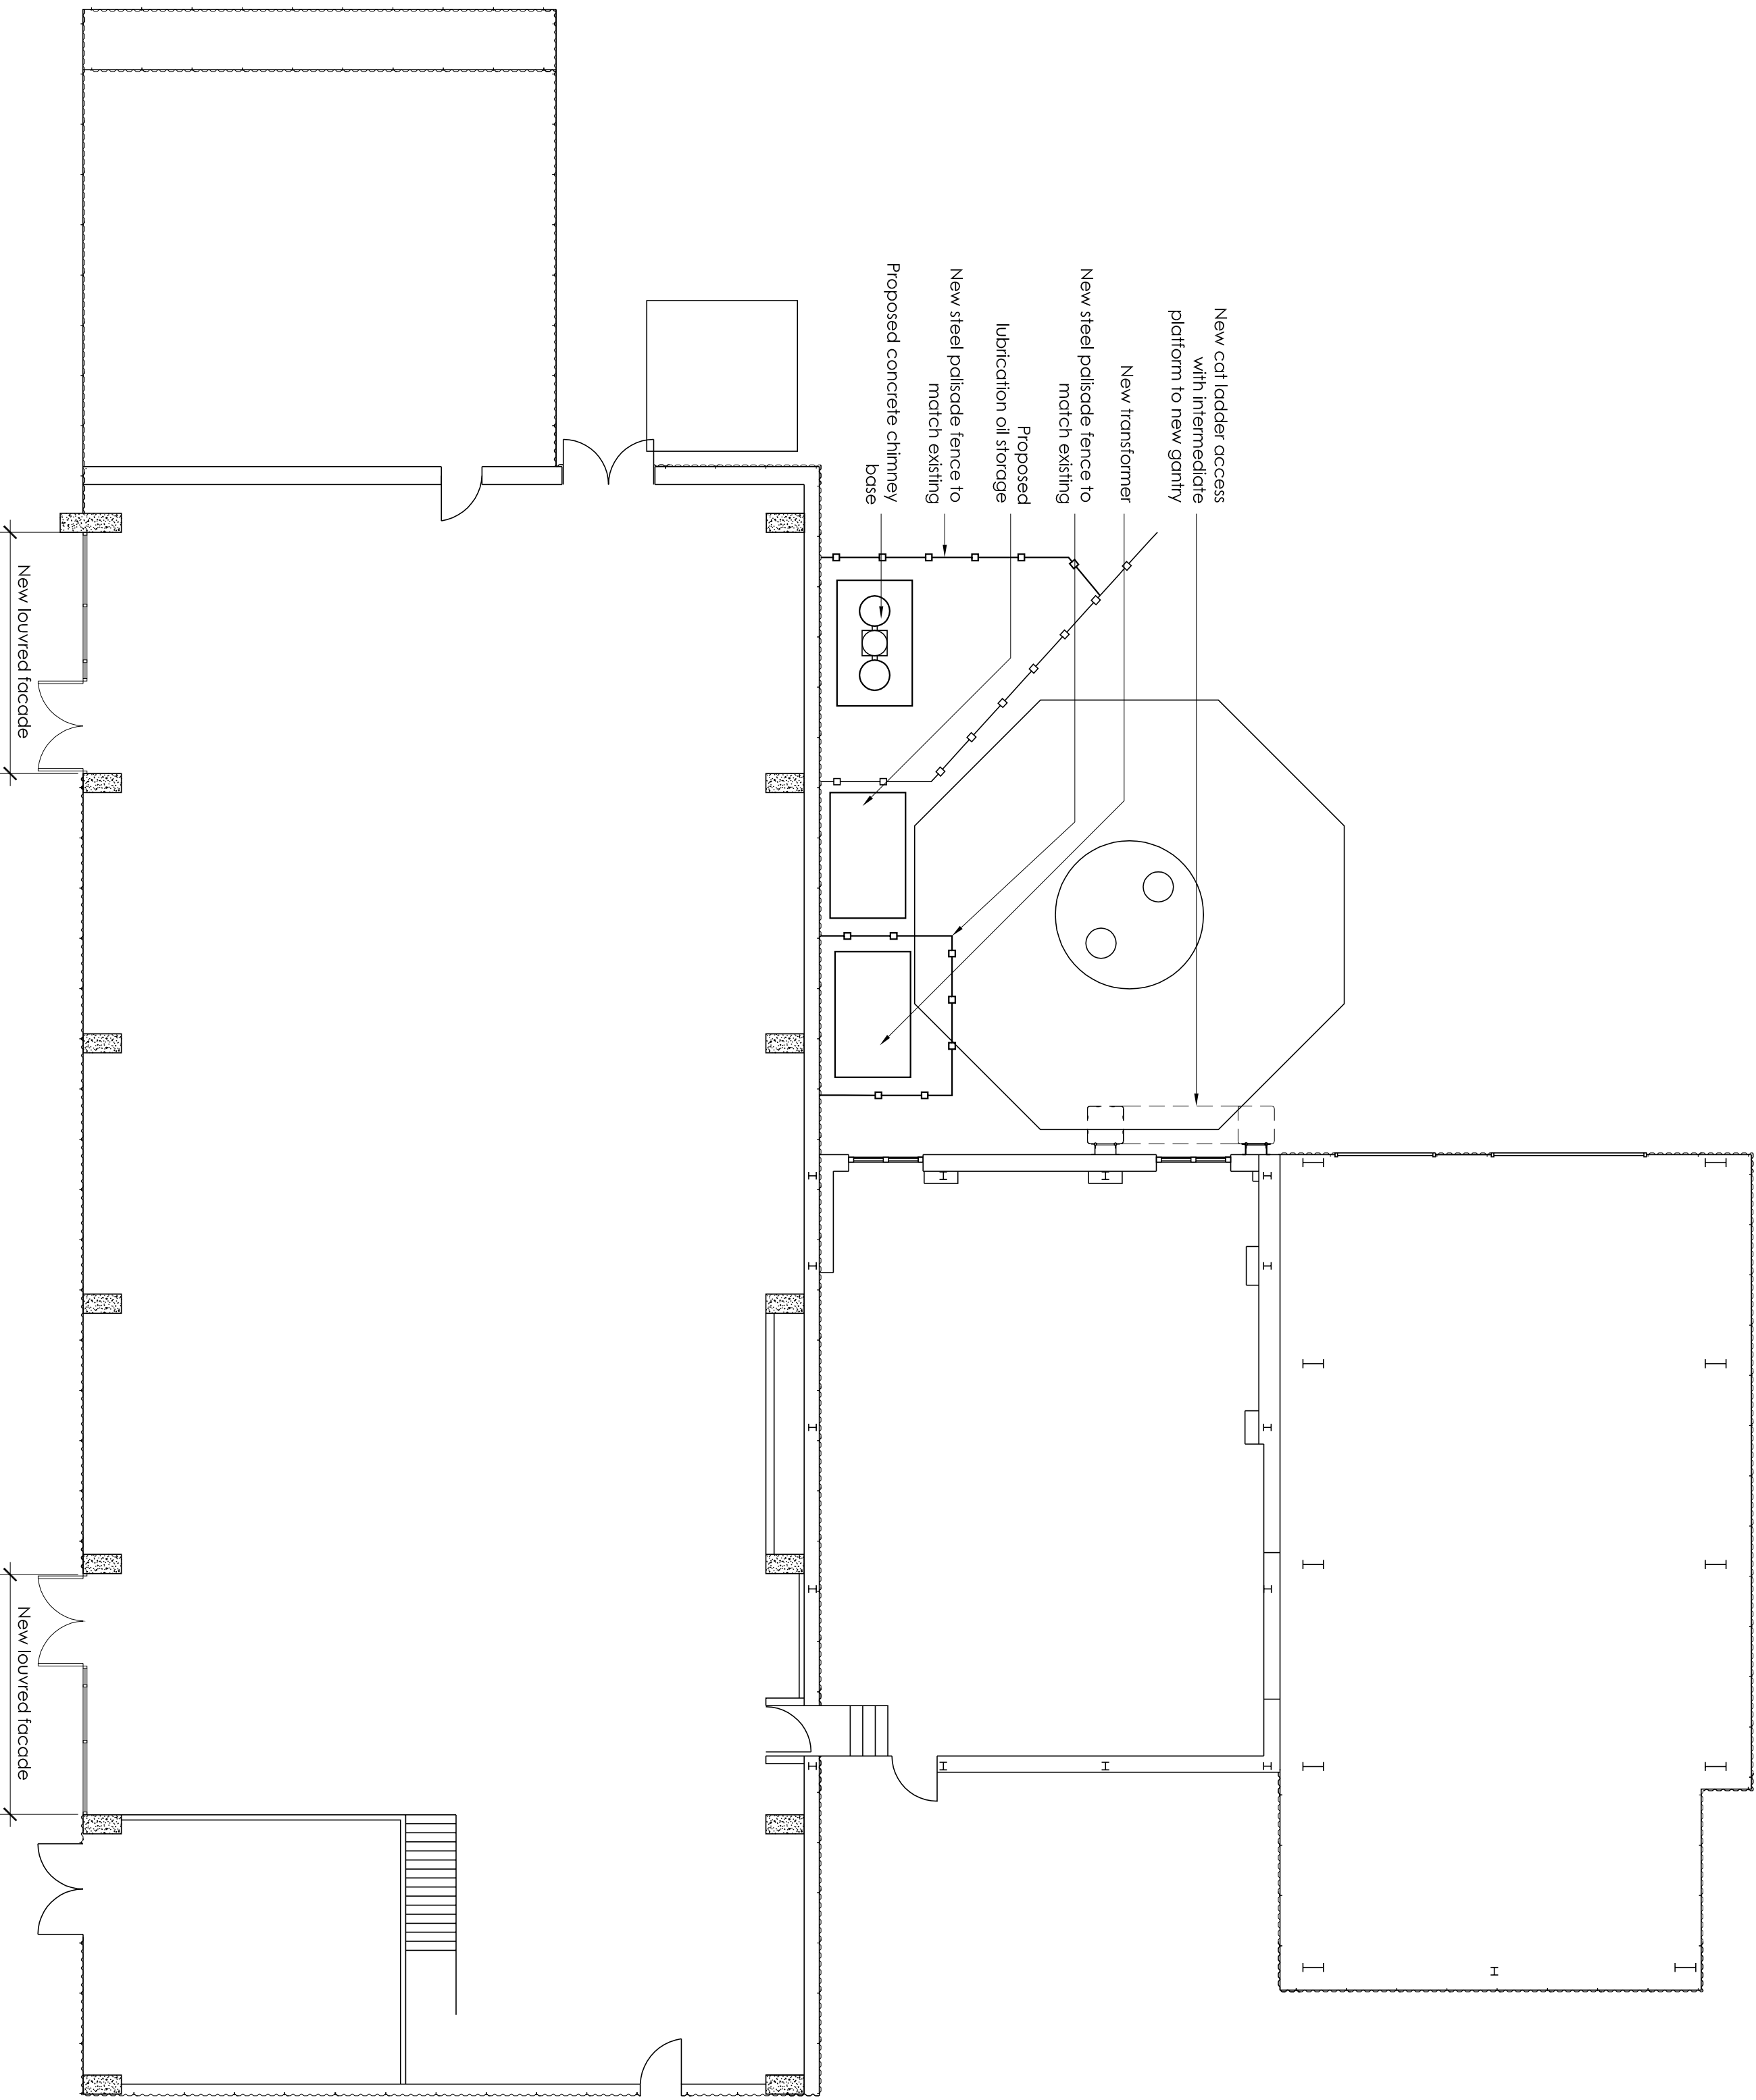

PL1 12/04/11 Drawing Issued To Planning GR

rev	date/rvts	description
-----	-----------	-------------

project Altercations to Boiler House

location

Barnsley District Hospital

client

Barnsley Hospital NHS Foundation Trust

AFL Architects

1st Floor
St Georges House
56 Peter Street
Manchester M2 3NG
t: +44(0)161 236 6243
f: +44(0)161 236 6484
w: www.afl-uk.com
e: mail@afl-uk.com
liverpool office
t: +44(0)151 231 6200



drawing title

Landscape Planning

dwg purpose

PLANNING

scale	1:100	drawn GR	checked
@ sheet size	A2	rev date	12/04/2011
113156	AL-90-001	job number	revision