



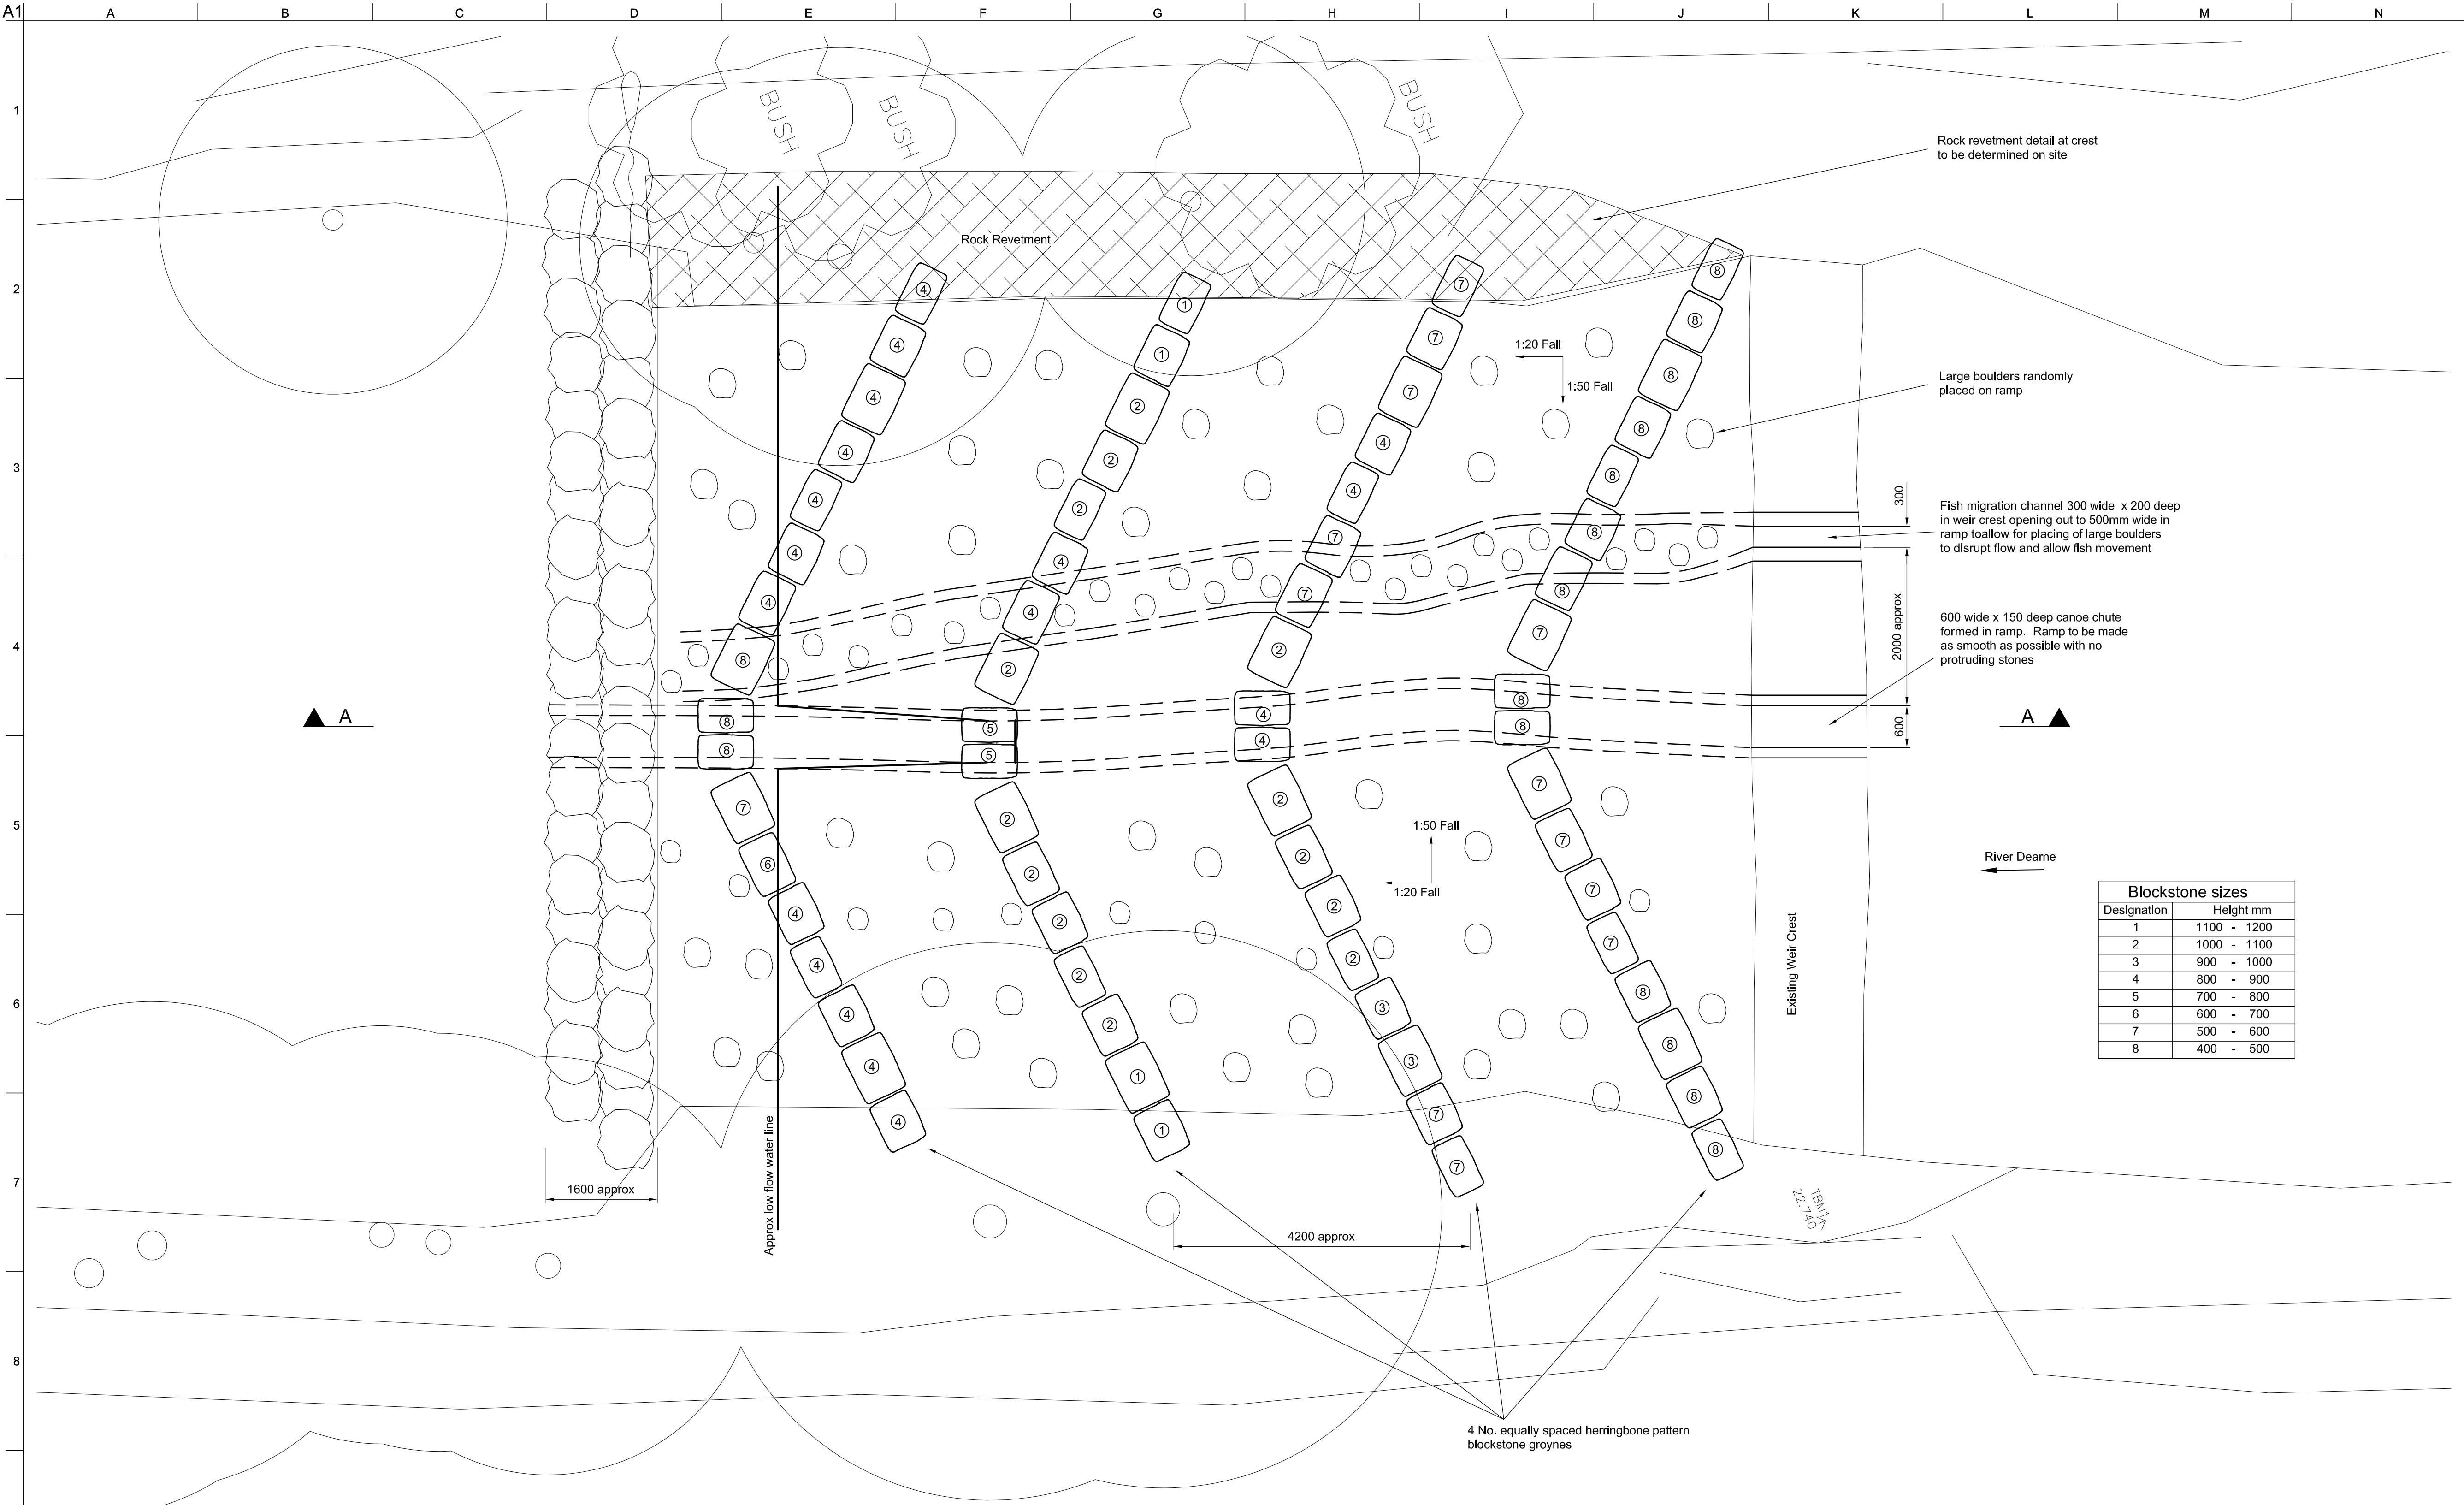

PLAN

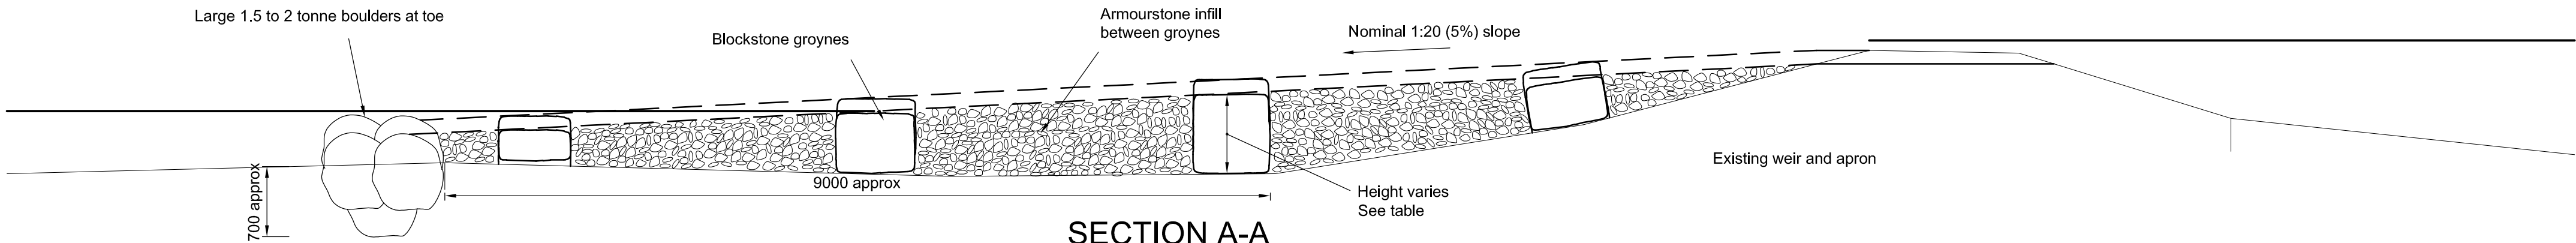


SECTION A-A

T1	02/09/08	JAH	JP	GGF
Issued for Tender				
Issue	Date	By	Chkd	Appd

ARUP

Admiral House, Rose Wharf,
78 East Street, Leeds, LS9 8EE
Tel +44(0) 113 242 8498 Fax +44(0)113 242 8573
www.arup.com

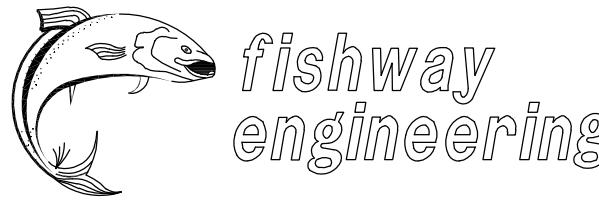

Client

Darfield House
36A Shape Hill Road
Darfield, Barnsley
South Yorkshire
S73 9JU

Job Title

River Dearne, Darfield
Rock Ramp

Drawing Title

General Arrangement

Scale at A1	1:50
Plot ID	
Drawing Status	
Issued for Tender	
Job No	Drawing No
125949	001
Issue	
T1	