


All dimensions in millimetres unless otherwise stated
The contractor must verify all dimensions on site before commencing on site
Architect must be notified of any suspected discrepancies or omissions
Any scaled dimensions to be confirmed by the Architect

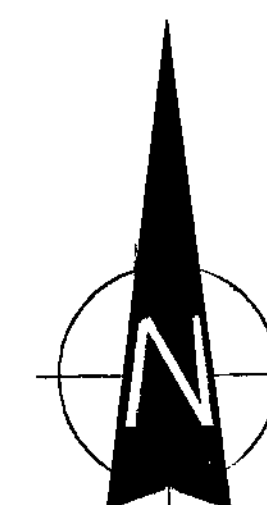

-  - Car parking space designated for use between 07:00 and 18:00 hours
-  - Car parking space designated for use 24 hours
-  - Infiltration trench

Revisions
A-12 08/08 ALTERATIONS FOLLOWING DISCUSSIONS WITH HIGHWAYS
B-7 08/08 DRAINAGE ADDED AND 24 HOUR PARKING SPACES HIGHLIGHTED
C-05 09/08 REVISED LOCAL AUTHORITY HIGHWAY ALTERATIONS ADDED. STORM WATER DRAINAGE SYSTEM REVISED TO SPECIALISTS DETAILS

Barnsley NHS Trust
Land off Pogmore Road
Barnsley

Proposed car park

PROPOSED SITE PLAN

Scale 1:200 @A1

15 collegiate crescent
sheffield
S10 2BA
t: 0114 266 3001
f: 0114 266 3002
www.beaumontandcowling.co.uk
e: sheffield@beaumontandcowling.co.uk

Date 25.04.08 No. 3133/3 Rev. C

12 SEP 2008

