

SAFETY, HEALTH AND ENVIRONMENTAL INFORMATION

In addition to the hazards/risks normally associated with the types of work detailed on this drawing, note the following risks and information.

Risks listed here are not exhaustive. For residual architectural risks, refer to D5 H&S Risk Register **965-D5A-XX-XX-HS-A-0001**



DEMOLITION (PRE-CONSTRUCTION) & CONSTRUCTION:

- D5A-A-0001 - Existing underground services
- D5A-A-0002 - Site Contamination
- D5A-A-0003 - Unknown voids and buried tanks
- D5A-A-0004 - Historic Landfill
- D5A-A-0005 - Public right of way adjacent site
- D5A-A-0006 - Access to site during construction phase
- D5A-A-0007 - UXO
- D5A-A-0008 - Adjacent residential areas
- D5A-A-0009 - Known or potential coal mining risks
- D5A-A-0012 - Pedestrian and vehicle segregation


For information relating to Use, Cleaning and Maintenance, refer to the above H&S Risk Register.

It is assumed that all works will be carried out by a competent contractor working, where appropriate, to an approved method statement.

notes

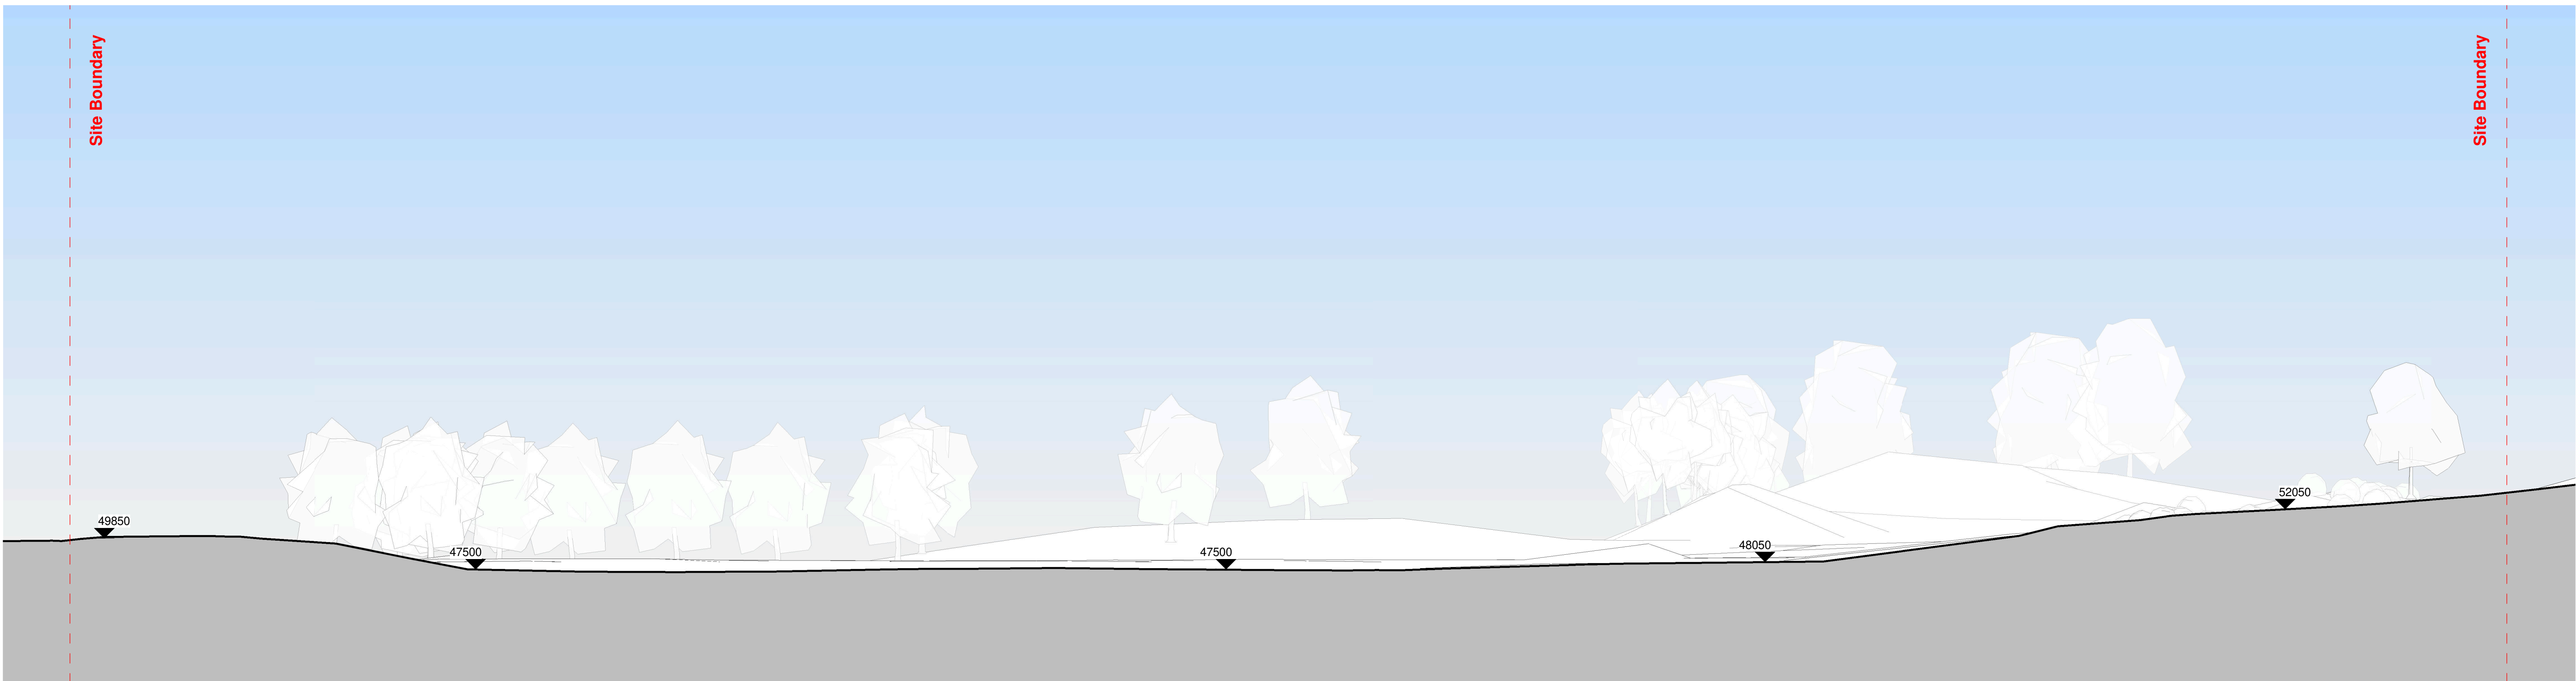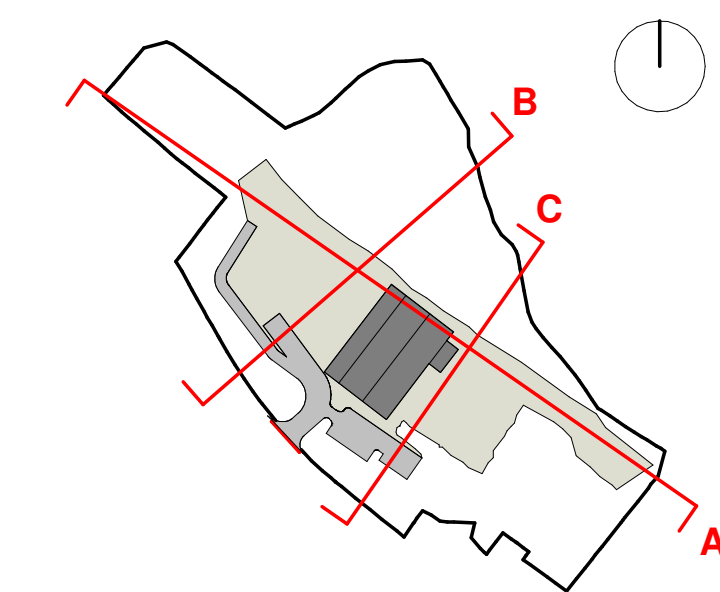

Existing Site Section D
1:250

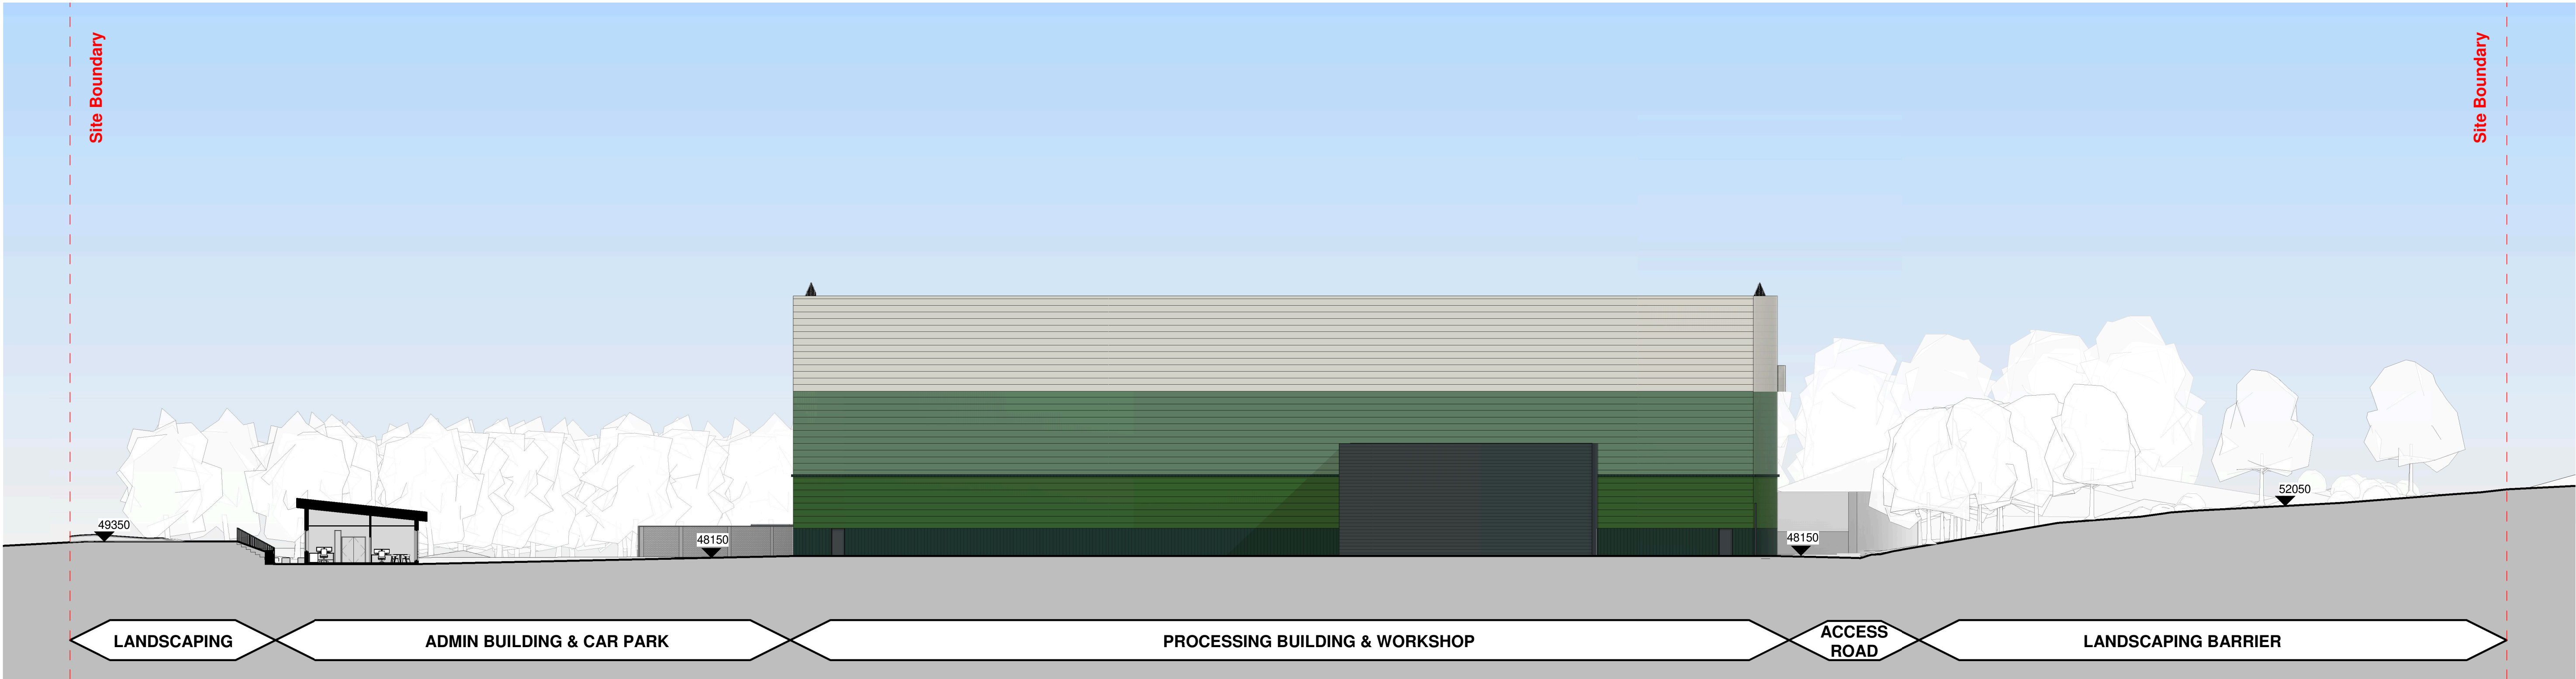

Proposed Site Section D
1:250

- C01 21.03.24 KP A3 - Issued for Planning
- P04 19.03.24 KP S4 - Issued for Stage Approval
- P03 28.02.24 KP Updated as per client comments
- P02 23.02.24 KP Issued for review and comment following final site layout
- P01 19.01.24 KP First Issue

Rev.	Date	Drawn/Checked	Description
------	------	---------------	-------------



D5 Architects LLP
71-77 Convent Street
Barnsley
S10 2PL
1 (0121) 833 4843
1 (0121) 833 4843
info@d5architects.net
www.d5architects.net

client
Potters Industries

project
**Stairfoot Glassworks
Wombwell Lane, Barnsley**

drawing title
Site_Section_C

scale
1:250@A0

date
19/01/24

author
PW

d5 job number / CAD file
965 / 965-D5A-00-XX-M3-A-0002

CAD Format
Revit 2023

suitability description
Stage 3 Approved

suit. code
A3

drawing number
965-D5A-XX-XX-DR-A-0014

revision
C01