


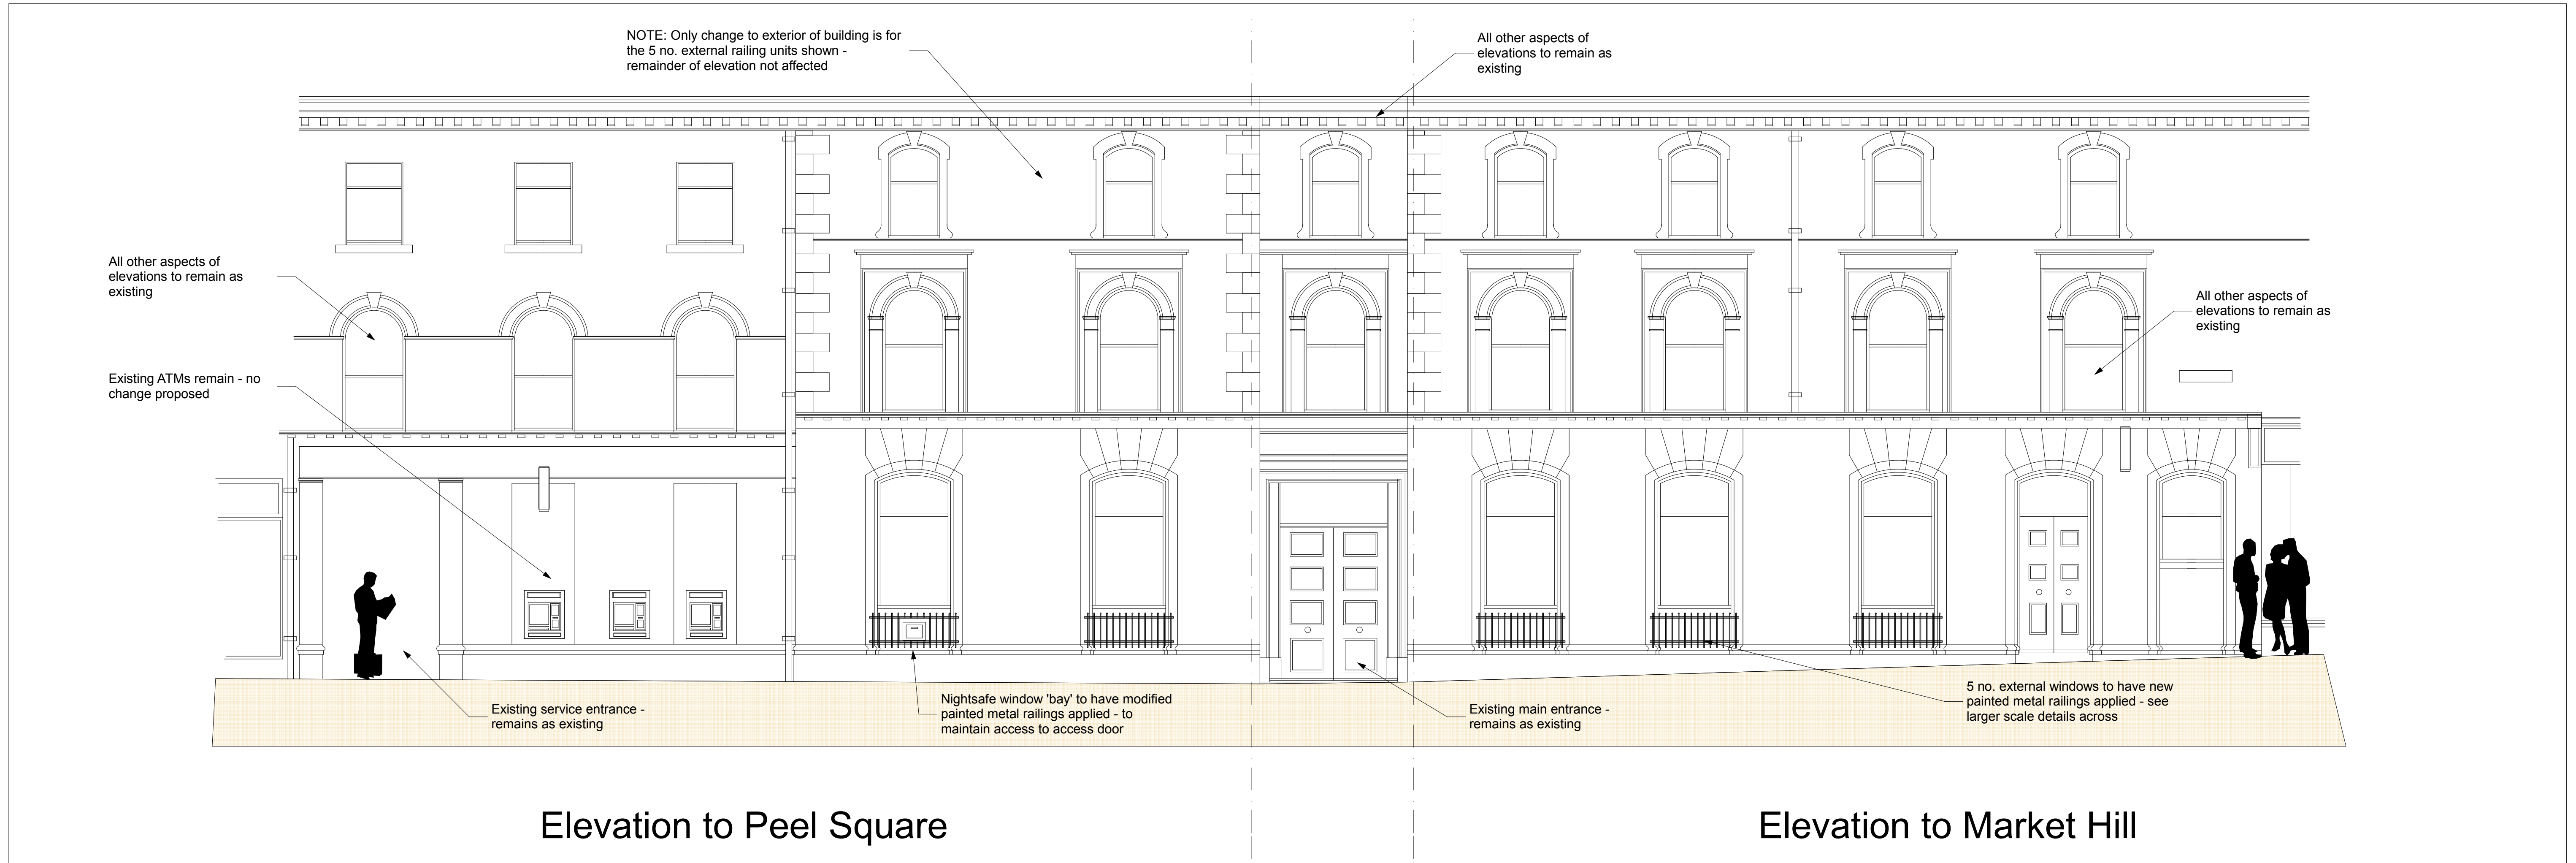


EXPANDED ELEVATION - AS PROPOSED

1:50



EXPANDED ELEVATION - AS EXISTING

1:100

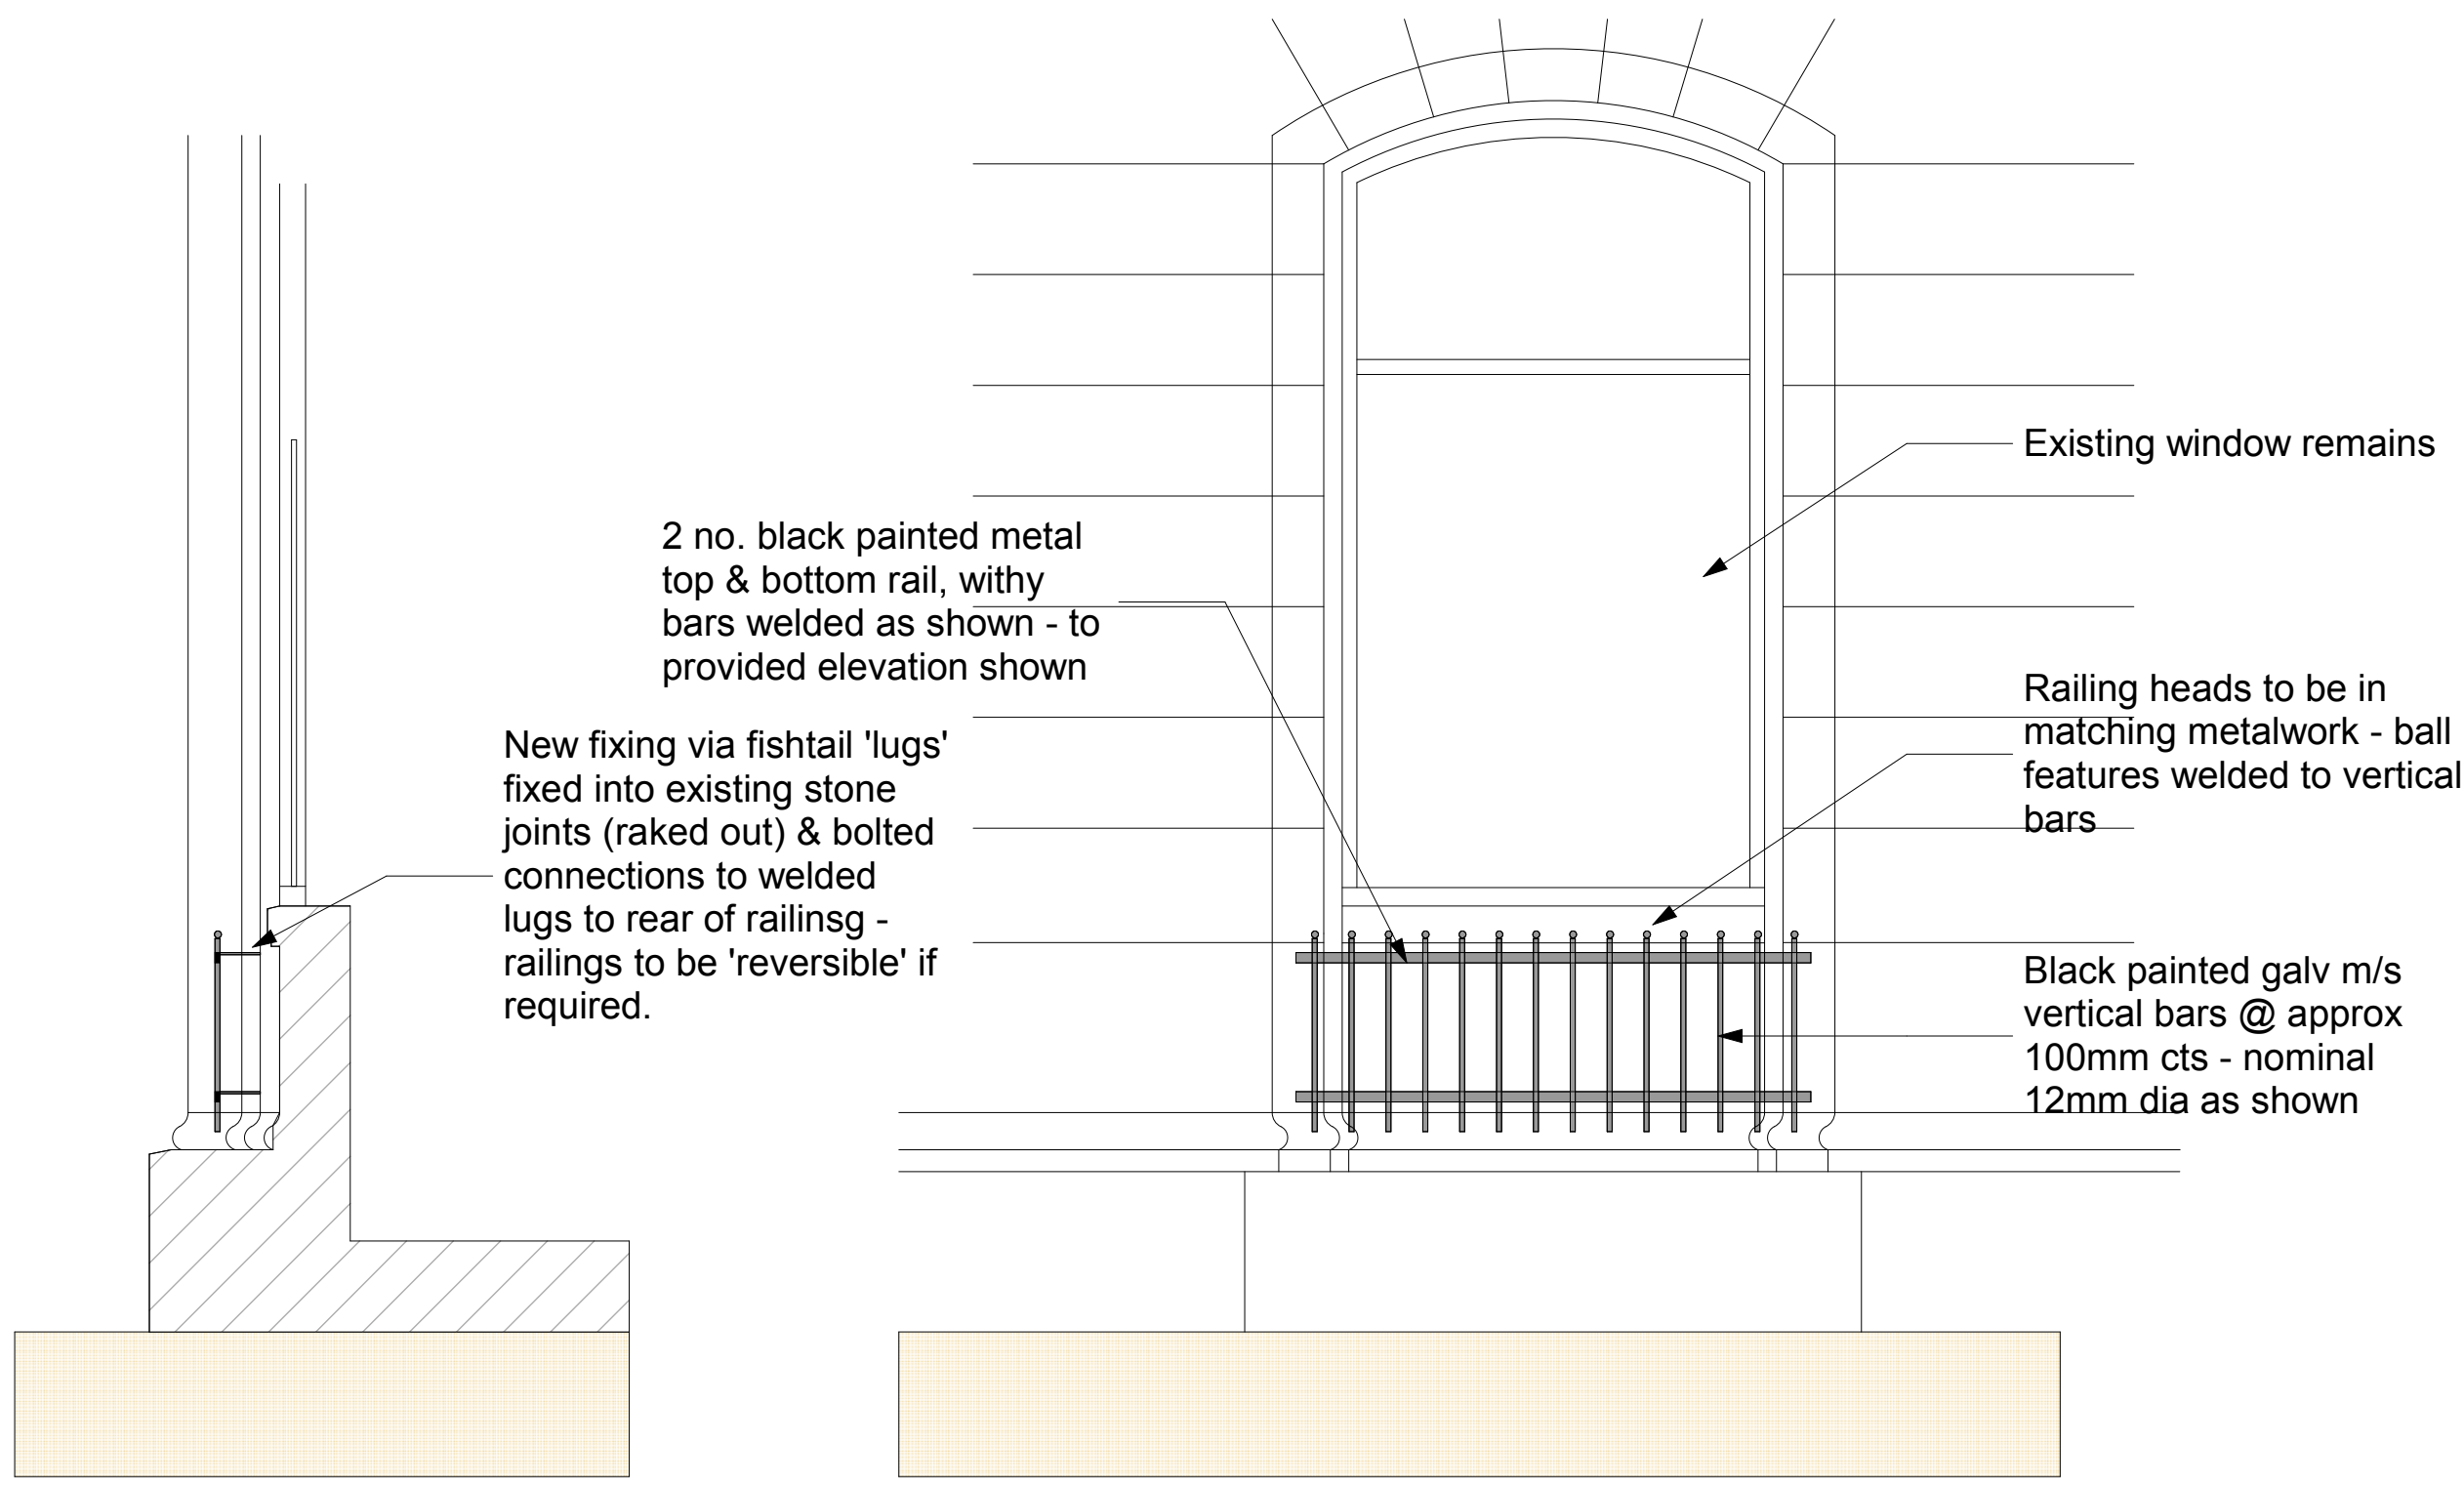

LARGER SCALE DETAILS - AS PROPOSED

1:20

|   |                           |           |
|---|---------------------------|-----------|
| Title<br><b>Existing &amp; Proposed Details</b>                                                                                        |                           |           |
| Project<br><b>Proposed Alterations to:<br/>Yorkshire Bank at:<br/>Barnsley Branch</b>                                                  |                           |           |
| <b>VAUGHAN MONCKTON<br/>ARCHITECTURE</b><br>105 LONG ROW, HORSFORTH,<br>LEEDS, LS18 5AT<br>Telephone: 01132 253 530 Fax: 01132 253 722 |                           |           |
| Drawn<br>P.B.   | Date<br>February 2015     |           |
| Scale<br>As shown @ A1   | Drawing No.<br>2058/54/06 | Rev.<br>- |