




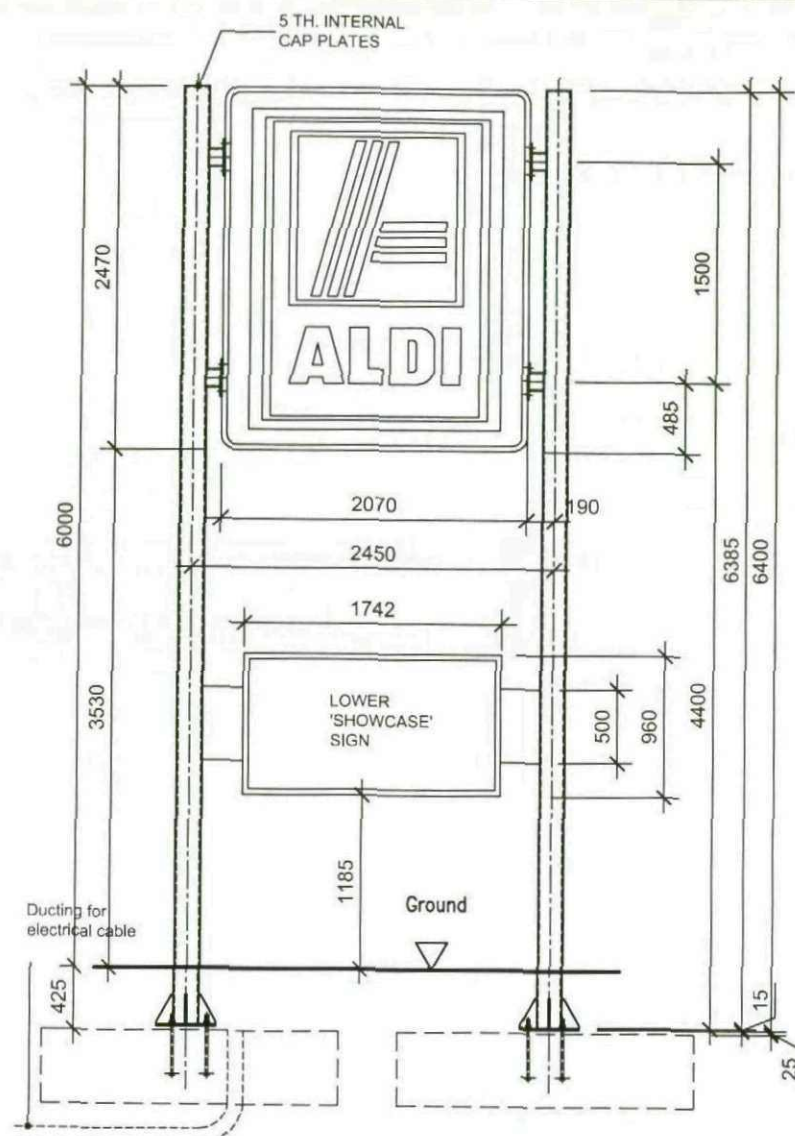







ELEVATION ON STANDARD SITE ENTRANCE SIGN
3.530m GROUND TO U/S OF SIGN

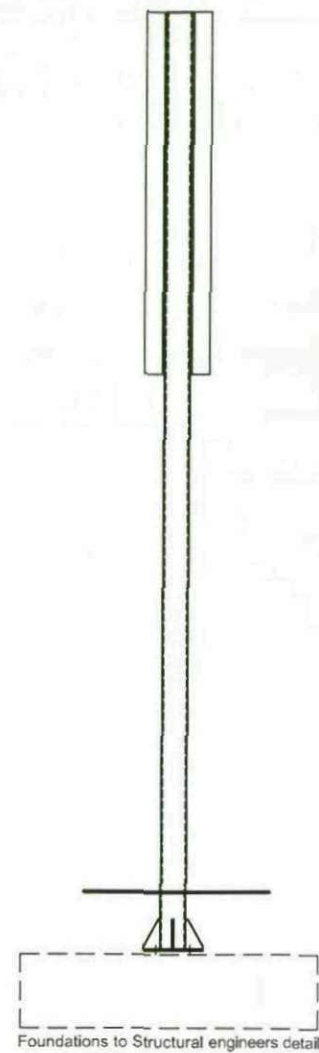

SIDE ELEVATION

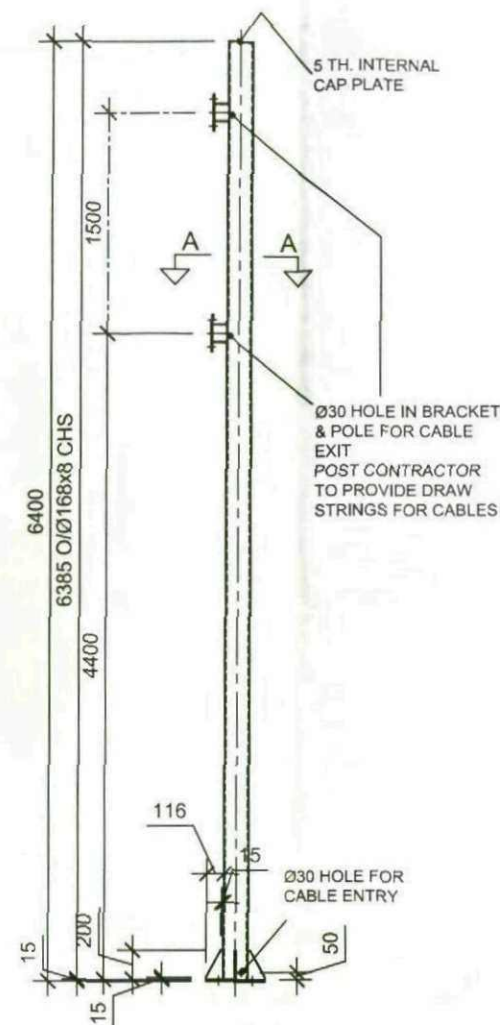

SIGNAGE SUPPORT COLUMN

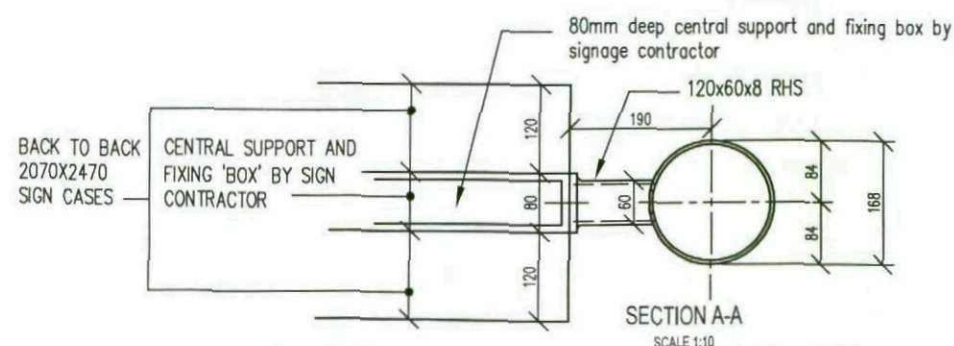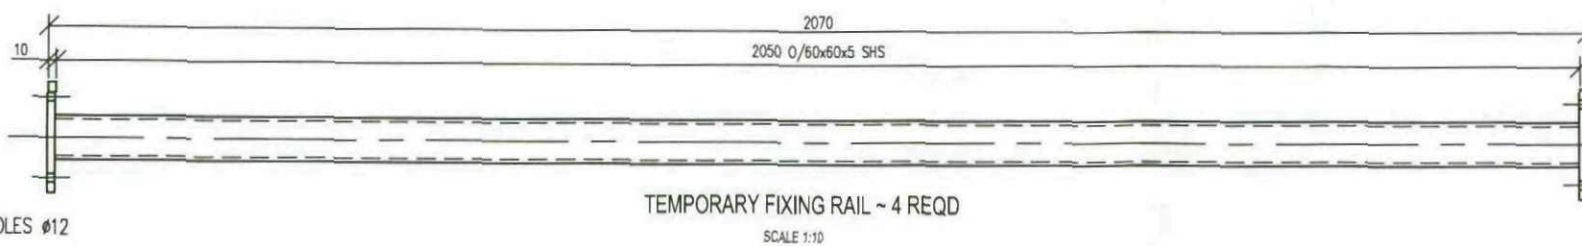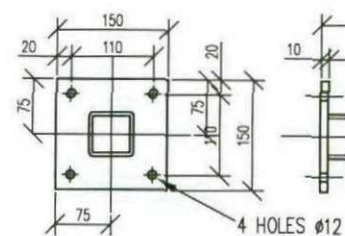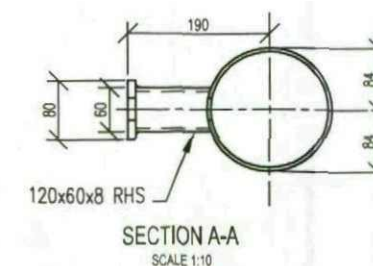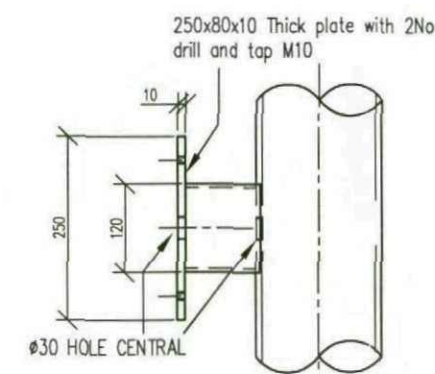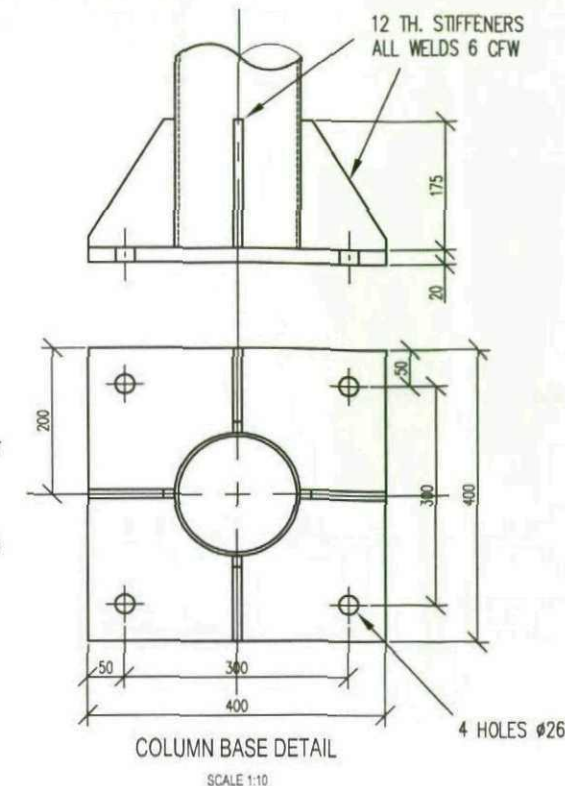

DOUBLE FACED DOUBLE POST MOUNTED SIGN

- 2no: 2470 x 2070mm (8507 LED Type) fixed back to back on central support "box".
- Central support "box" to be supplied and installed by sign contractor to match sign exactly in size and profile and to be aluminium and finished RAL 9006 to match sign.
- Standard Site Entrance Sign 6.000m from ground level to top of sign and posts. 3530 from ground level to underside of sign.
- Steel sign posts by sign contractor or canopy contractor, galvanised and coated as follows:
Flat Roof Stores: RAL 7016
Split/Pitched Roof Stores: RAL 9006
- High quality fabricated aluminium signcases, finished RAL 9006 Silver. Sign panel is Polycarbonate with screen-printed 5 colour foil logo.
- Signs fully internally illuminated by LED.
- Supply cable to be connected to signage by signage contractor. Underground cables by electrical contractor.
- No cables or junction boxes to be visible above ground level or fixed to sign.
- Lower 'showcase' sign by signage contractor including fixing 'wings' bolted to posts.

Aldi Standard Signage Luminance Levels
(L.E.D.)

Colour	Brightness (cd/m ²)	Tolerance +/-
Yellow Pantone 1235	92	10%
Orange Pantone 021	60	12%
Red Warm Red	28	12%
Darkblue Pantone 287	2.2	5%
Light Blue Pantone 638	15	5%
White	108	5%