



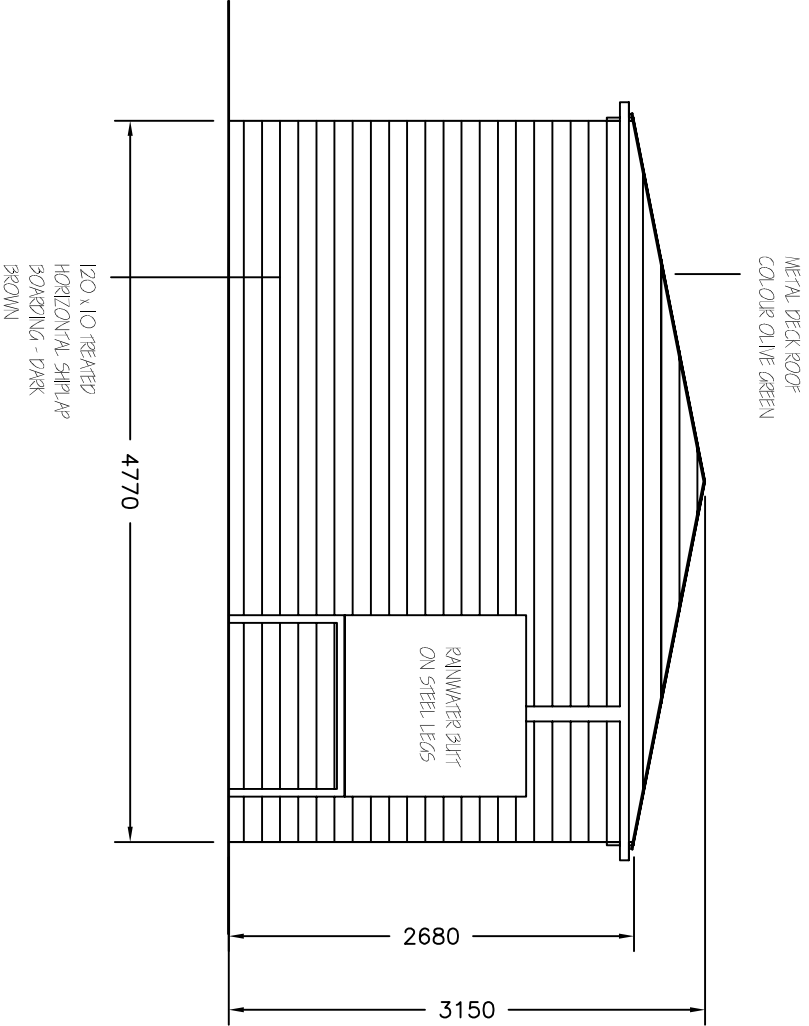

STABLES - rear elevation

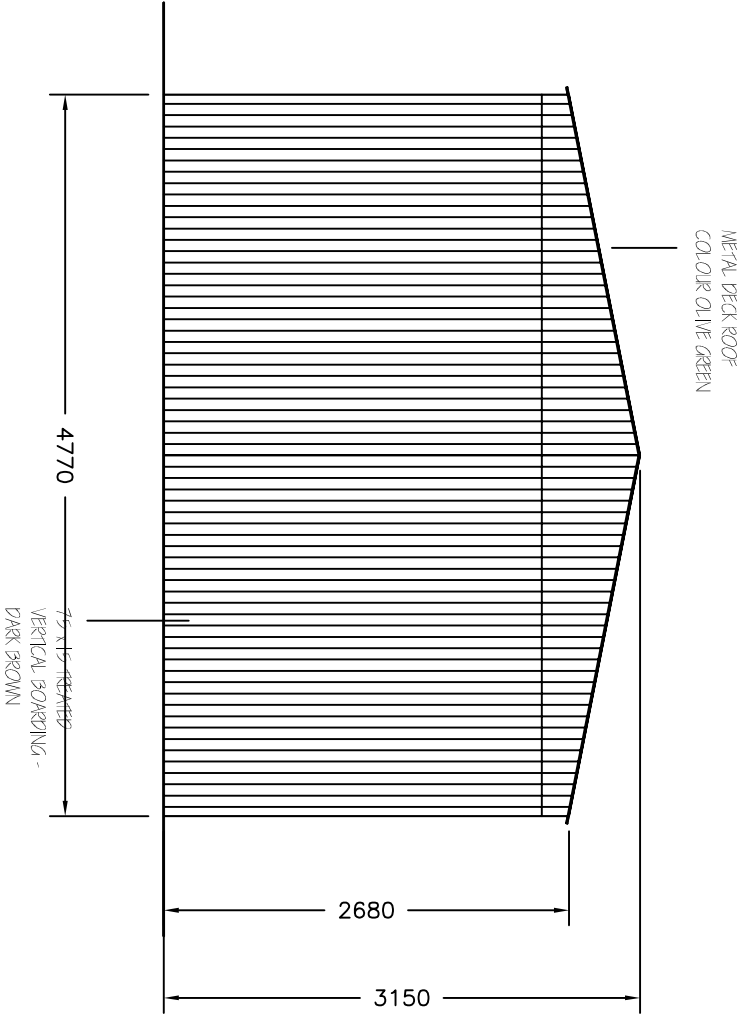

STABLES - rear elevation

Revisions	A. A----		00-00-00
This drawing is for planning permission only and is not a construction drawing.			
Drawing Title	PROPOSED-ELEVATIONS		
Job No. - Dwg No.	EC/SW/2014/6	.	-
Client:	ELAINE COPLEY & STEPHEN WINTERBOTTOM THURGOLOAND HALL LANE THURGOLOAND SHEPHERD S71 1BS		
Scale.	1:50		