
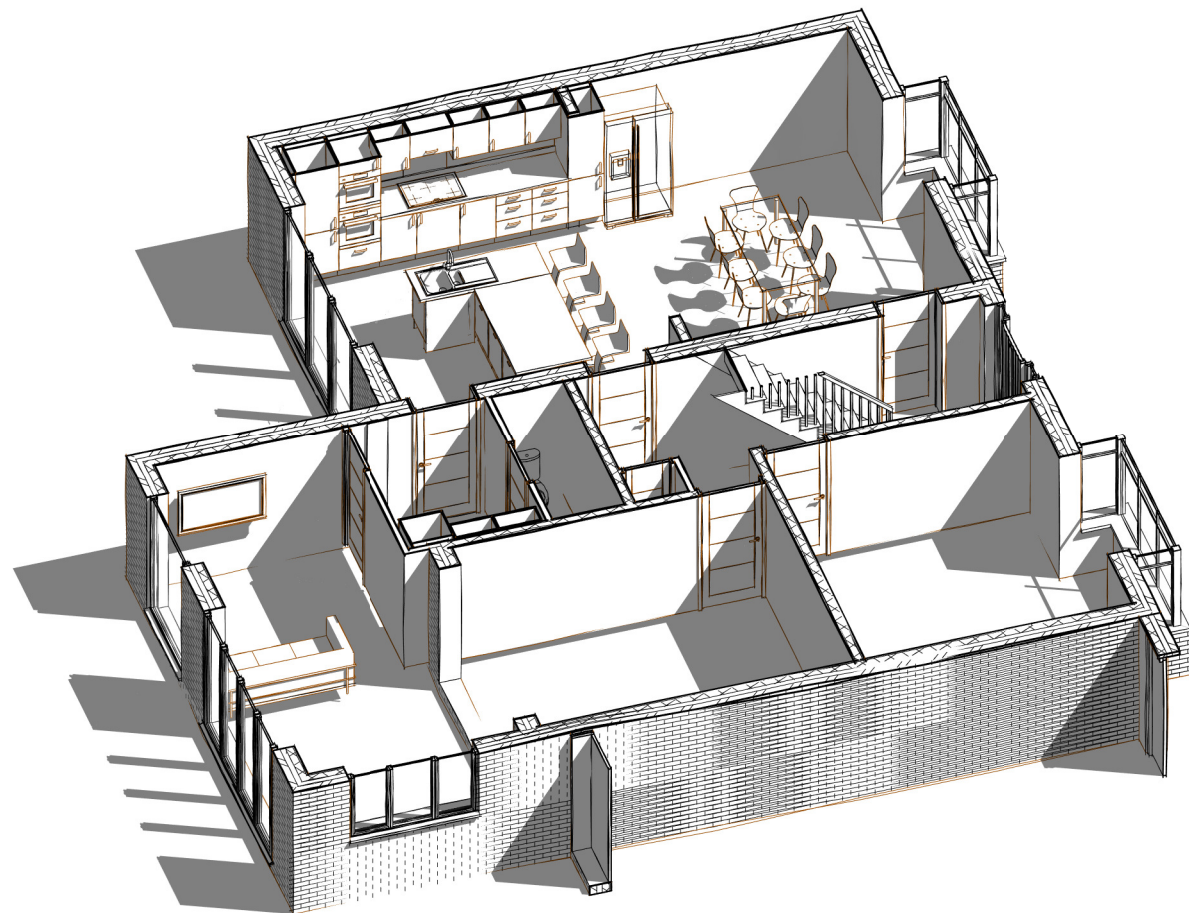
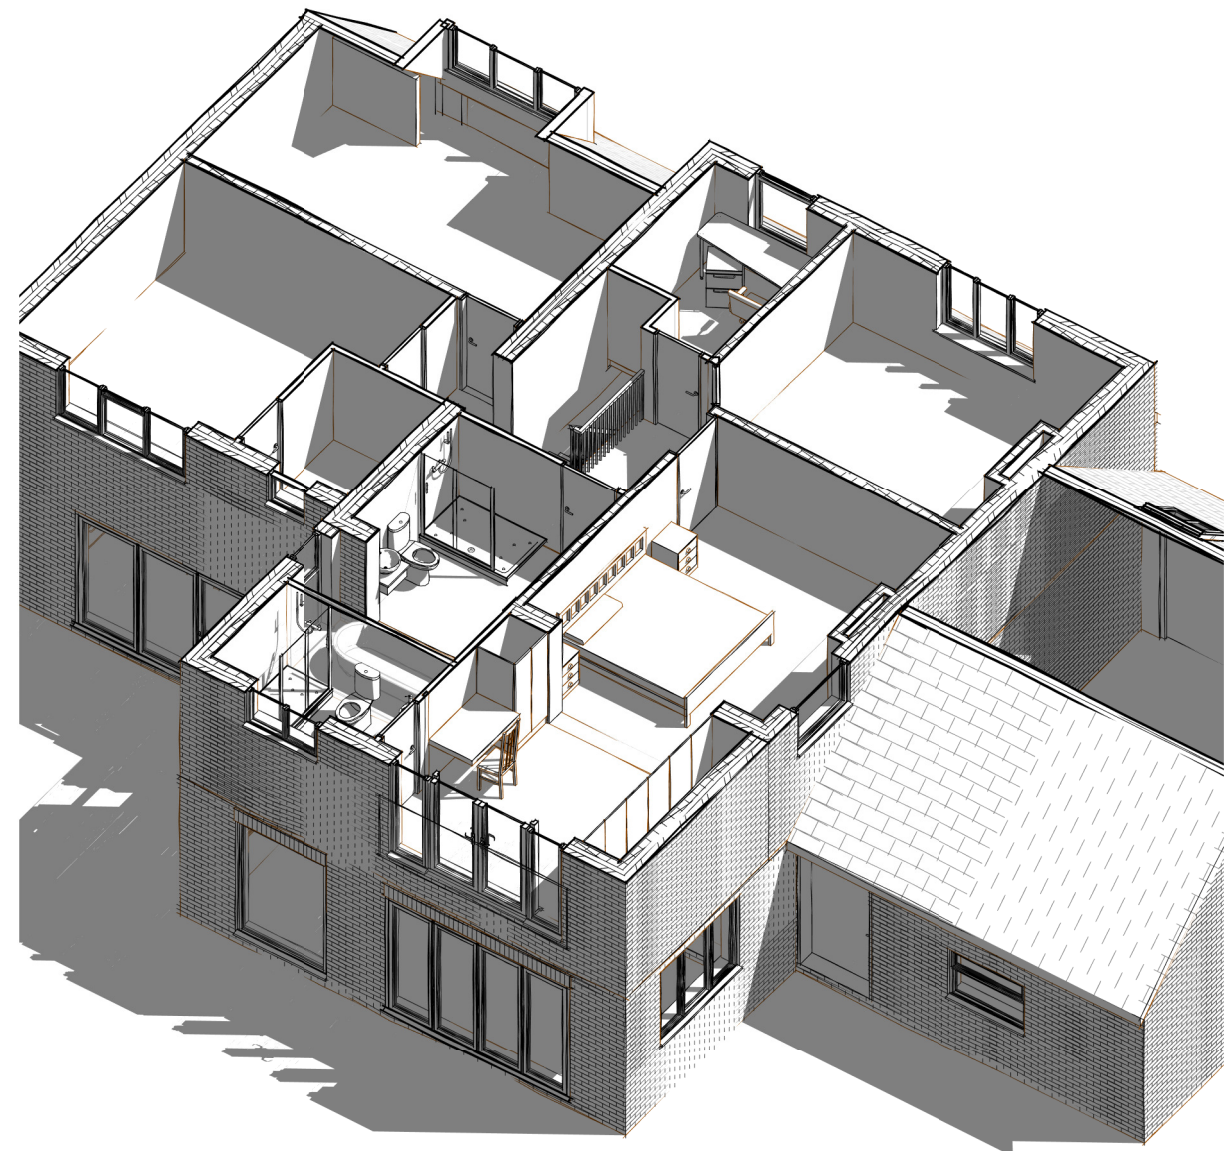


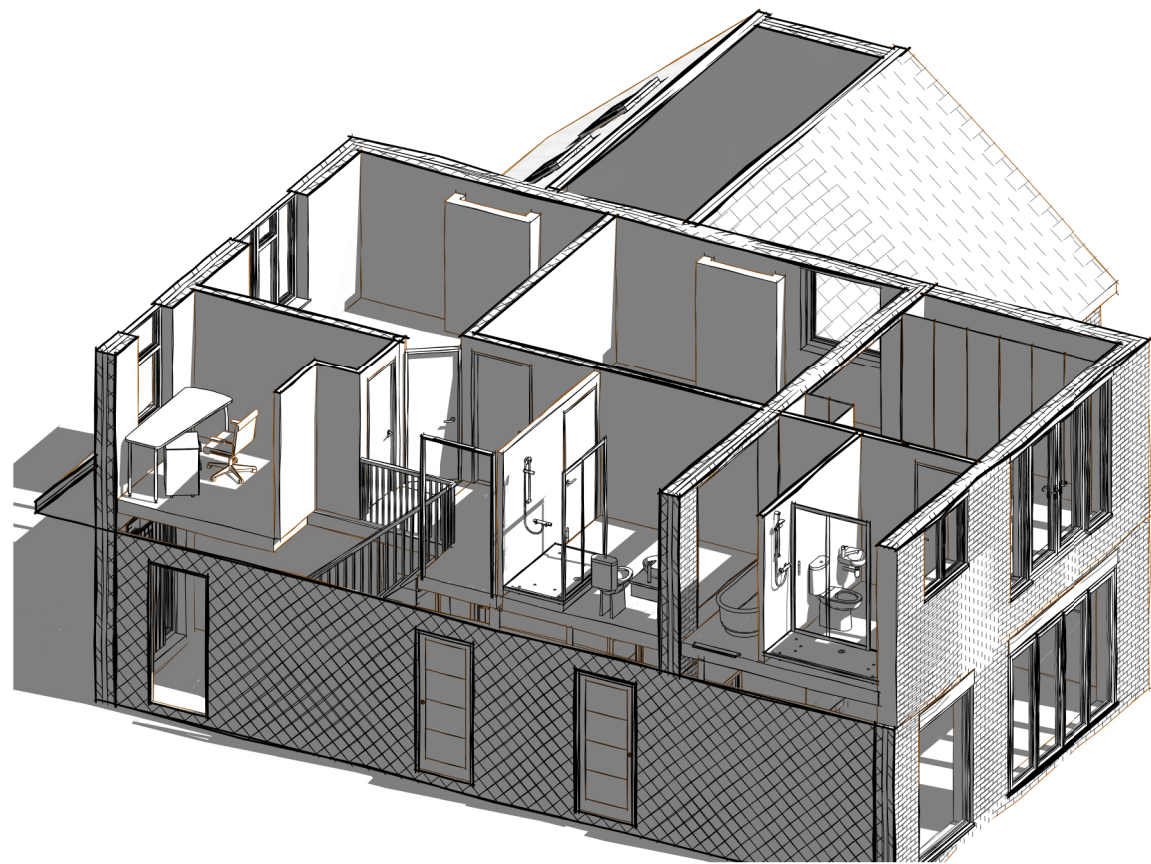

MBAS
architecture

scale @A3- drawn- MB date: Jan 22

Client: Mr & Mrs CADMAN

Project: 33 Staincross Common, BARNSELY, S75 6JD

Drawing: PERSPECTIVES

Status: Planning Application

DWG No: P 021 016 -05

Rev: A