

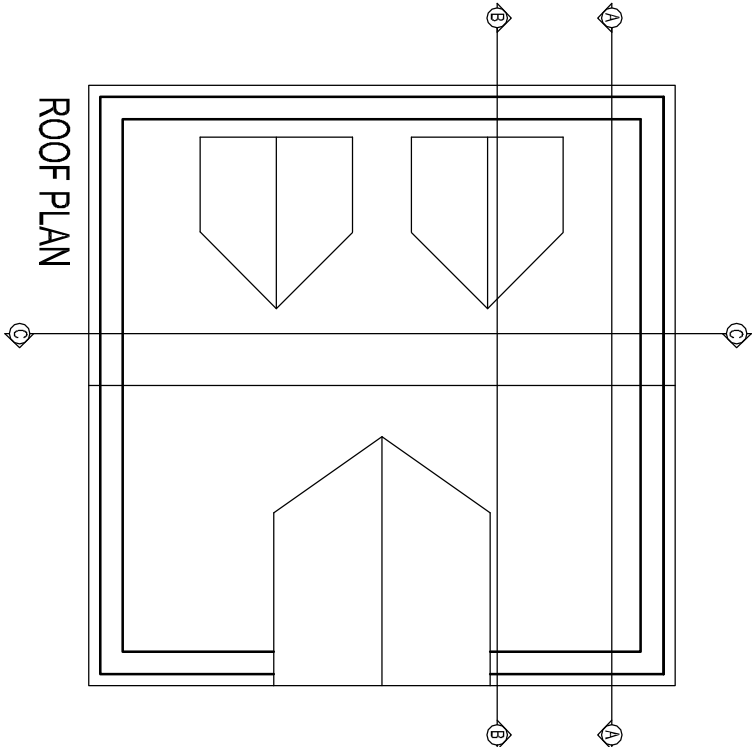
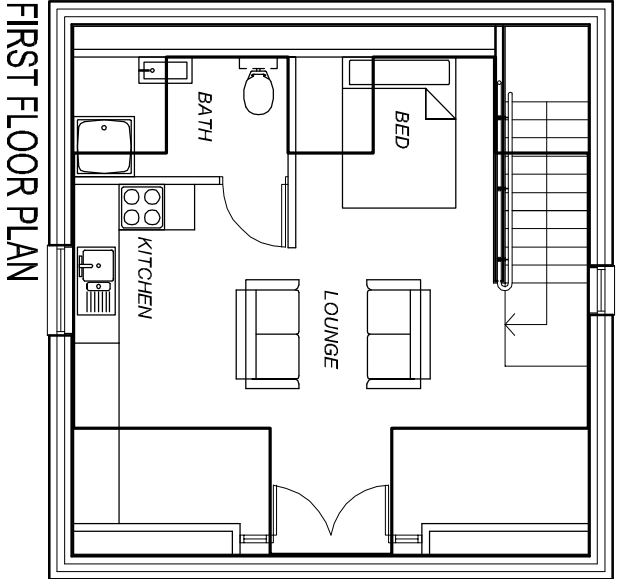


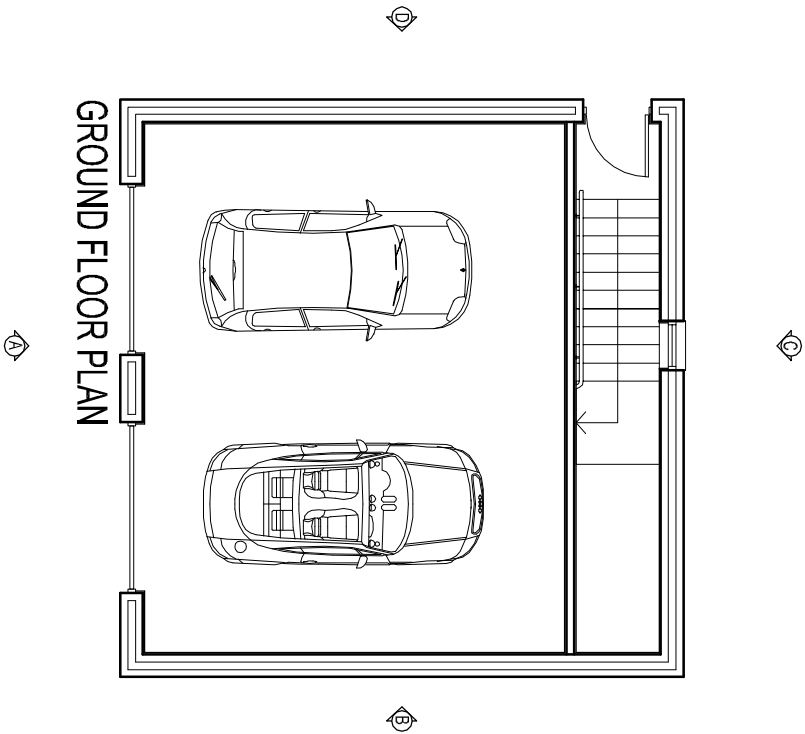


MATERIALS:

- 01 RED BRICK WITH COLOUR MATCH MORTAR
- 02 UPVC DOORS AND WINDOWS FINISHED IN CREAM
- 03 STEEL HANDRAILS WITH GLASS PANELS TO DETAIL
- 04 SLATE EFFECT ROOF
- 05 STEEL GARAGE DOORS FINISHED IN BLACK


ELEVATION A

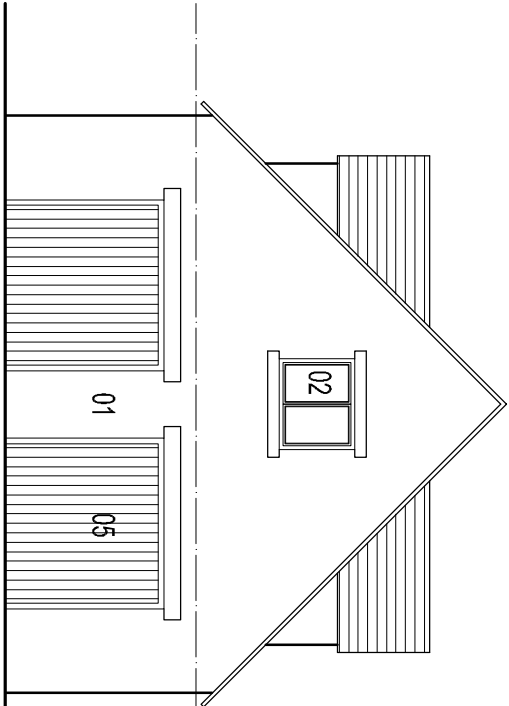


ELEVATION C

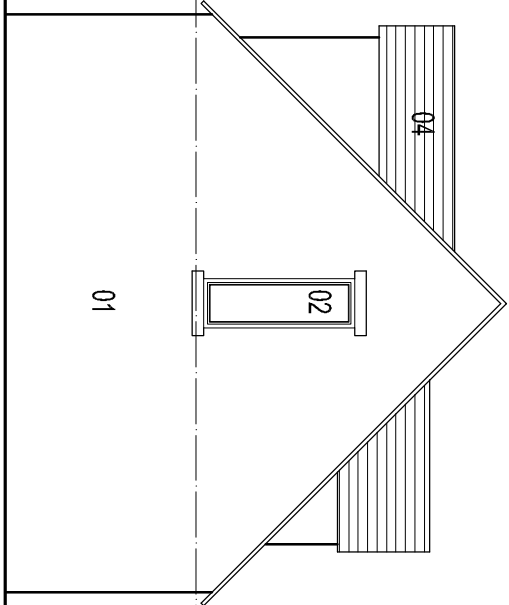

ELEVATION B

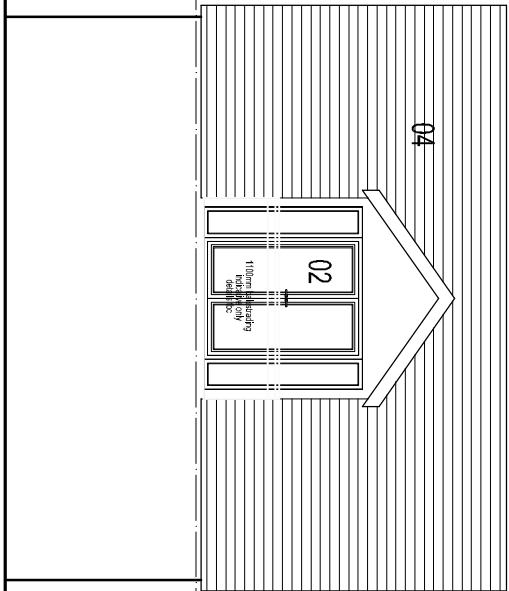

ELEVATION D

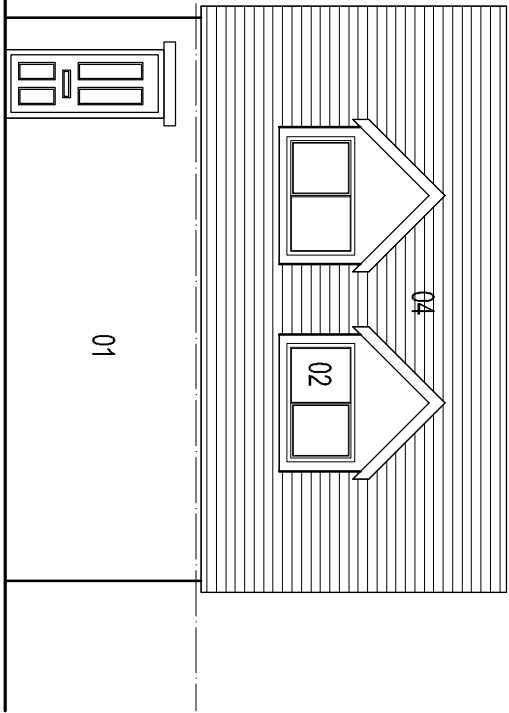

Coda Studios Ltd
Hope Works, 25 Mowbray St, Sheffield, S3 8EL
t:0870 990 3095 f: 0870 990 3096
e:information@codastudios.co.uk

DRAWN	CHECKED	DATE	SCALE	REVISION
		02/09/2008	1/100	

Client	M R R MASTERS
Job	RED BROOK GARAGE
Title	PLANS AND ELEVATIONS
Dwg. No.	001

© COPYRIGHT EXISTS ON THE DESIGNS AND INFORMATION SHOWN ON THIS DRAWING
The Contractor must verify all dimensions on site before making shop drawings
or commencing work of any kind. No dimensions to be scaled from this drawing.
Architect to be notified of any discrepancies in dimensions immediately.