
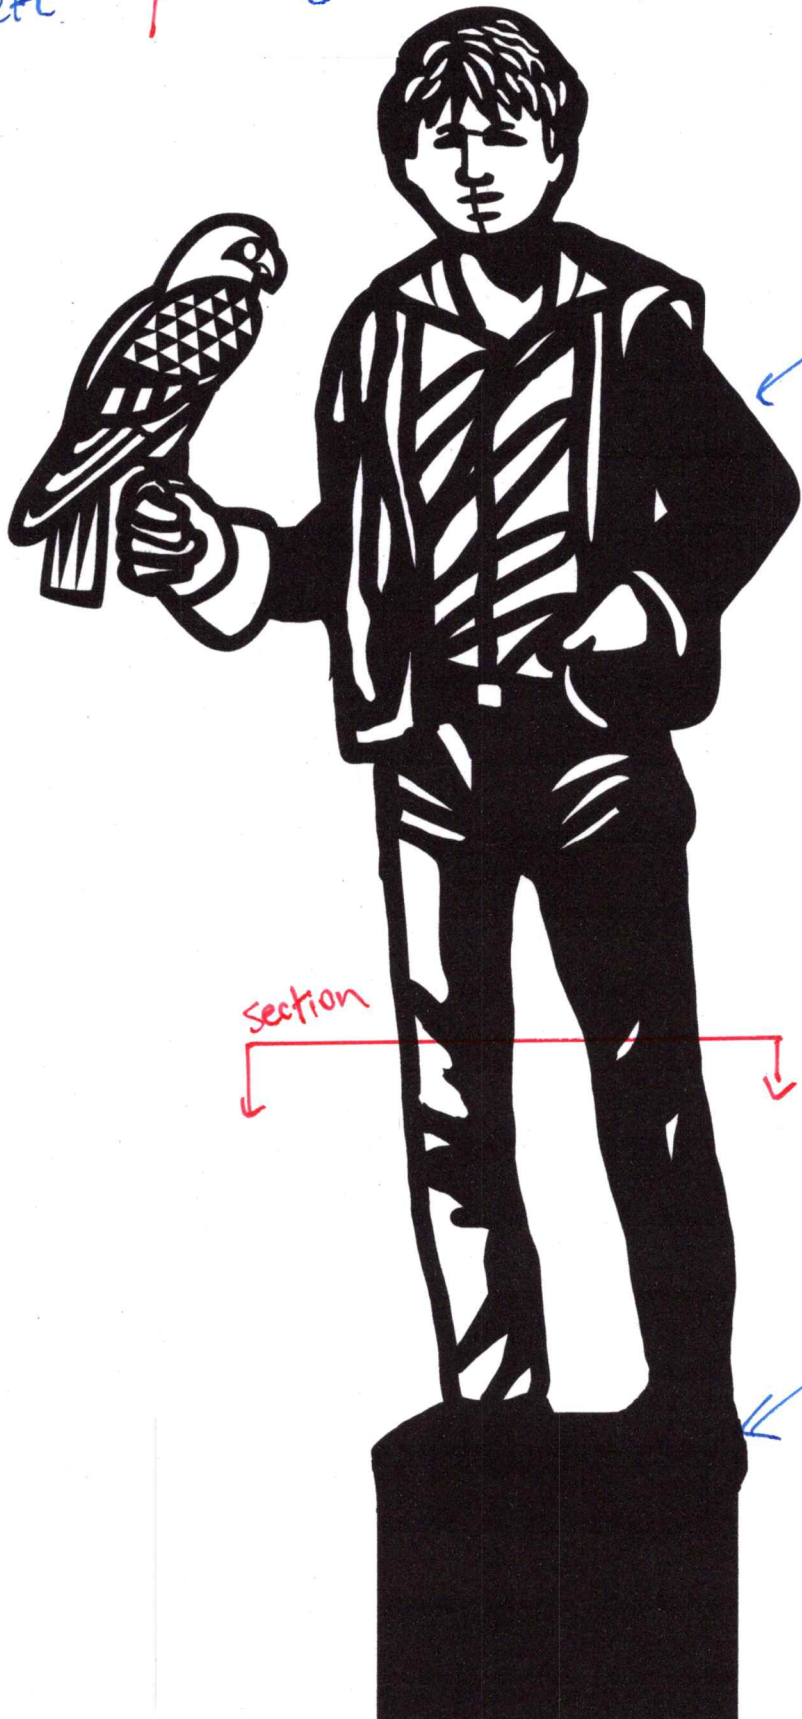


Project: Hoyland Sculpture
Job ref: J-22052-SK01
rev A calc by:
Section: Sculpture Design SW

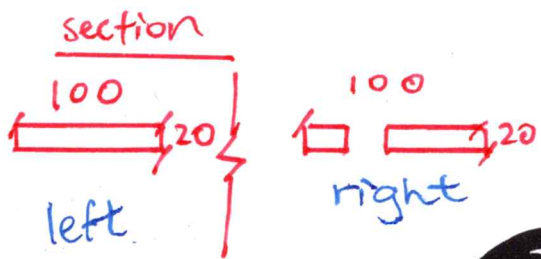


20mm Cor-Ten steel Plate

2mtr High

Welded onto steel Plate of 600x600x20mm

700x700x150 concrete base
A142 Top mesh with 30mm clear cover

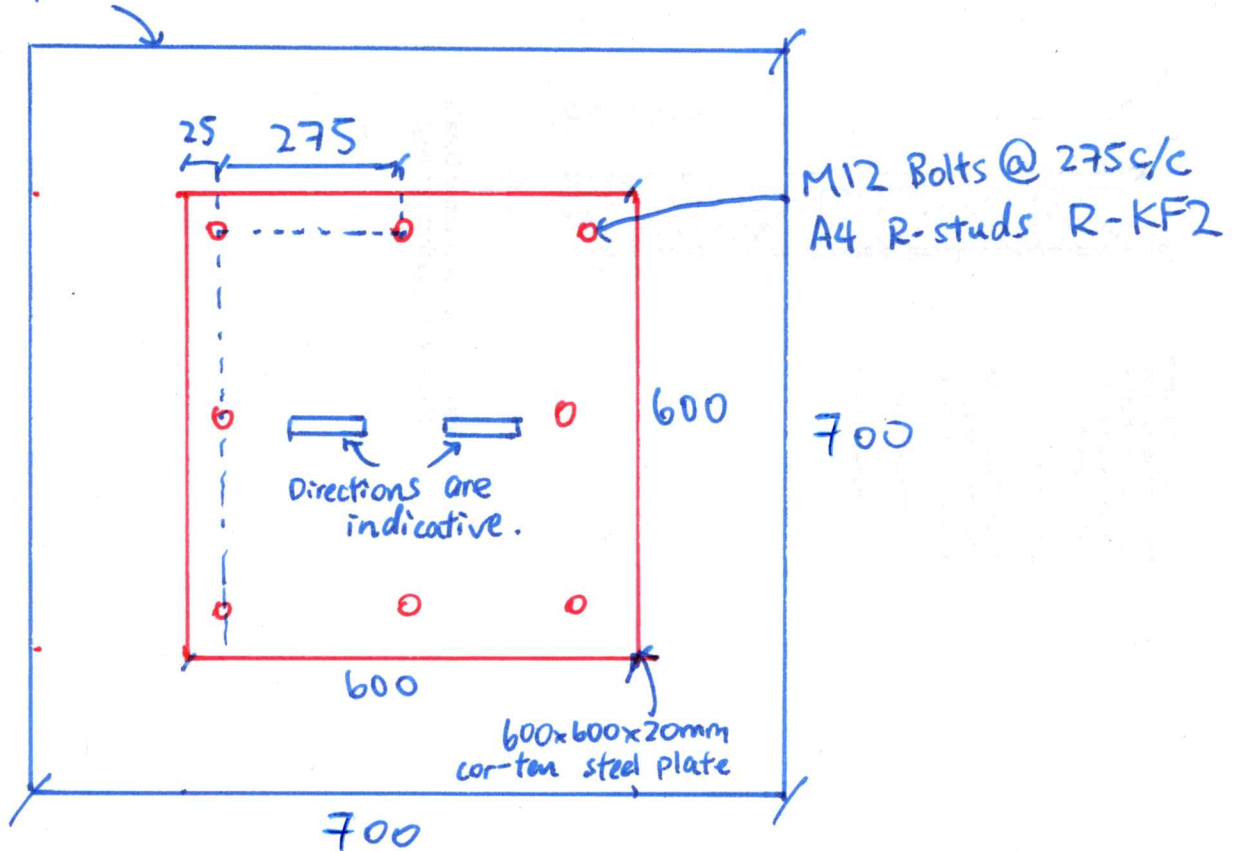

Project: Hogland Sculpture
Job-ref: J-22052 - SK02.
rev A
Section: Base Design Calc by:
SW