



Total Internal Area (All Floors)

Ground Floor GIA	63.0 m ²	678 ft ²
First Floor GIA	63.0 m ²	678 ft ²
Grand total: 2	125.9 m ²	1355 ft ²

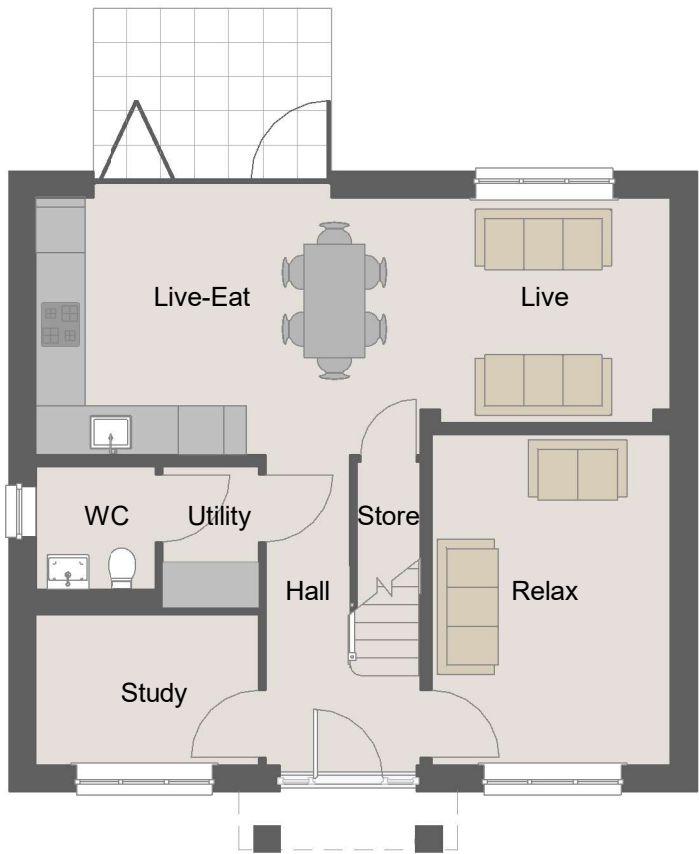

Ground Floor.
1 : 100

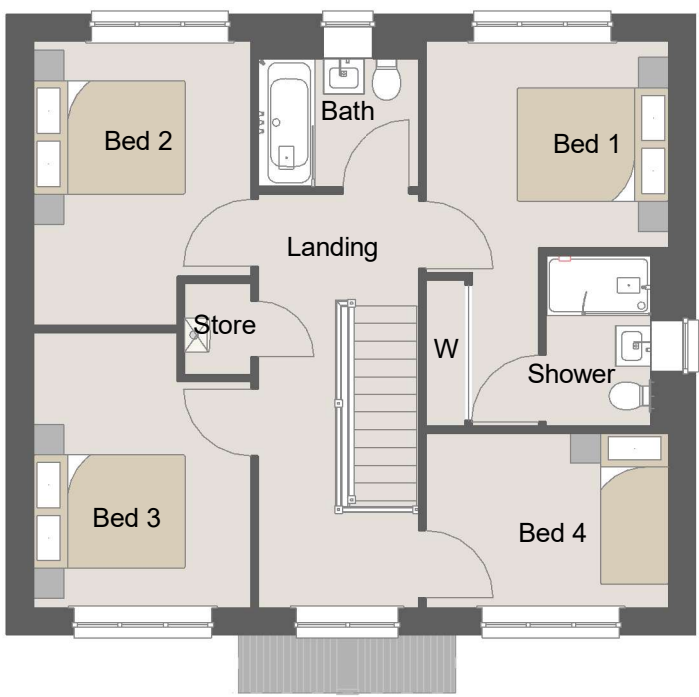

First Floor.
1 : 100

A	15/05/2019	MB	O9 Specification Applied
REV	DATE	BY	AMENDMENTS
AVANT homes			
O9 SPECIFICATION			
Construction			
Area: 125.9 m ² / 1355 sq.ft.			
DATE: 15/05/2019		SCALE @ A3: 1 : 100	DRAWN BY: MB
DWG TITLE: Planning Sheet - Floor Plans			
HOUSE TYPE: Lathbury - Det - Village			
COINS REFERENCE: LBY O9			
DRWG No: O9/LBY/001			REV: A



Front Elevation.
1 : 100



Right Elevation.
1 : 100



Rear Elevation.
1 : 100



Left Elevation.
1 : 100

A	15/05/2019	MB	O9 Specification Applied
REV	DATE	BY	AMENDMENTS
AVANT homes			
O9 SPECIFICATION			
Construction			
Area: 125.9 m ² / 1355 sq.ft.			
DATE: 15/05/2019	SCALE @ A3: 1 : 100	DRAWN BY: MB	
DWG TITLE: Planning Sheet - Elevations			
HOUSE TYPE: Lathbury - Det - Village			
COINS REFERENCE: LBY O9			
DRWG No: O9/LBY/002			REV: A