




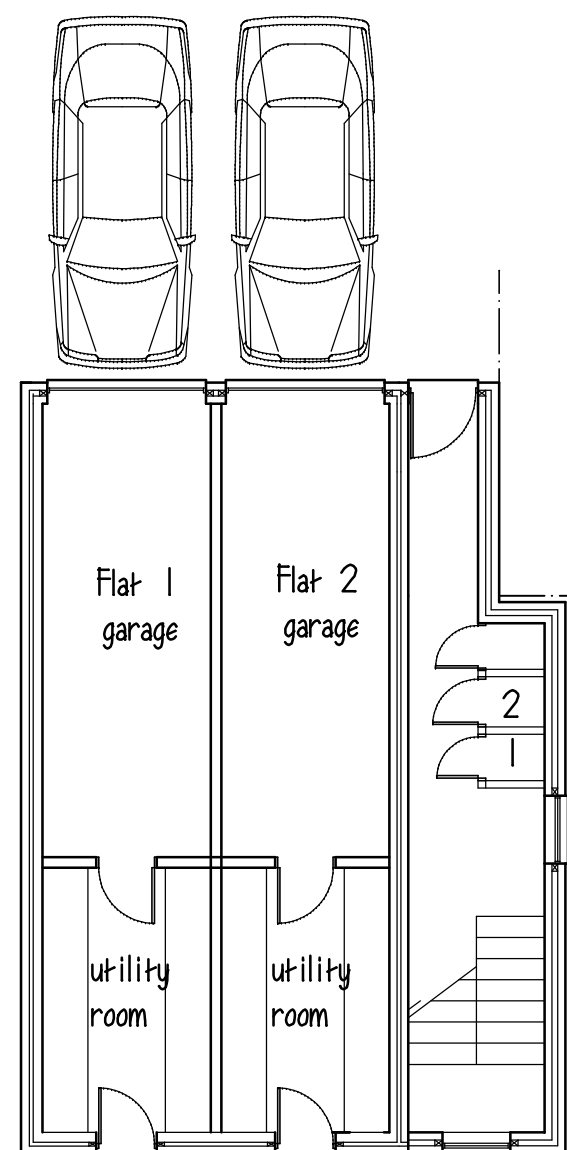


GROUND FLOOR

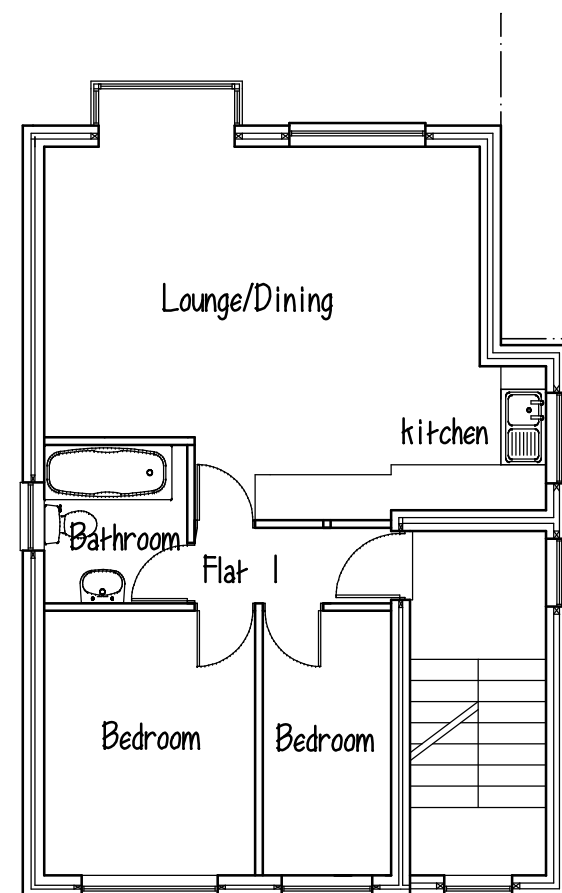

FIRST FLOOR

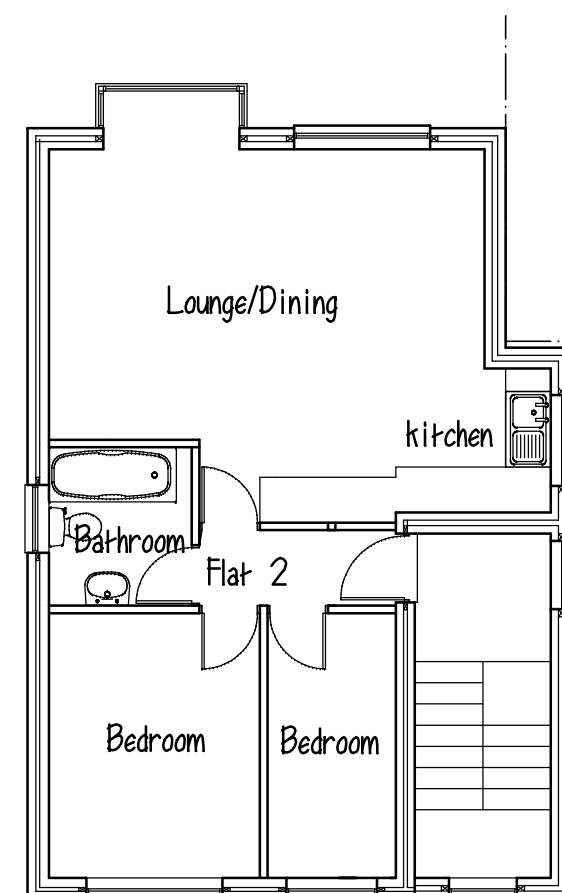

SECOND FLOOR

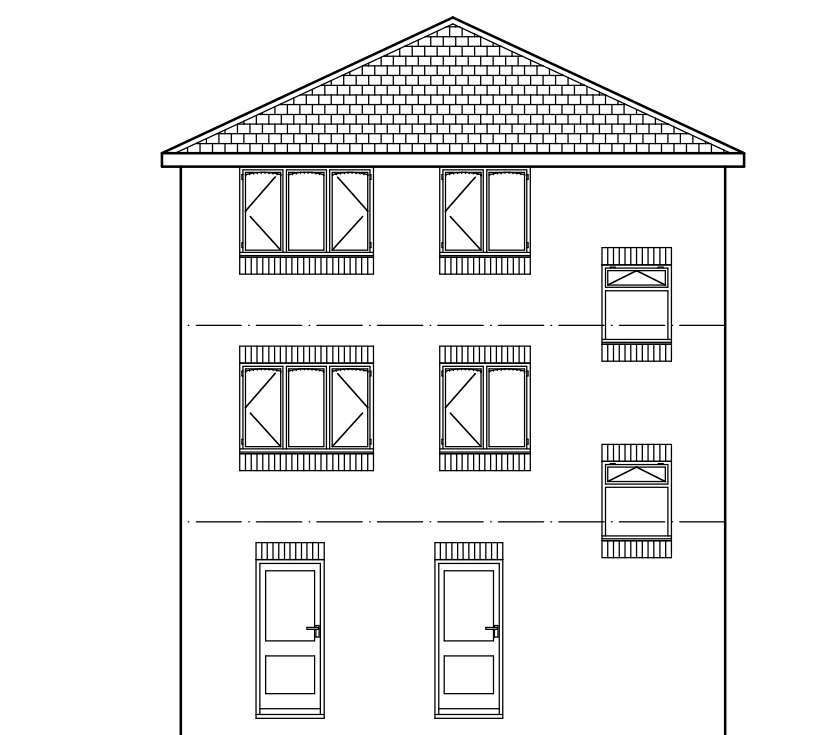


REAR ELEVATION


ROOF - concrete interlocking tiles
 WALLS - brick with hung tiles to bay window
 DOORS & WINDOWS - white Upvc



FRONT ELEVATION

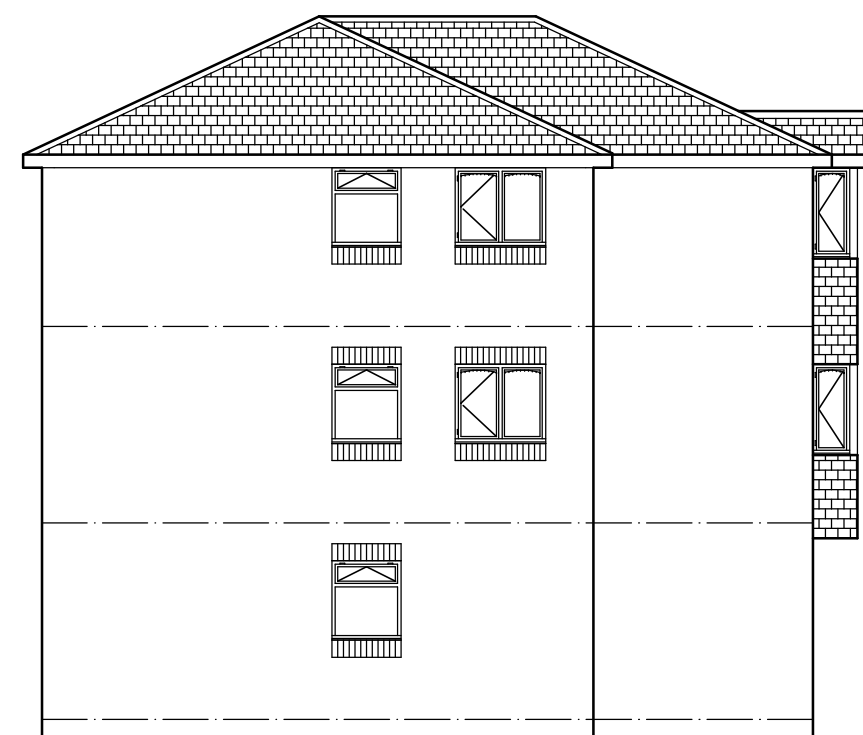

SIDE ELEVATION

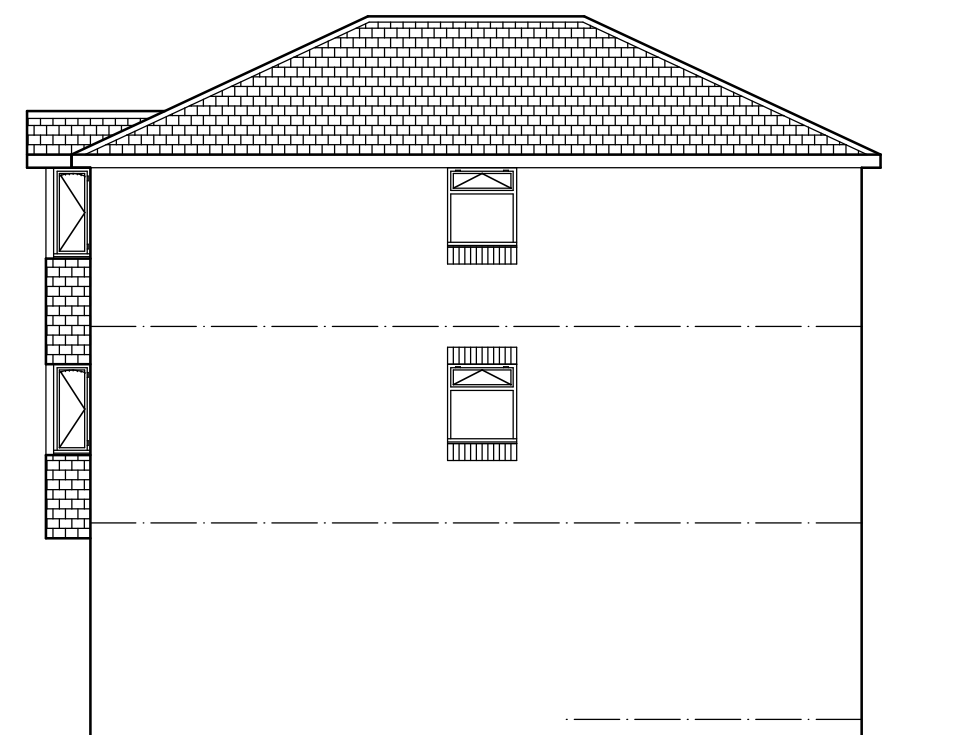

SIDE ELEVATION

Mr A. KERSHAW

PROPOSED 2 No FLATS
 WITH INTEGRAL GARAGES
 ADJ, HOSPICE SHOP
 SCHOOL STREET, STAIRFOOT

PLANS & ELEVATIONS

1:100@A2 MAR. 12 Rev A

Peter Thompson

"Linwood"

Barnsley Road

Dodworth

Barnsley S75 3JR m. 07973251730

e-mail peter-thompson@hotmail.co.uk



M.C.I.A.T.

telf. 01226 201391