


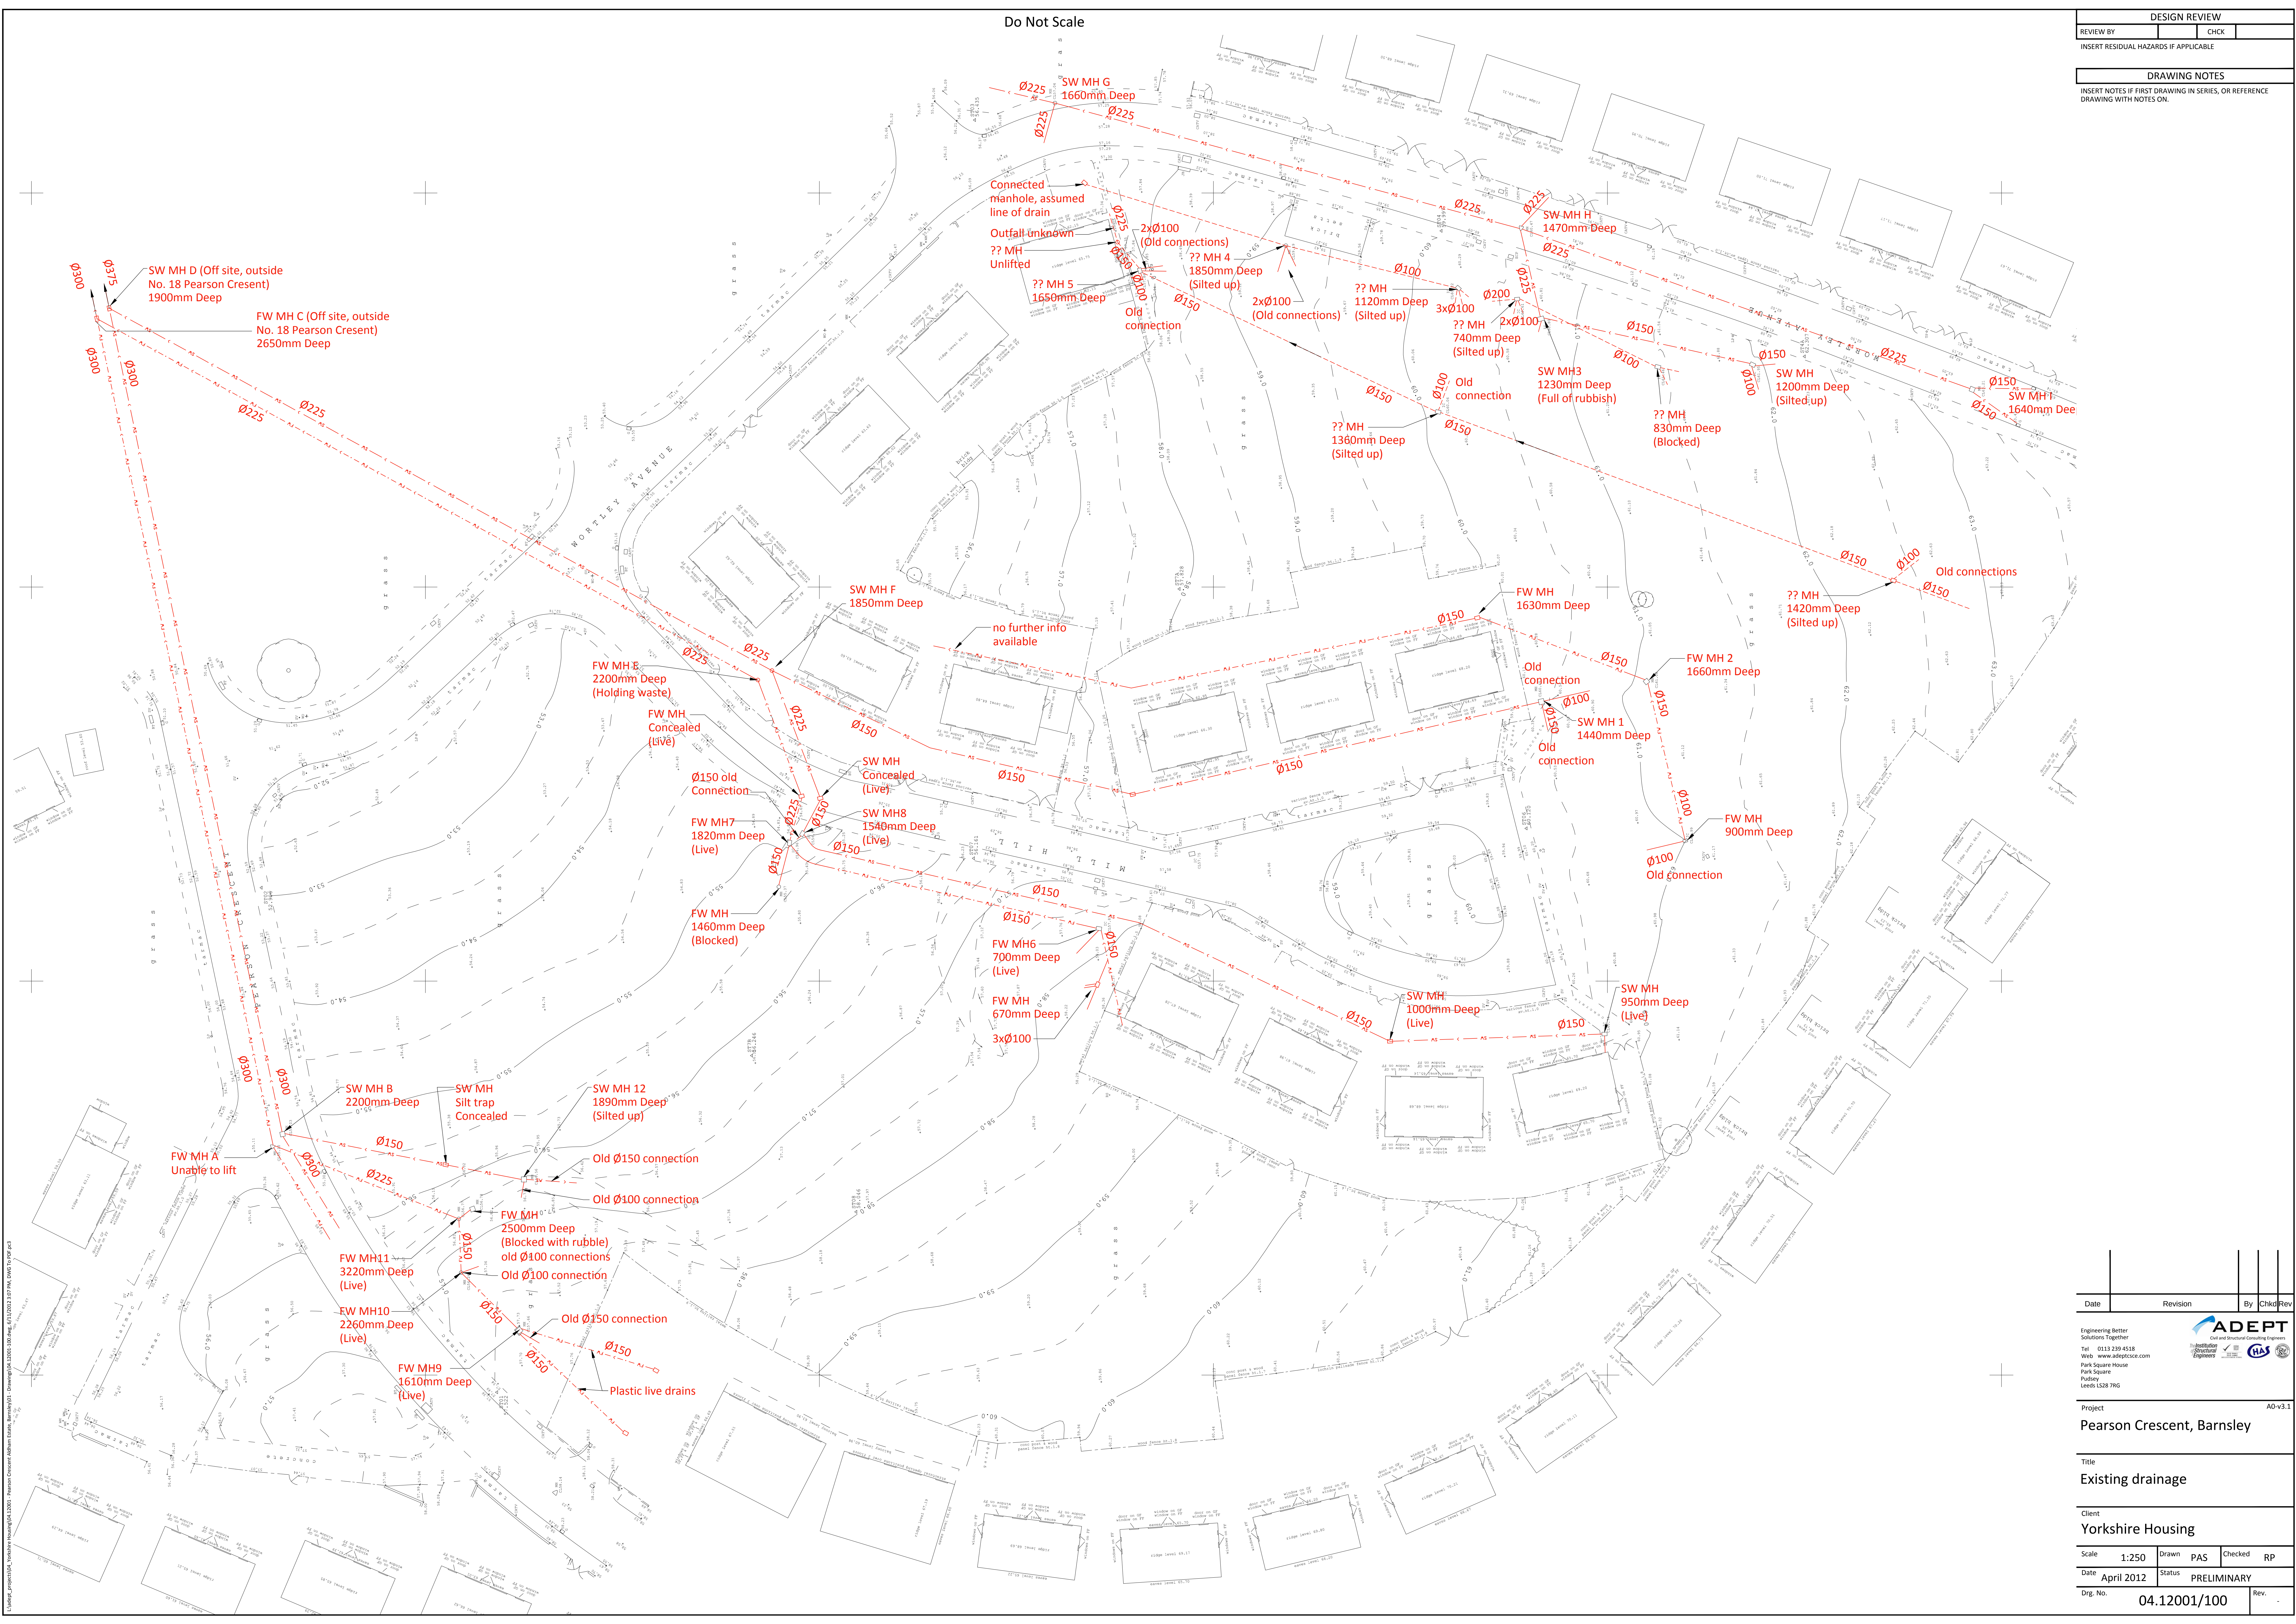

Do Not Scale

DESIGN REVIEW		
REVIEW BY	CHK	
INSERT RESIDUAL HAZARDS IF APPLICABLE		
DRAWING NOTES		
INSERT NOTES IF FIRST DRAWING IN SERIES, OR REFERENCE DRAWING WITH NOTES ON.		

Date	Revision	By	Chkd	Rev
Engineering Better Solutions Together Tel 0113 239 4518 Web www.adeptco.co.uk Park Square House Park Square Leeds LS2H 7BG ADEPT Civil and Structural Consulting Engineers Institution of Structural Engineers Institution of Civil Engineers				
Project				A0-v3.1
Pearson Crescent, Barnsley				
Title				
Existing drainage				
Client				
Yorkshire Housing				
Scale	1:250	Drawn	PAS	Checked RP
Date	April 2012	Status	PRELIMINARY	
Dwg. No.	04.12001/100			Rev.