


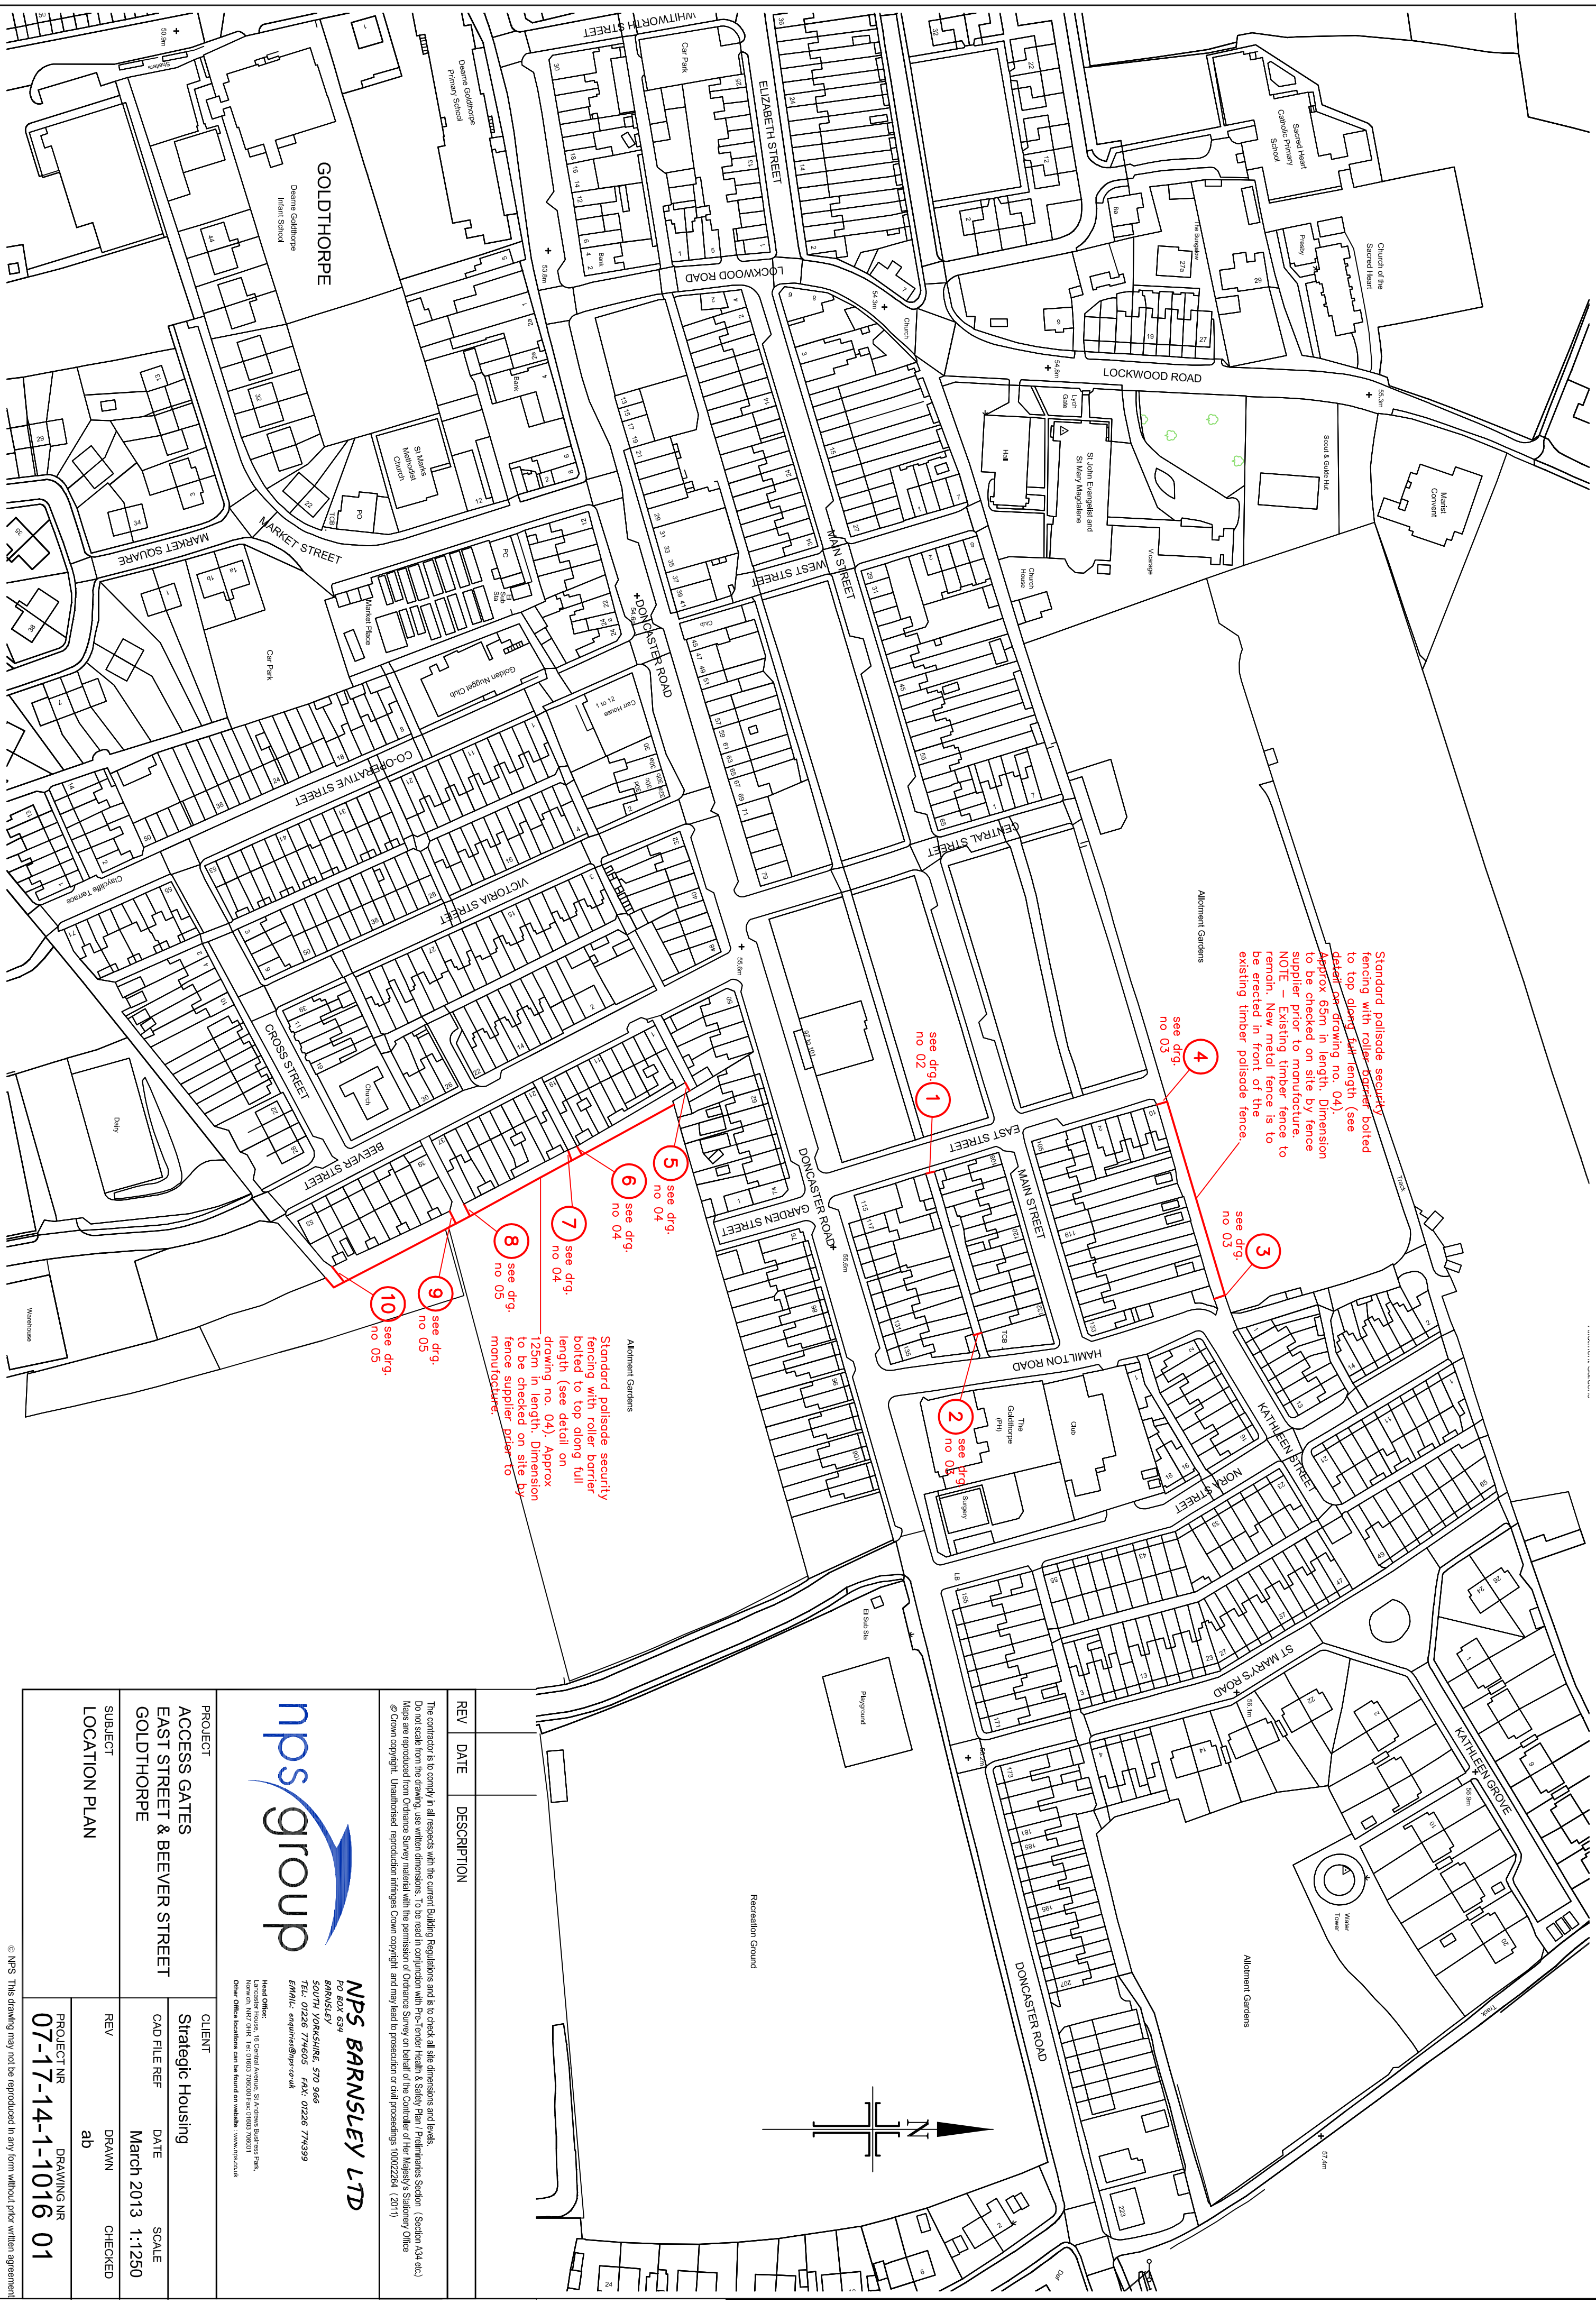

REV	DATE	DESCRIPTION
The contractor is to comply in all respects with the current Building Regulations and is to check all site dimensions and levels. Do not scale from the drawing, use written dimensions. To be read in conjunction with 'Pre- tender Health & Safety Plan / Preliminaries Section' (Section A34 etc.) Maps are reproduced from Ordnance Survey material with the permission of Ordnance Survey on behalf of the Controller of Her Majesty's Stationery Office © Crown copyright. Unauthorised reproduction infringes Crown copyright and may lead to prosecution or civil proceedings 100022681 (2011)		
NPS BARNESLEY LTD PO BOX 634 BARNESLEY SOUTH YORKSHIRE, S70 9GB TEL: 01226 774605 FAX: 01226 774399 Email: enquiries@nps.co.uk Local Office: Lincaster House, 16 Central Avenue, St Andrews Business Park, Norwich, NR7 6HR Tel: 01603 706000 Fax: 01603 706001 Other Office locations can be found on website: www.nps.co.uk		
PROJECT		CLIENT
ACCESS GATES EAST STREET & BEEVER STREET GOLDTHORPE		Strategic Housing
SUBJECT LOCATION PLAN	CAD FILE REF	DATE
	REV	DRAWN
	ab	CHECKED
PROJECT NR		DRAWING NR
07-17-14-1-1016		01