




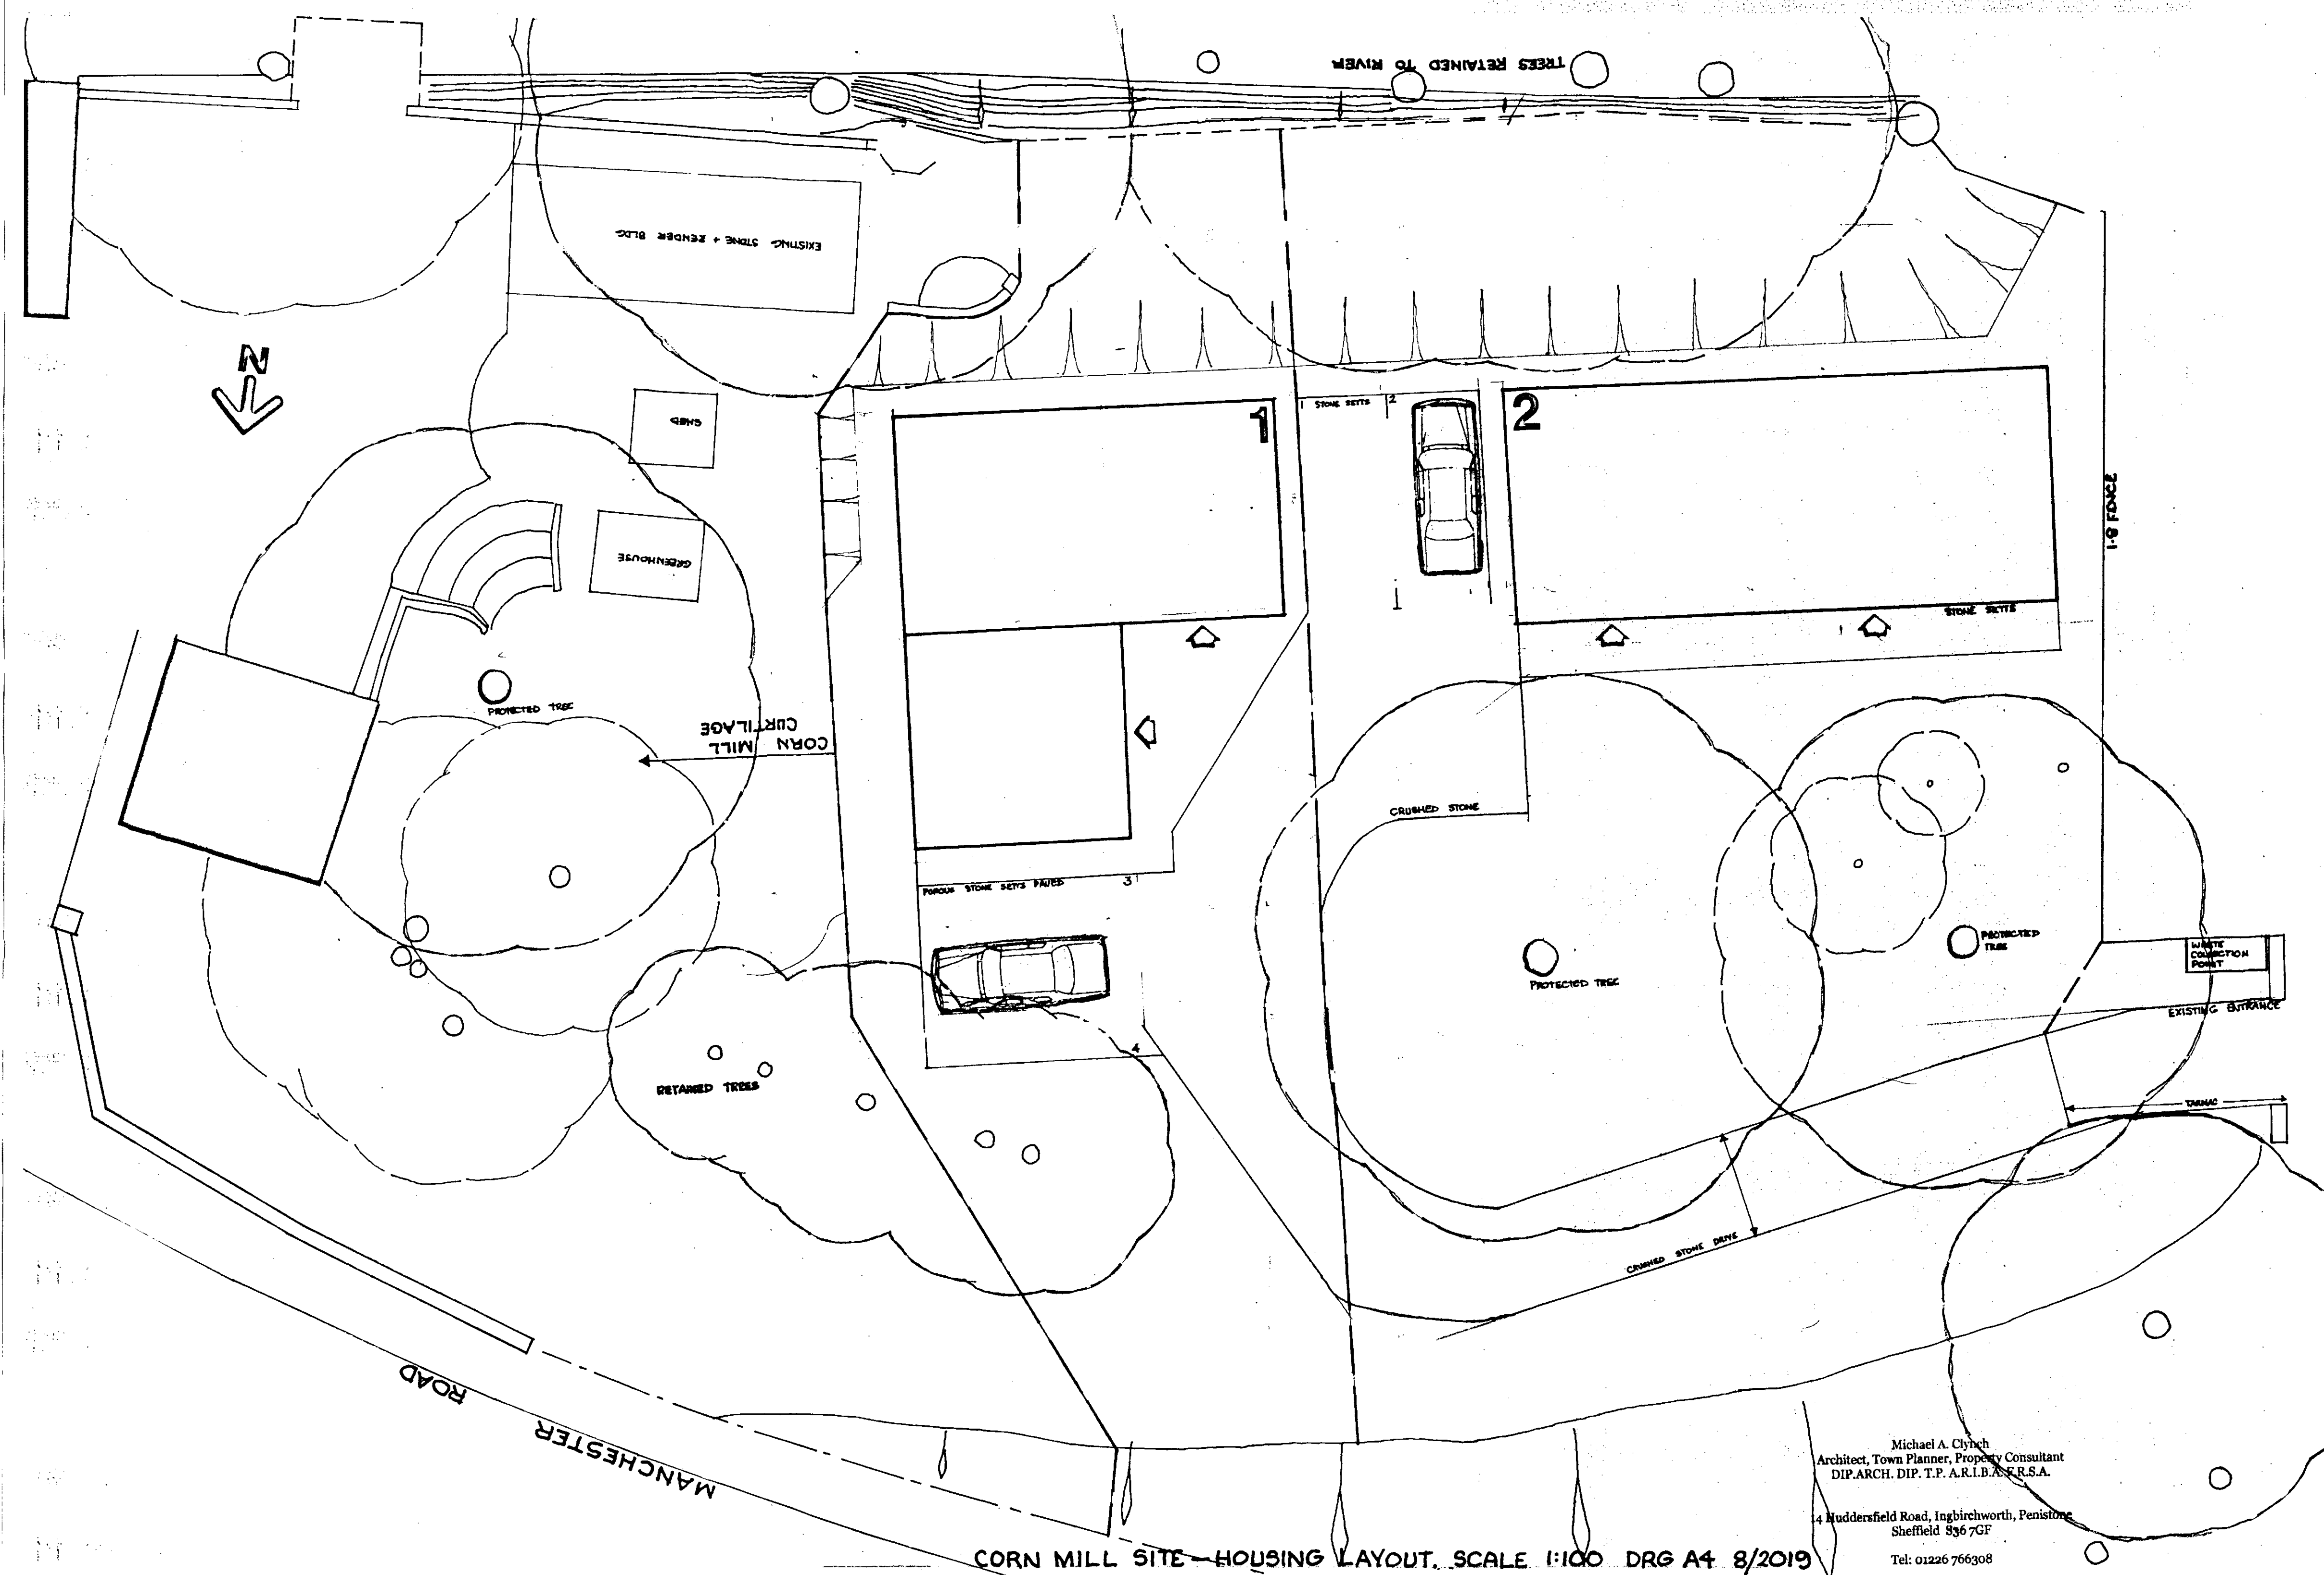

CORN MILL SITE - HOUSING LAYOUT, SCALE 1:100 DRG A4 8/2019

Michael A. Clych  
 Architect, Town Planner, Property Consultant  
 DIP.Arch. DIP. T.P. A.R.I.B.A. R.S.A.  
 4 Muddersfield Road, Ingbrichworth, Penistone  
 Sheffield S36 7GF  
 Tel: 01226 766308