


LOCATION PLAN



BARNSELY PLUMBING CENTRE



SCALE 1:1250

RNSLEY PLUMBING CENTRE

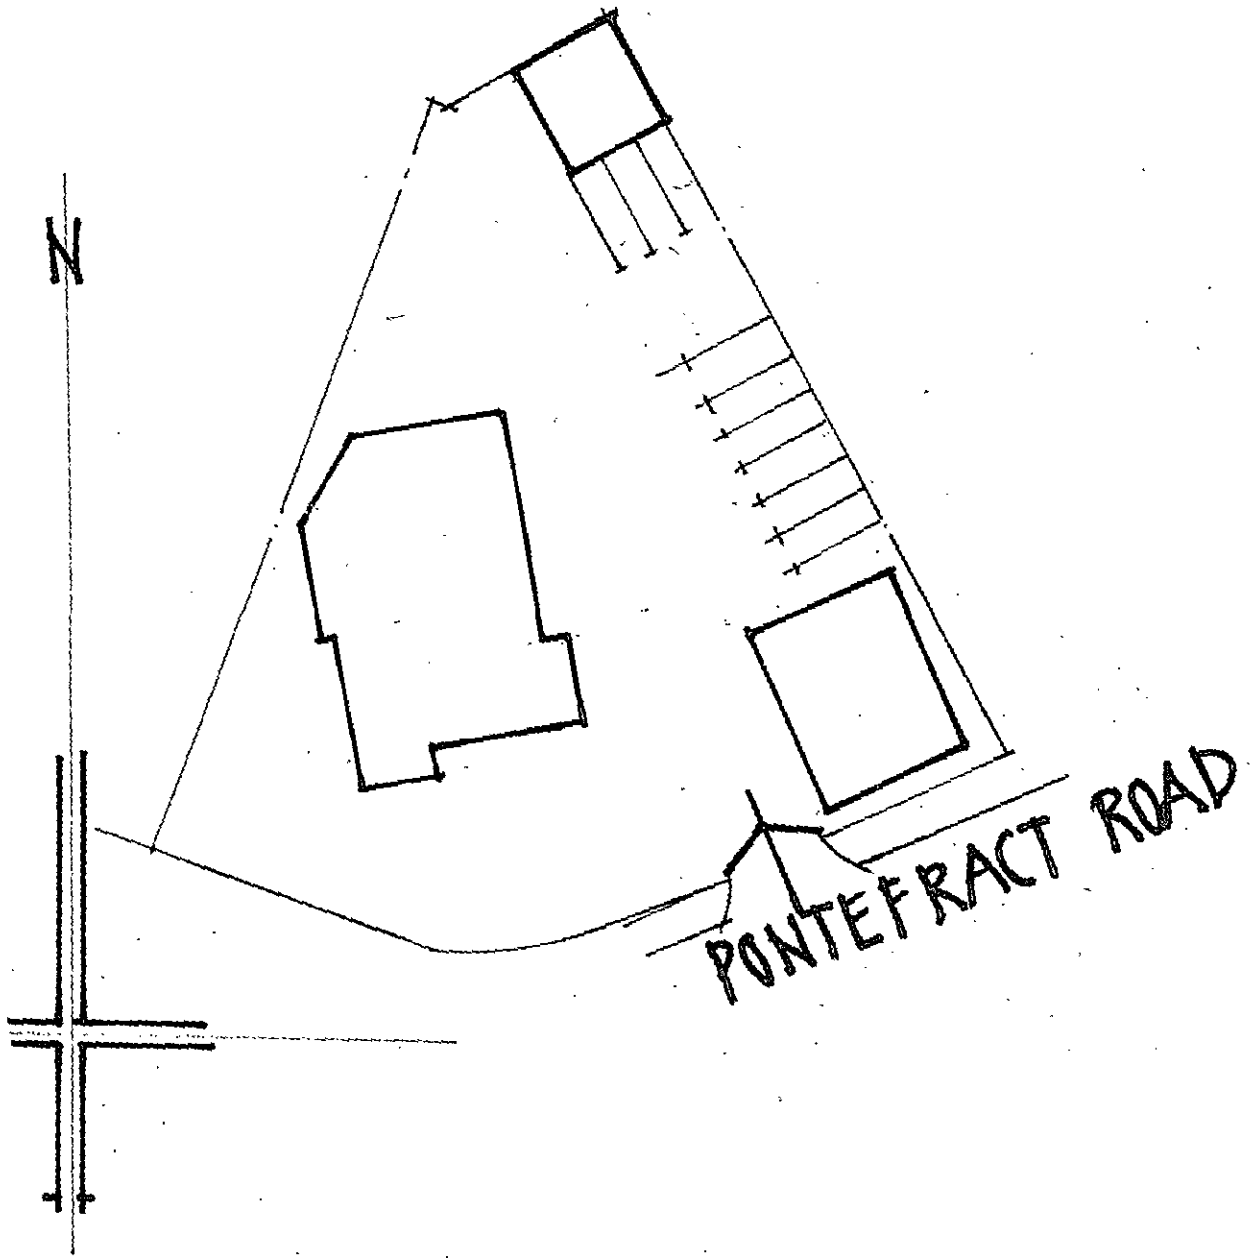


SCALE


BARNSELEY PLUMBING CENTRE

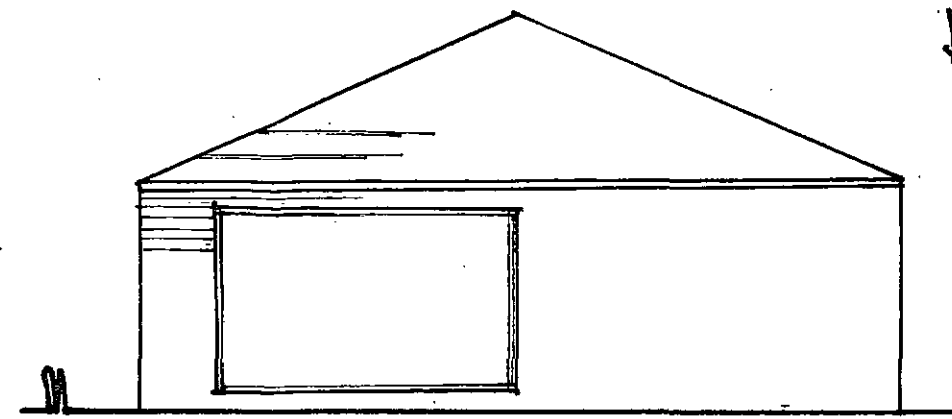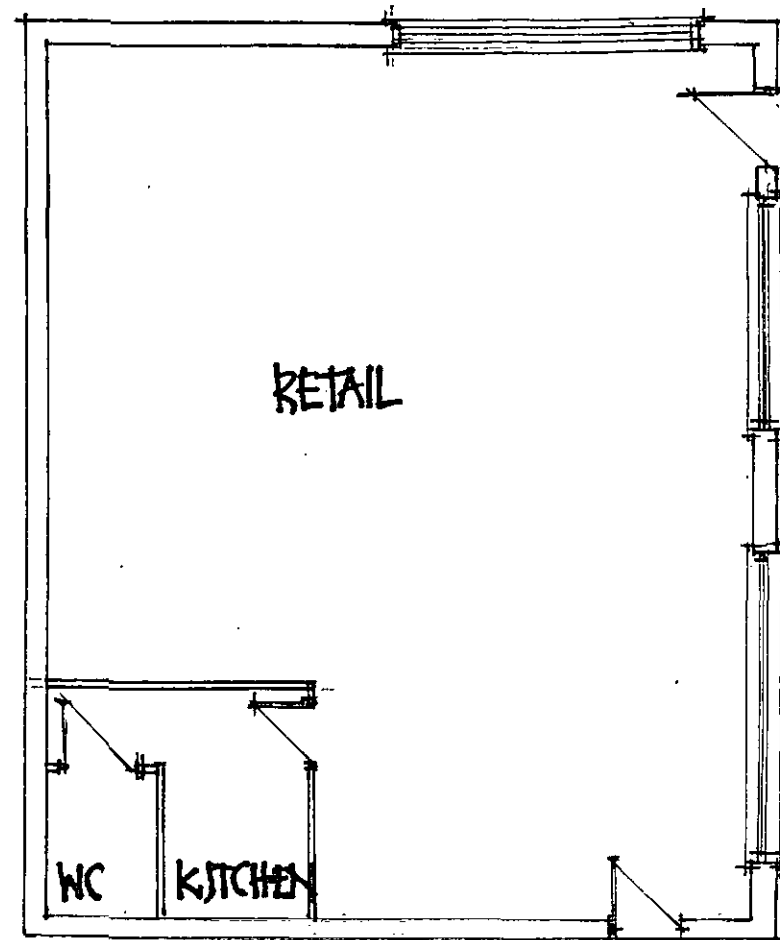


ELEVATION TO PONTEFRACT ROAD

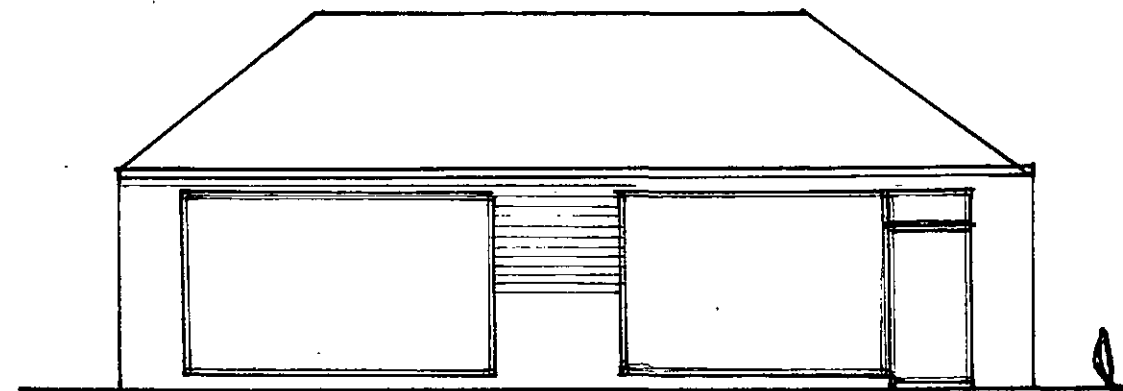

SIDE ELEVATION

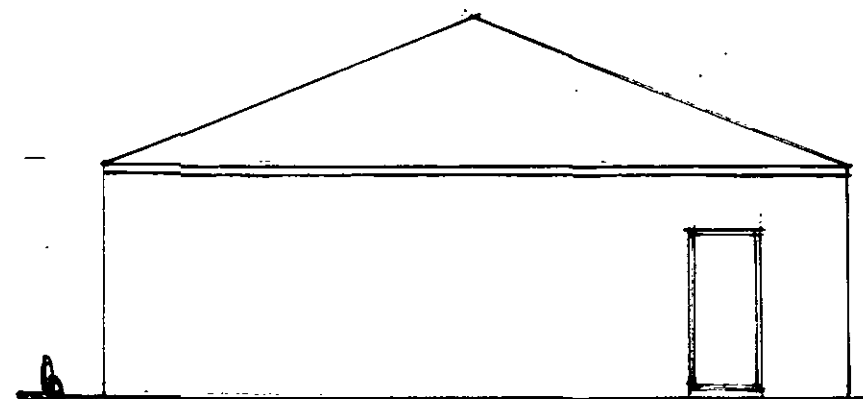

REAR ELEVATION

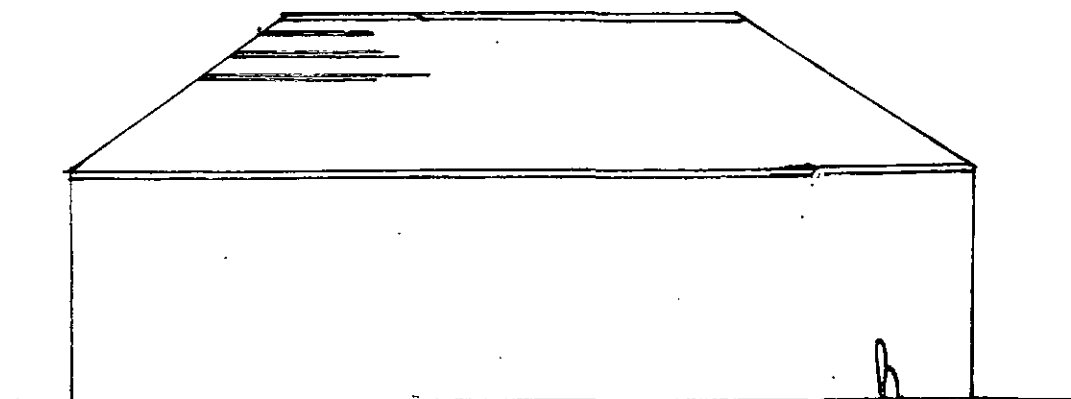

SIDE ELEVATION