


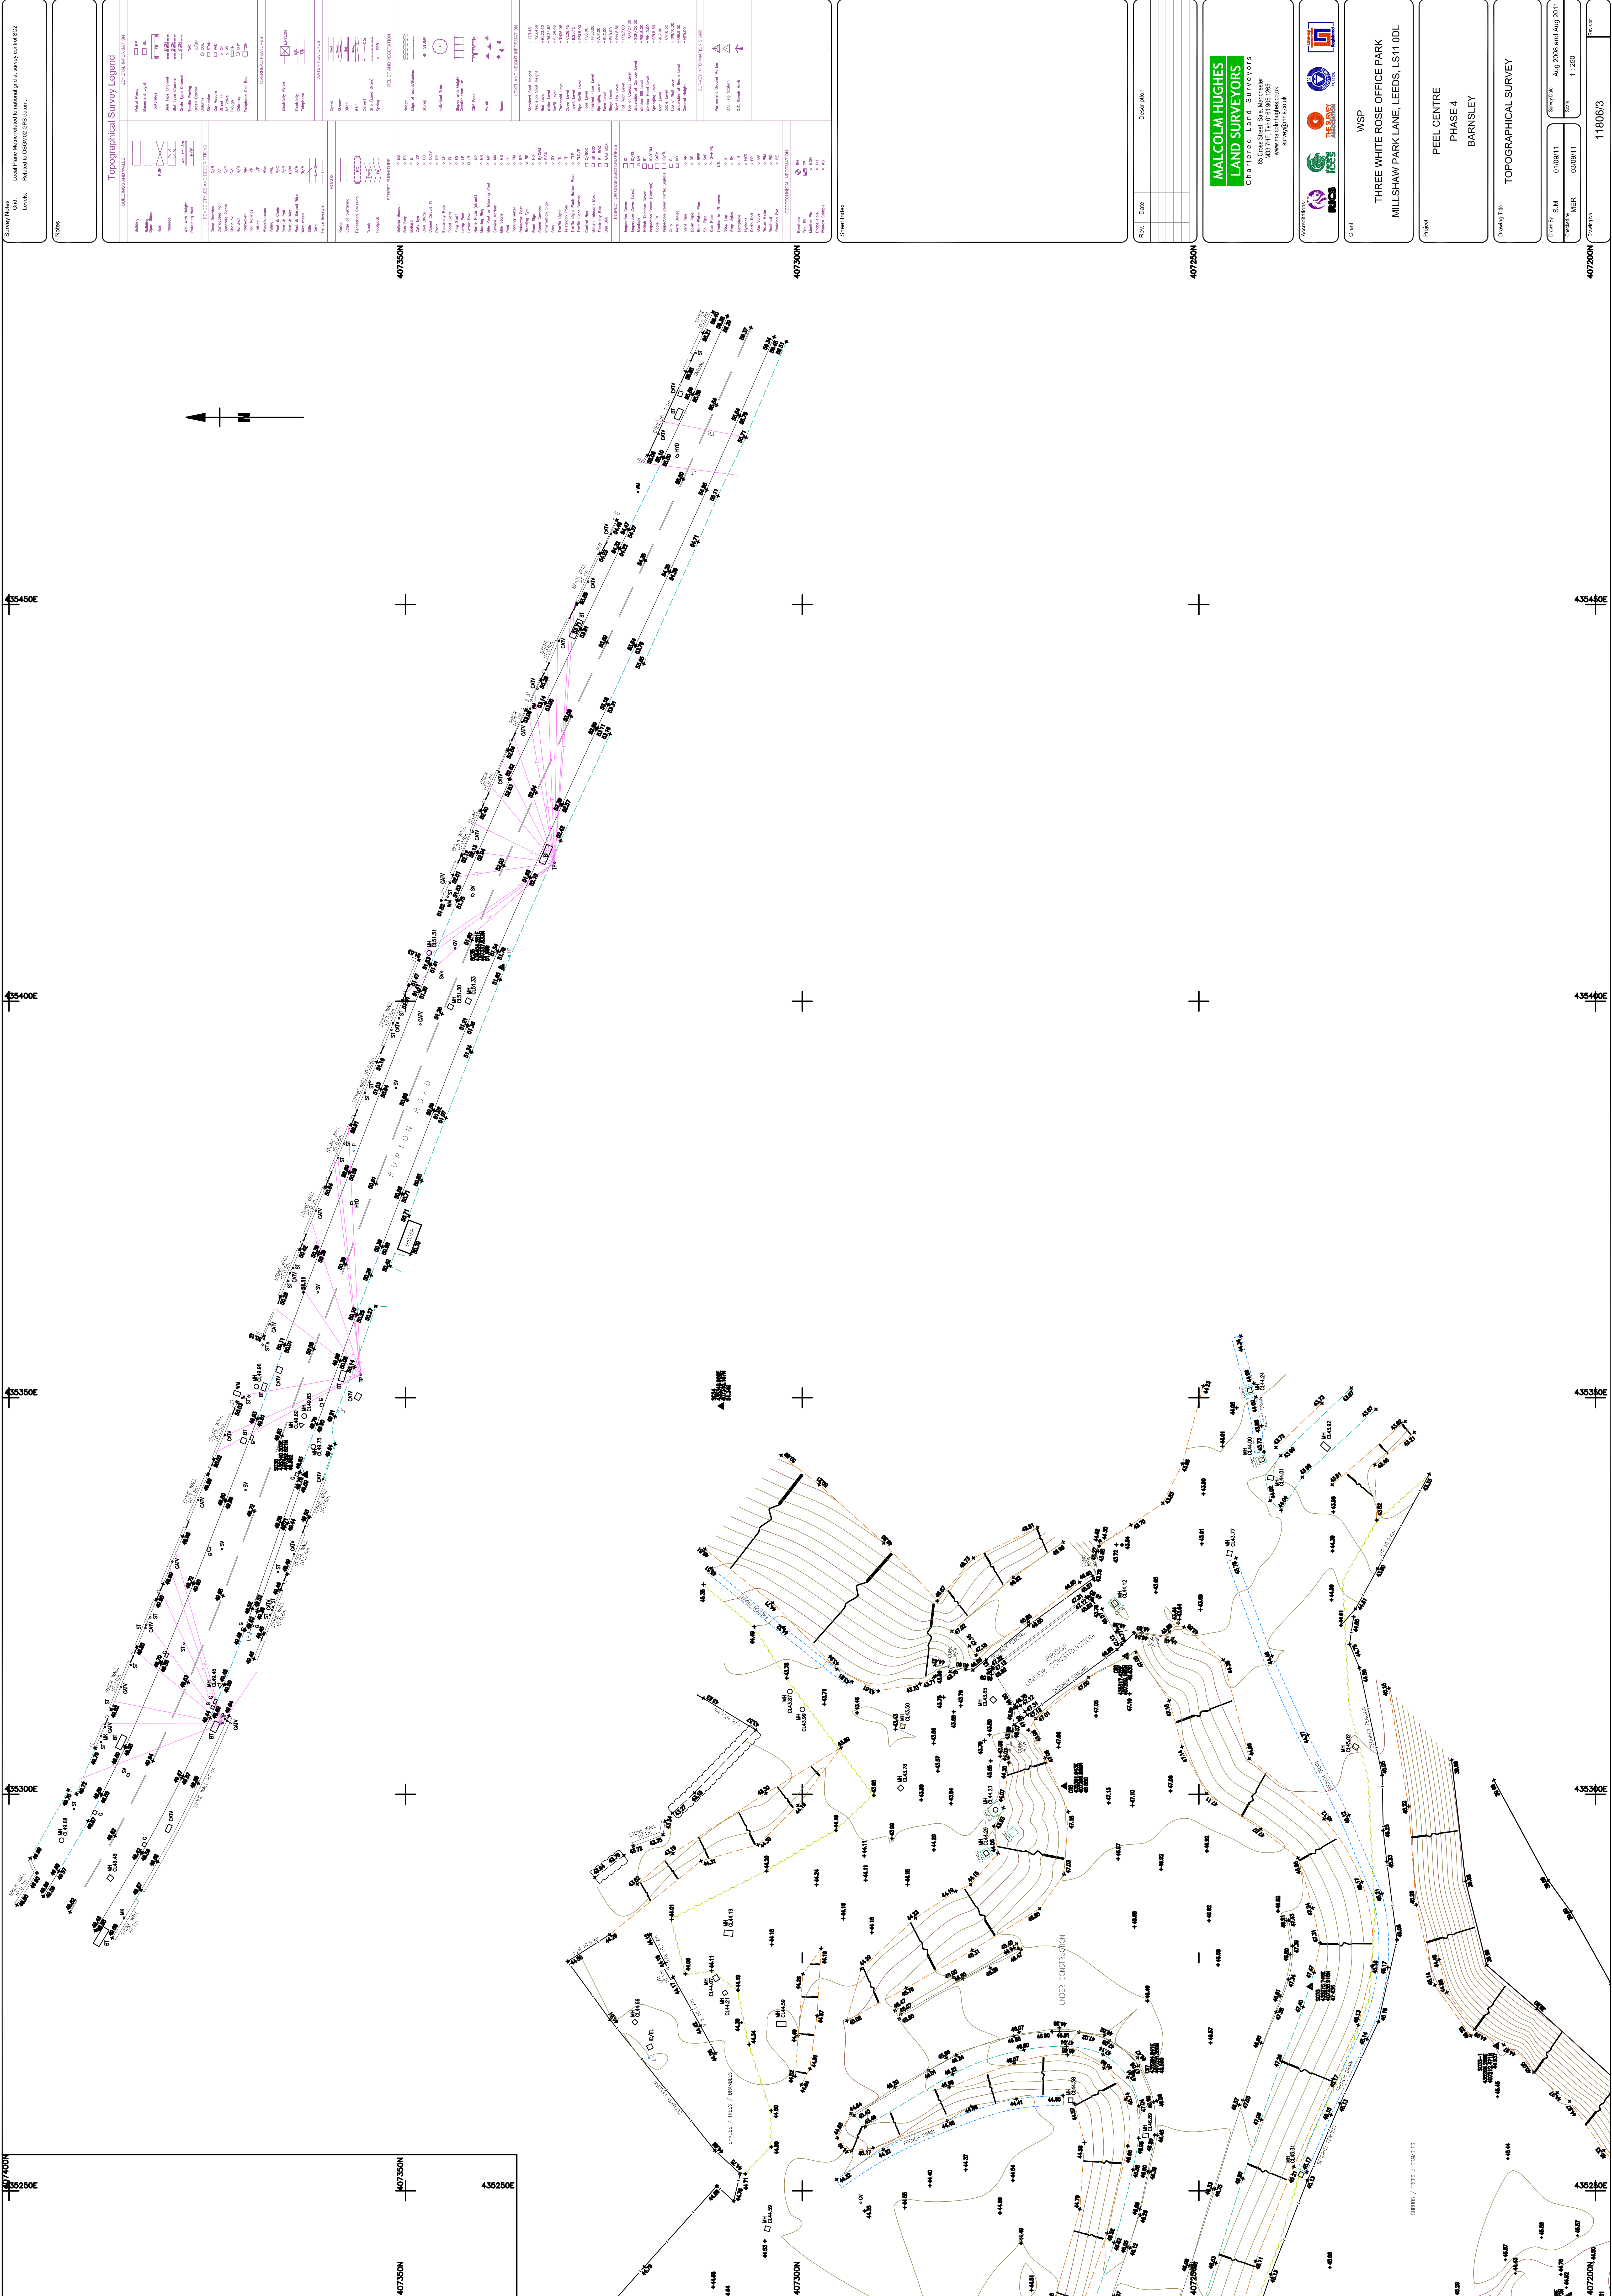

Survey Notes:
Grid:
Level:
Related to OS datum.

Notes:

Topographical Survey Legend	
GENERAL INFORMATION	
