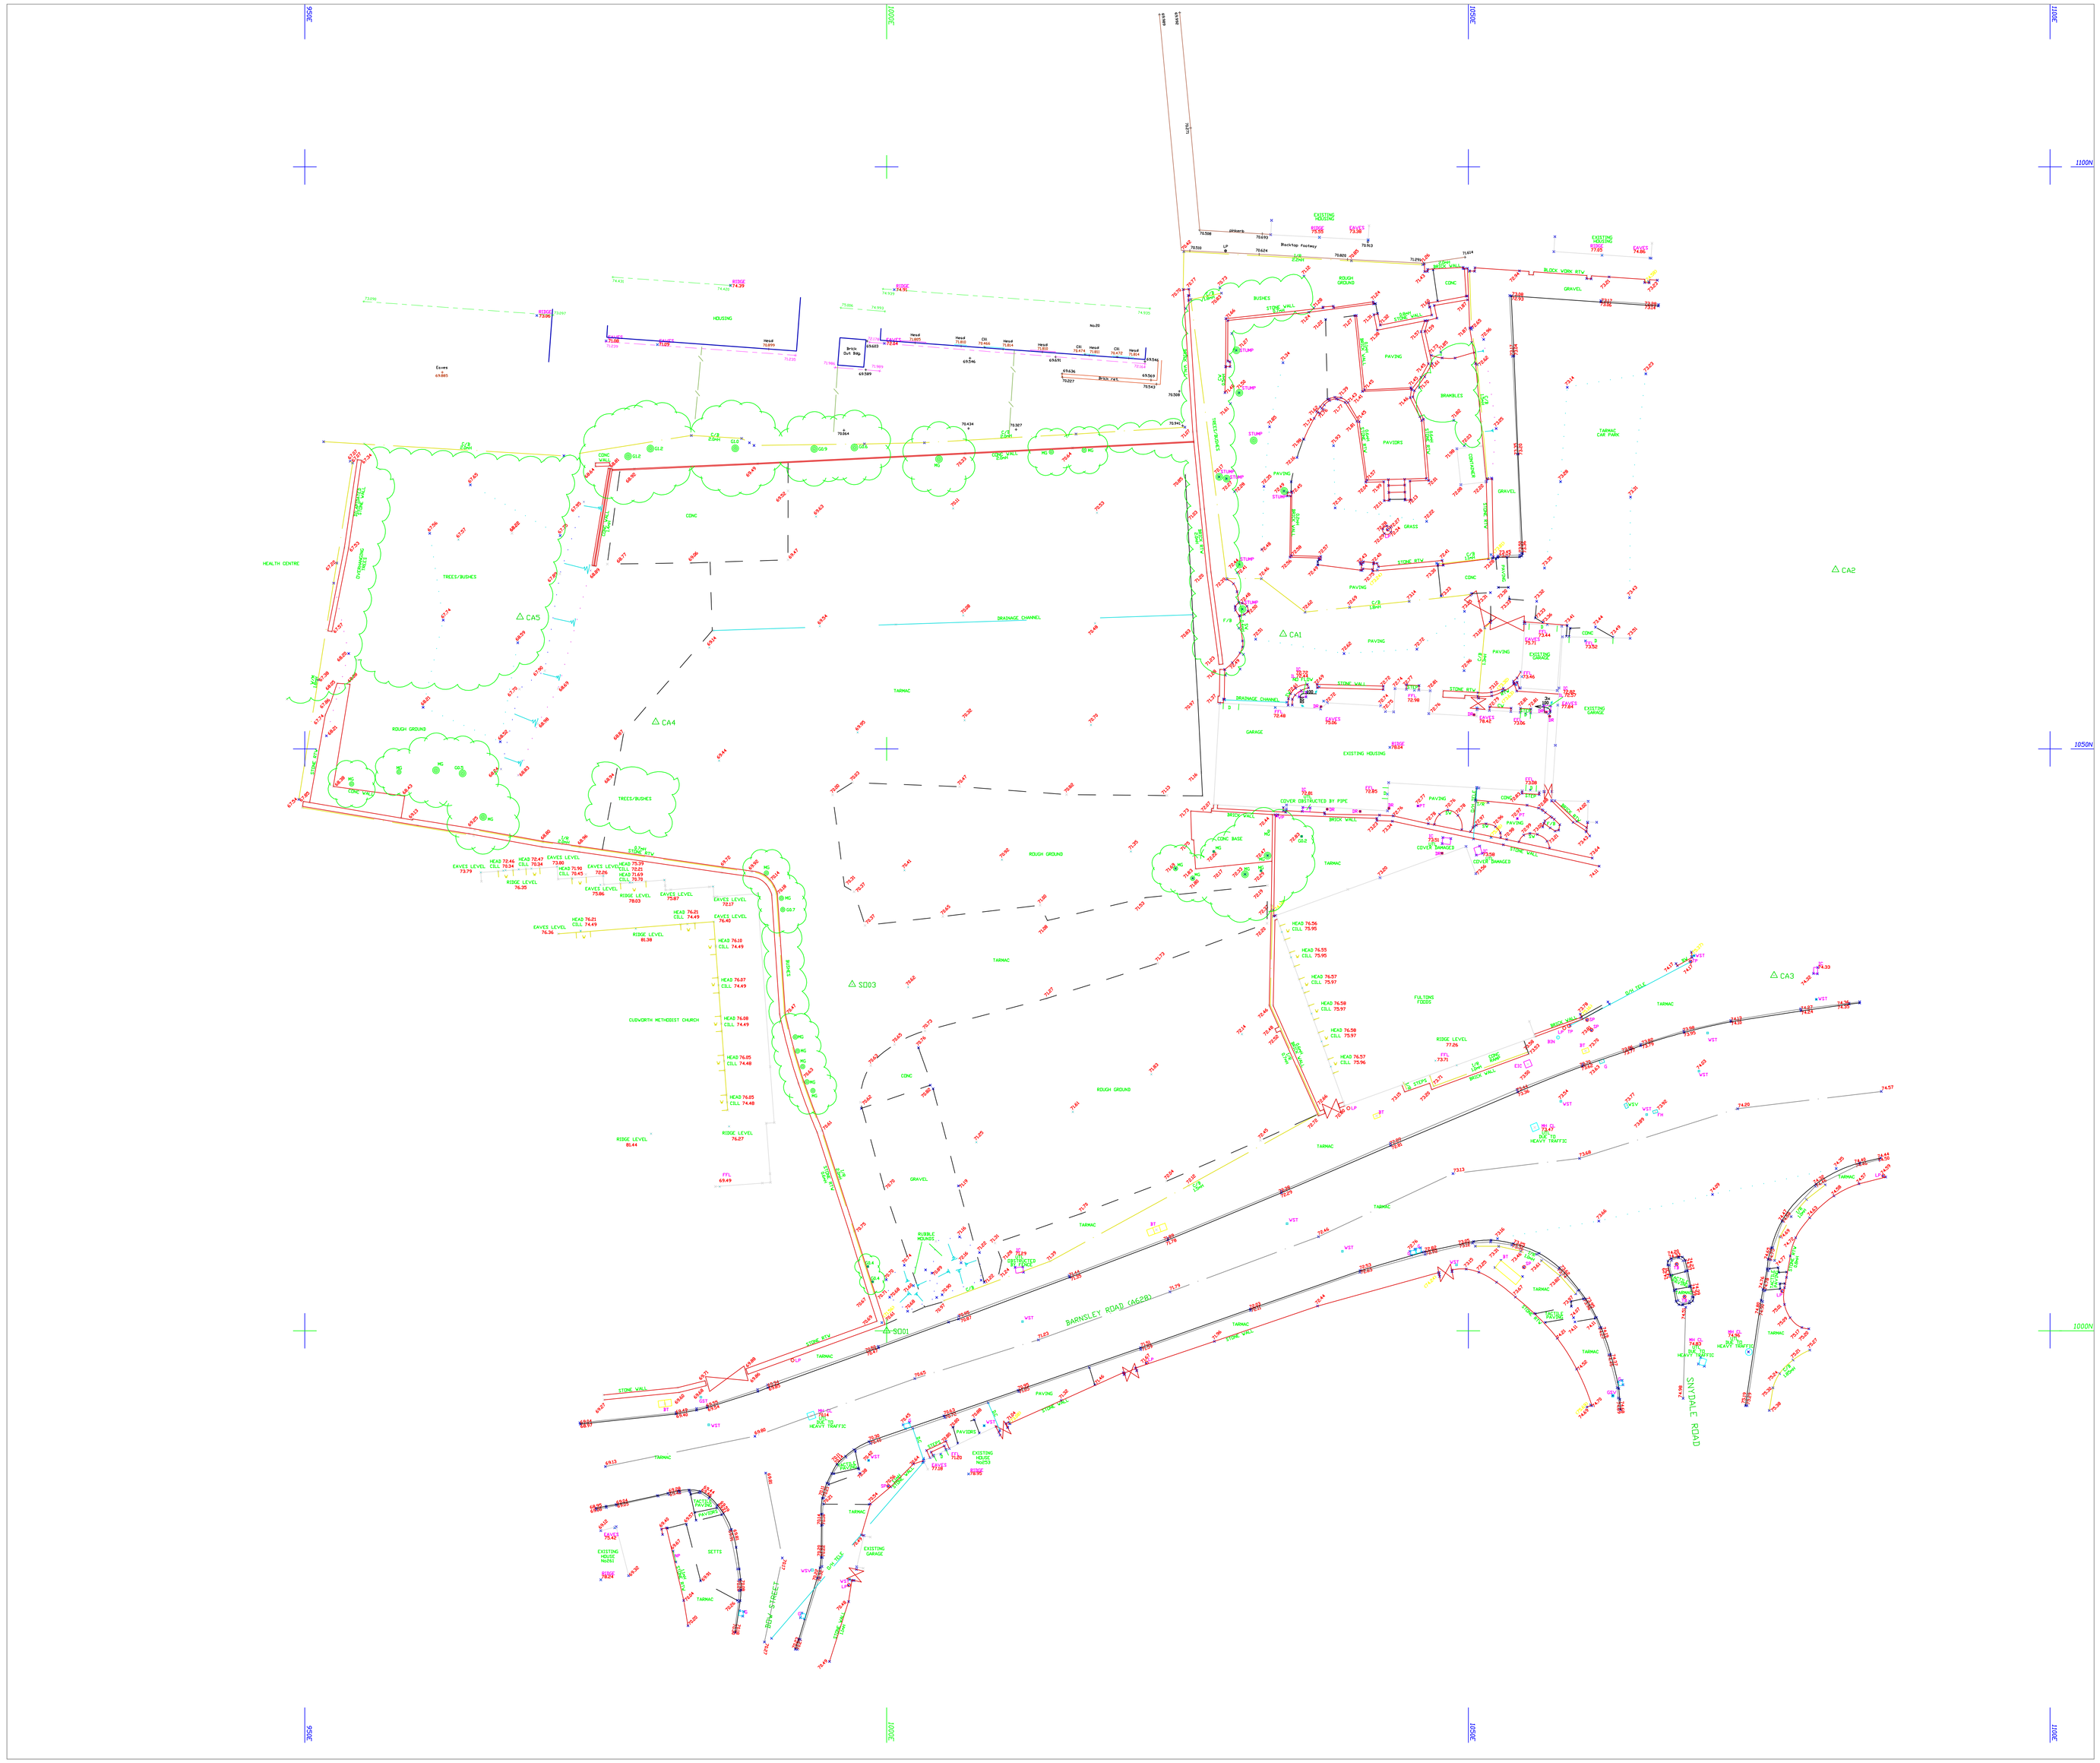


1:200 0 10 20 30 40 50 60 METRES

1:1 0 10 20 30 40 50 60 70 80 90 100 110 120 130 140 150 160 170 180 190 200 210 220 230 240 250 260 270 280 290 300 MM

Notes

1. The additional survey information was carried out on Friday 10th May 2013 , using Leica TPS 1203/1205 and GPS 1200 instruments.
2. All co-ordinates and datum relate to Original Survey-Drg. No. 12K053-001 dated Nov.12

LEGEND

- Survey Station
- IC - Inspection Cover
- CA - Cable TV Cover
- FH - Fire Hydrant
- SV - Stop Valve
- GV - Gas Valve
- PB - Post Box
- TCB - Call box
- TC - TCSU Cover
- PT - Parking Ticket Machine
- ER - Earthing Rod
- TB - Traffic Bollard
- Litter Bin
- Gully
- MH - Manhole Triangular
- MHC - Manhole Circular
- PB - Post Box
- ●P Gate Post
- ●TP Telephone Pole
- ●EP Electricity Pole
- ●RS Road Sign (See Schedule)
- ●TL Traffic Light
- ●B Bollard
- ●FP Flag Pole
- ●LP Lamp Post
- ●C Camera
- Gate
- Tree (Coniferous - girth and spread to scale)
- Tree (Deciduous - girth and spread to scale)
- Tree (Dead/diseased - girth and spread to scale)
- Spot Level
- Top of Wall Height
- Apex Height
- Eave Height

- Kerb
- Drop Kerb
- Road Edge
- Track Edge
- Change of Surface
- Road Centre Lines
- Double Yellow Lines
- Wall
- Fence
- Edge of Hedge
- Vegetation Edge
- Metal Railings
- Building
- Apex Line
- Eaves Line
- Parking Bay
- Overhead Power Cable
- Open Channel
- Top of Bank
- Bottom of Bank
- Major Contour Interval - 10m
- Minor Contour Interval - 0.1m

rev.	amendment	checked	date

mayer brown

Mayer Brown Limited
Unit 7, Acorn Business Park
Killingbeck Drive, Leeds, LS14 6UF
Telephone 01132 461414 Fax 01132 461035
leedsoffice@mayerbrown.co.uk
www.mayerbrown.co.uk

client
ALDI STORES LTD.

project
BARNSLEY ROAD,
CUDWORTH.

scale	1:200 @A0	drawn by	GRC	checked by	SO
date	10TH MAY 2013	cad file	ALDICUDWORTH.21		

title
ADDITIONAL INFORMATION
ADDED TO ORIGINAL
TOPOGRAPHICAL SURVEY

drawing number
ALDICUDWORTH1.21/01

rev.