KEY


Existing trees, hedges and vegetation to be removed.

Existing trees and vegetation to be retained and protected (with RPA shown)


Proposed tree protection fencing


Proposed ground protection for scaffolding during construction

Area of hand excavation

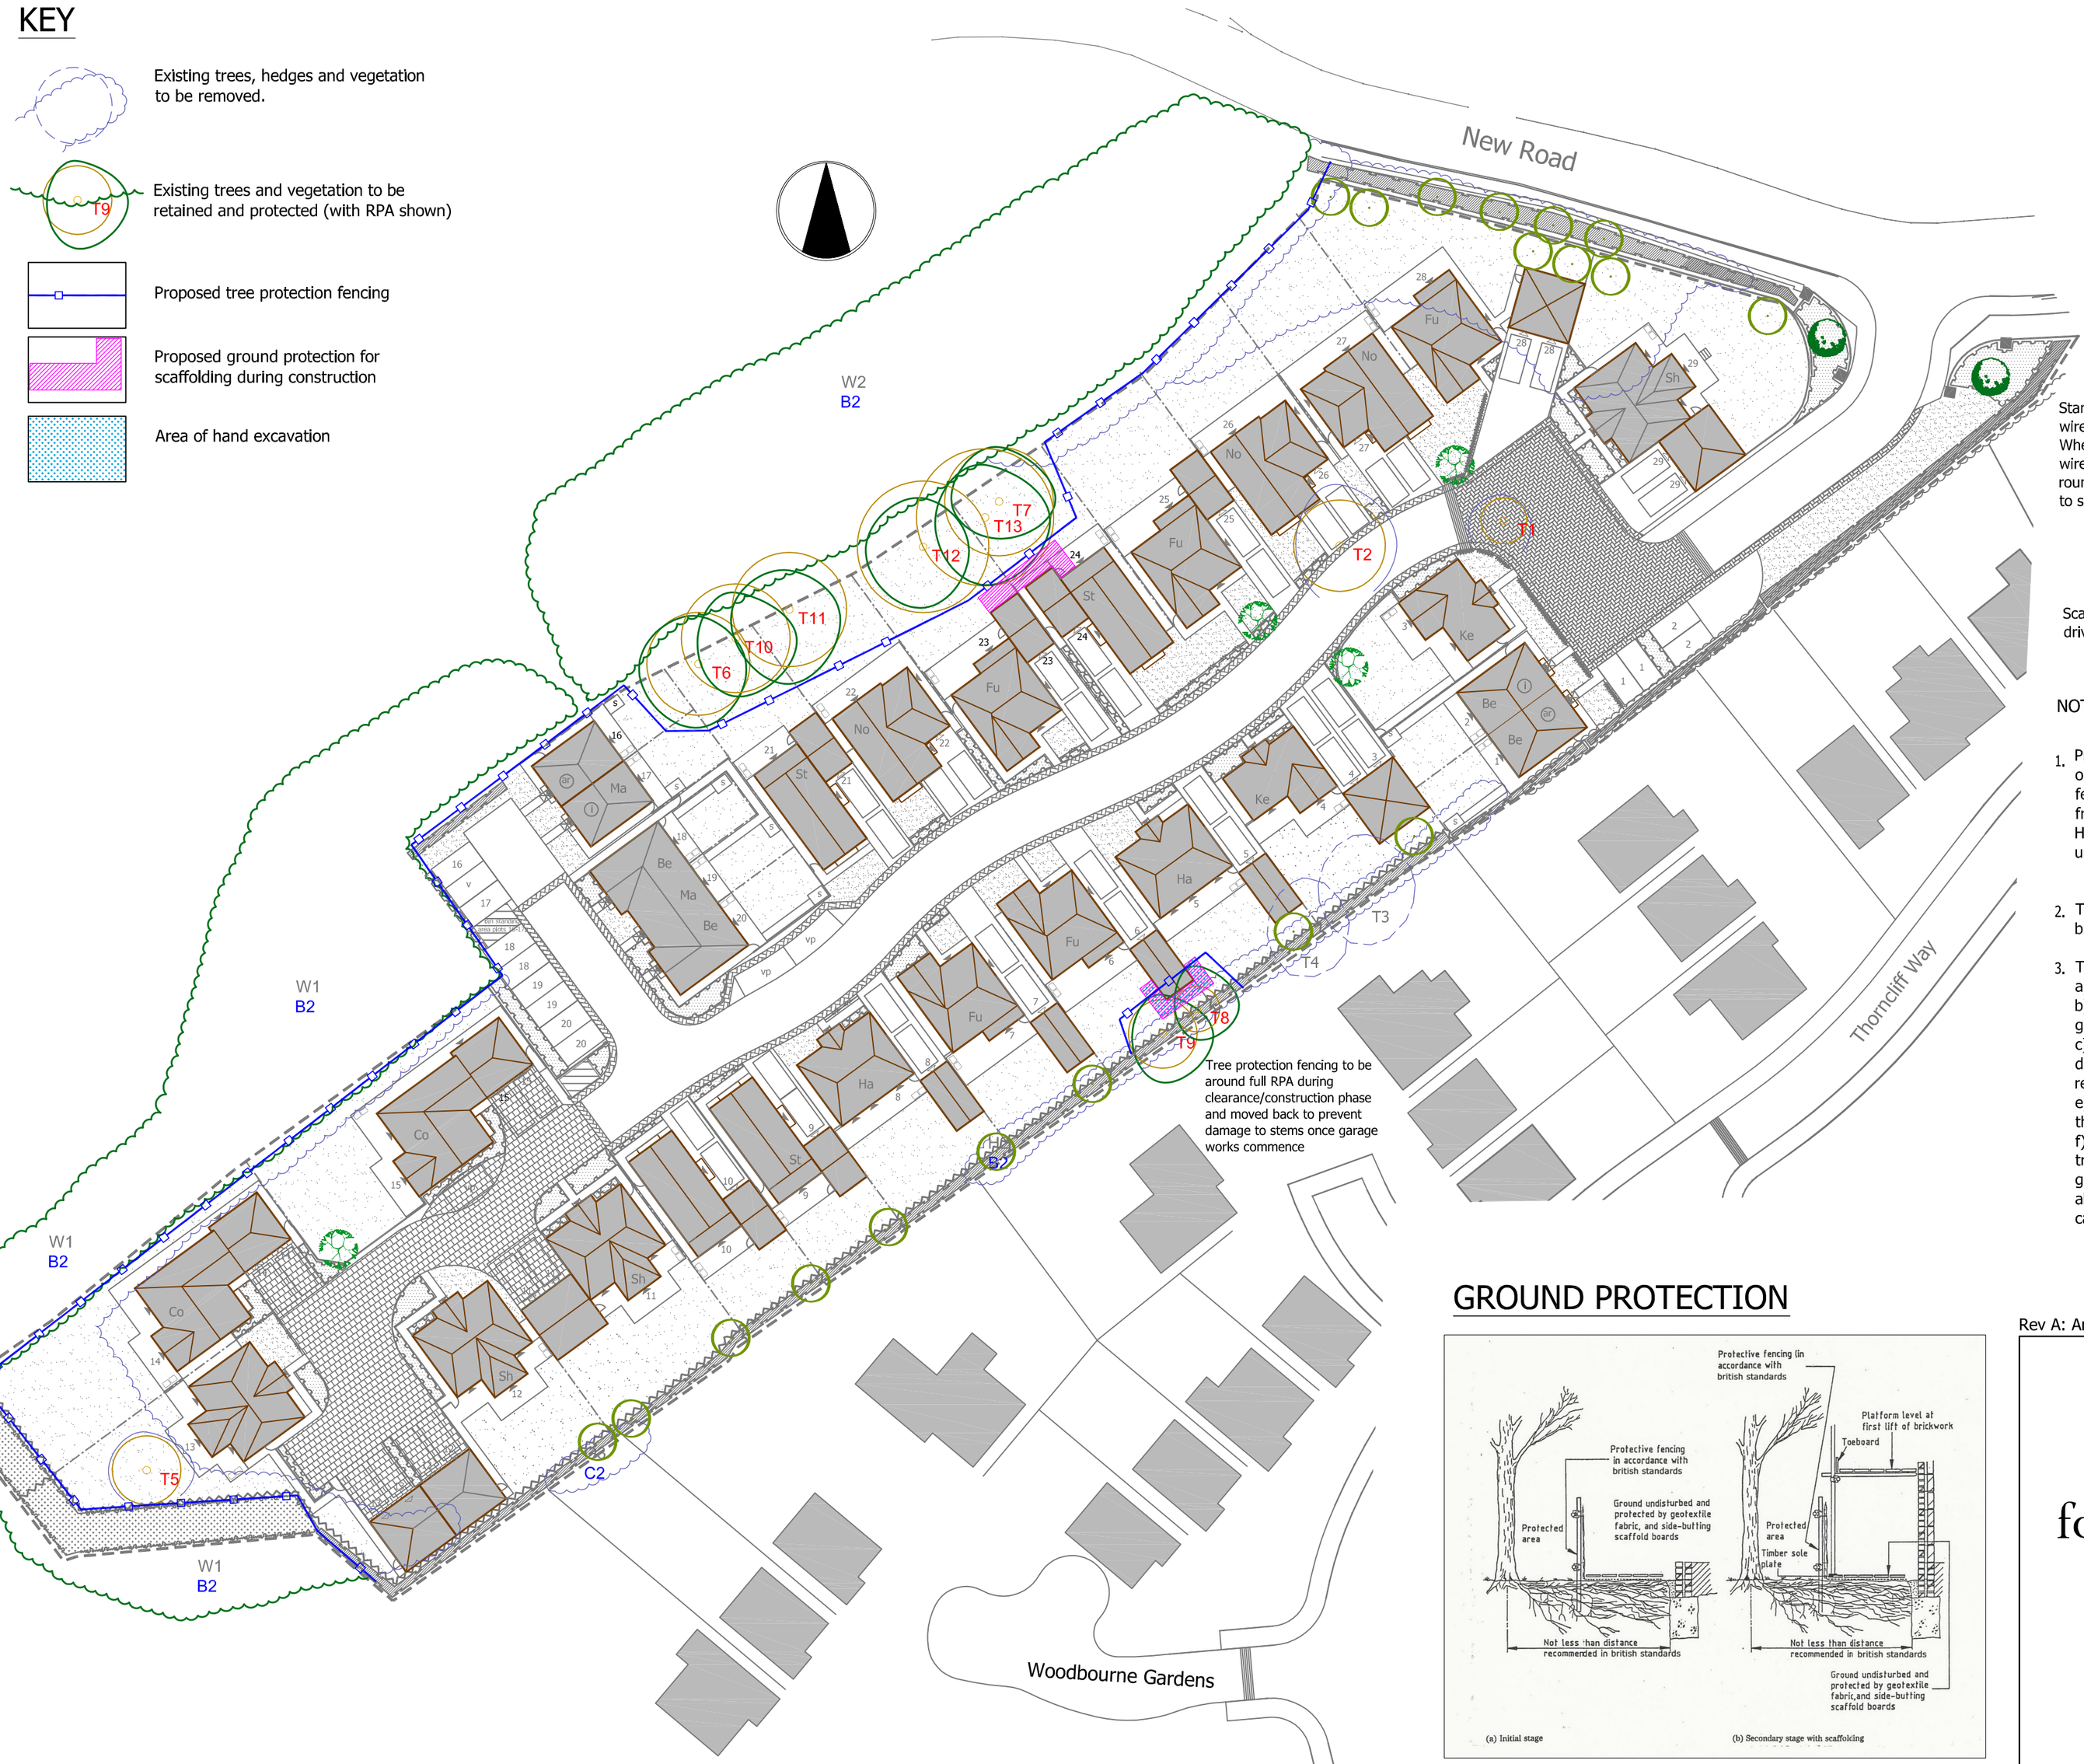

NOTES:

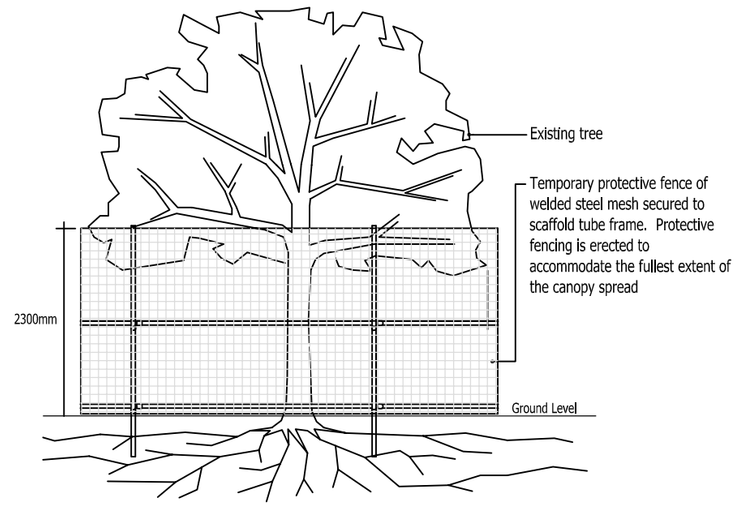

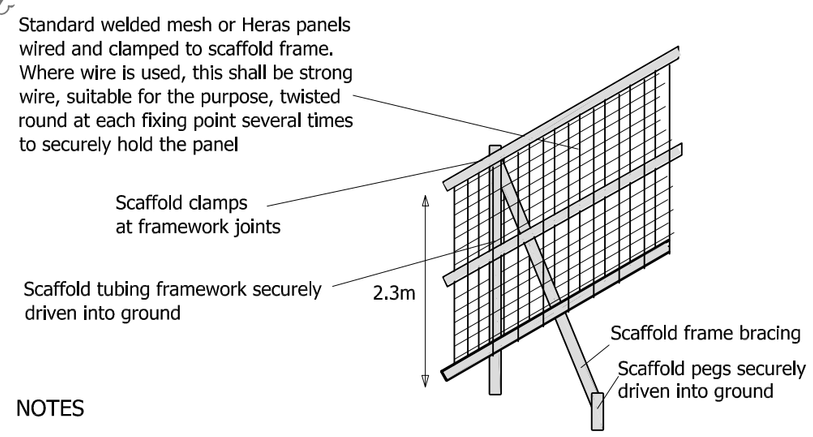

NOTES

1. Prior to the commencement of any work whatsoever, or any materials being brought on site, existing trees to be retained are to be protected from damage by a 2300mm fence wired to scaffold tubing framework, braced as shown to prevent the fence from being pushed over. The fence may be constructed from weldmesh panels, Heras panels or chipboard. This shall be maintained in good and effective condition until the work is completed.

2. The protective fencing is to coincide, as far as is practical, with the spread of the branches.

3. The following measures are particularly important:
   a) Materials are never to be stacked within the root spread of the tree;
   b) No oil, tar, bitumen, cement or other material is to be allowed to contaminate the ground within the root spread of the tree;
   c) No fires shall be lit beneath or in close proximity to the tree canopy;
   d) Trees to be retained should not be used as anchorages for equipment or for removing stumps, roots or other trees, or for other purposes;
   e) No notices, telephone cables or other services should be attached to any part of the tree;
   f) Cement mixing should not be carried out within the canopy/protected area of the tree;
   g) Soil levels are to be maintained as existing within the root spread of the tree. Any alteration to soil levels in an area up to one and a half times the diameter of the tree canopy must be agreed with the landscape architect.

GROUND PROTECTION

Scaffolding within Root Protection Area is to be erected in accordance with the detail above to prevent root compaction by scaffolding and traffic.

Rev A: Amended in line with client comments (SEL) Apr 19

Sue Farmer BA MALD MLI
Landscape Architect

fdalandscape

Westleigh Hall
Wakefield Road
Denby Dale
Huddersfield HD8 8QJ
telephone 01484 861611
fax 01484 861616
isdn 01484 866900
email info@fdalandscape.co.uk
www.fdalandscape.co.uk

client
Rouse Homes Ltd

project
Residential Development
NEW ROAD,
TANKERSLEY

drawing title
TREE PROTECTION PLAN

scale	date	drwn by	drawing no
1:500 @A2	Mar 19	SEL	R/2163/5A