
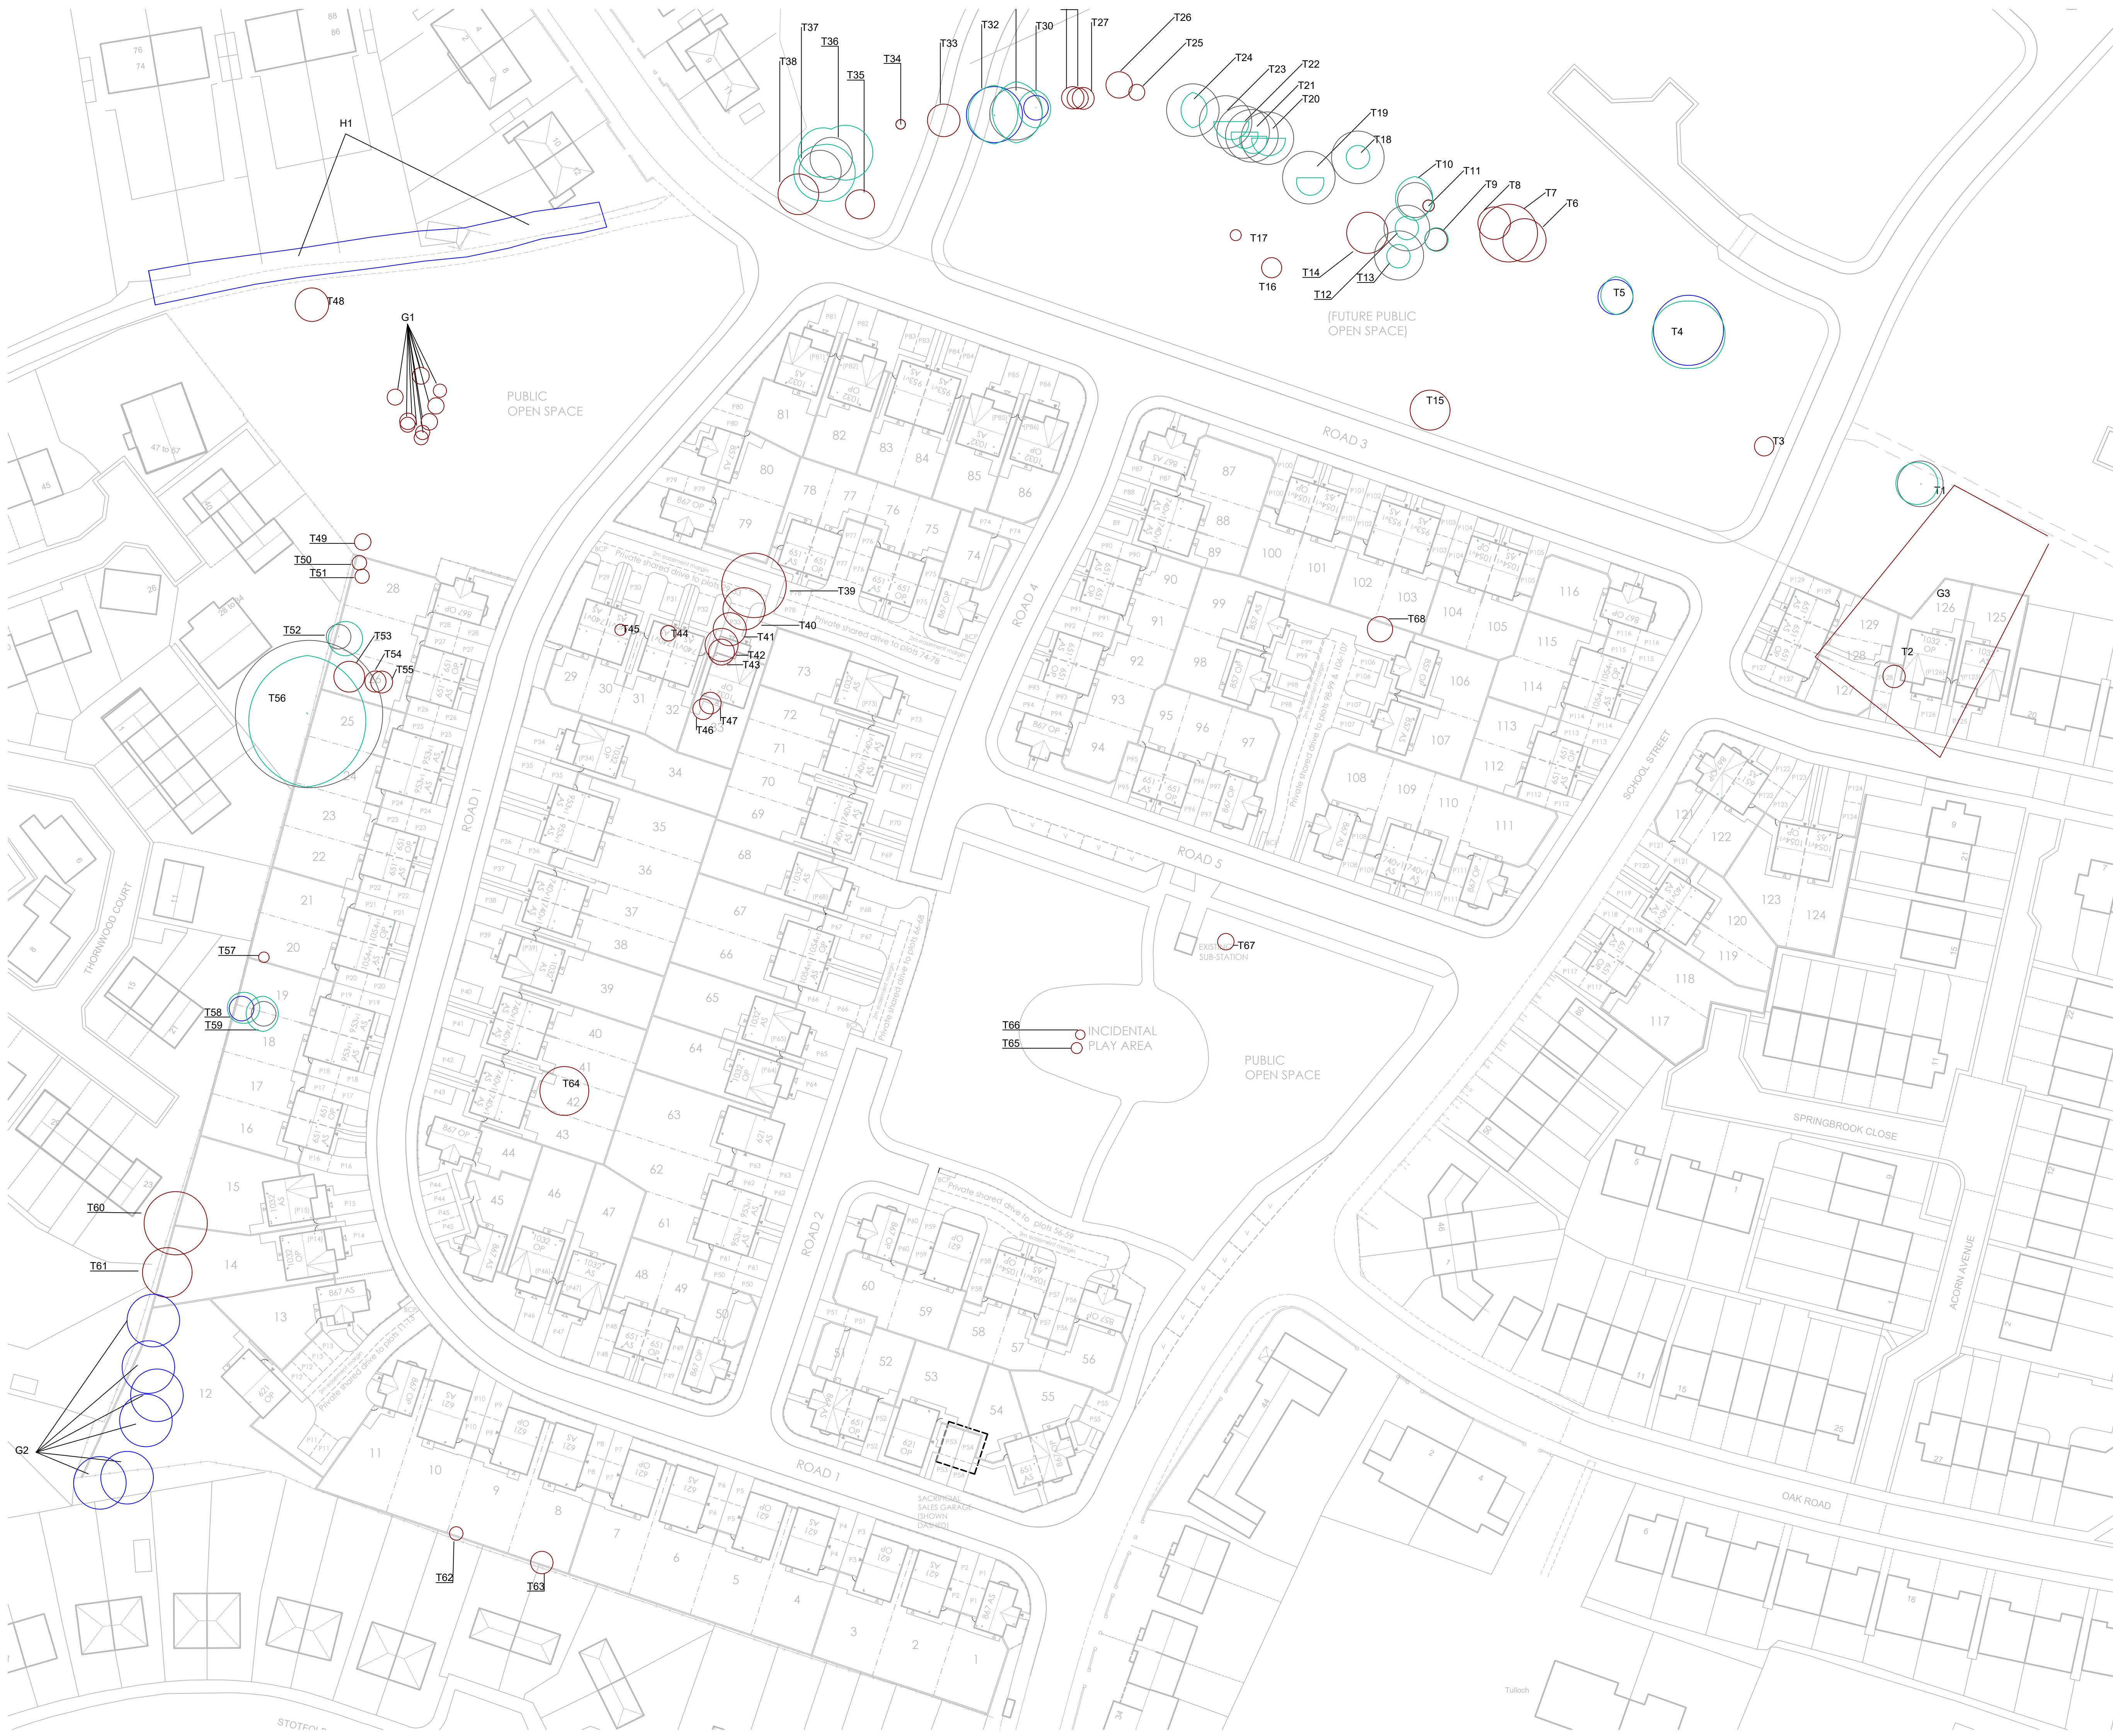


ARBORICULTURAL SURVEY CARRIED OUT BY:
MICHAEL COOPER M. ARB. DIP. P.R.A.
32 PARKLAND CLOSE
ROSSINGTON
DONCASTER
DN11 0BH

TEL: 01302 868733
MOB: 07758089737
EMAIL: arbor32@live.com

- LEGEND:
- RPA CAT B
 - RPA CAT C
 - RPA CAT U
 - CROWN SPREAD

CLIENT: KEEPMOAT HOMES
AUTHOURISING OFFICER: CHRIS CAMMIDGE
DATED: AUGUST 2017

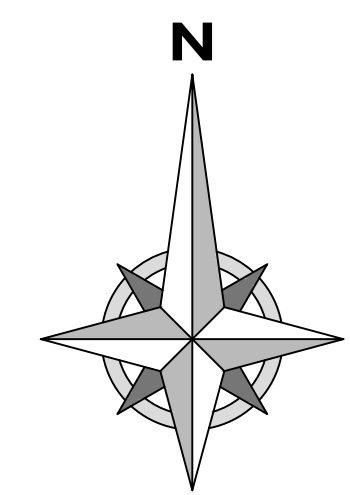

REVISION

DRAWING TITLE:
**PLANNING LAYOUT/TREE
SURVEY OVERLAY - PHASE 2**

PROJECT:
Residential Development

PROJECT ADDRESS:
School Street,
Thurnscoe

CLIENT:
KEEPMOAT HOMES

DRAWN	SCALE	DATE
MB	1:500 @ A1	01st NOV. 2017
JOB NO.	DWG. NO.	REVISION
2238	13	*



**Chris
Gothard**
Architectural Ltd.

queens tower lodge
77-79 east bank road
sheffield S2 3PX
T: 0114 2750263
M: 07443 596098
E: info.cgo@btconnect.com

Company No. 9118738



Keepmoat

Keepmoat, The Waterfront, Lakeside Boulevard,
Doncaster, DN4 5PL.
Tel: 01302 347605 www.keepmoat.com

© COPYRIGHT EXISTS ON THE DESIGNS AND INFORMATION
SHOWN ON THIS DRAWING • DO NOT SCALE FROM DRAWING
ALL DIMENSIONS TO BE VERIFIED ON SITE PRIOR TO COMMENCING ANY WORK