


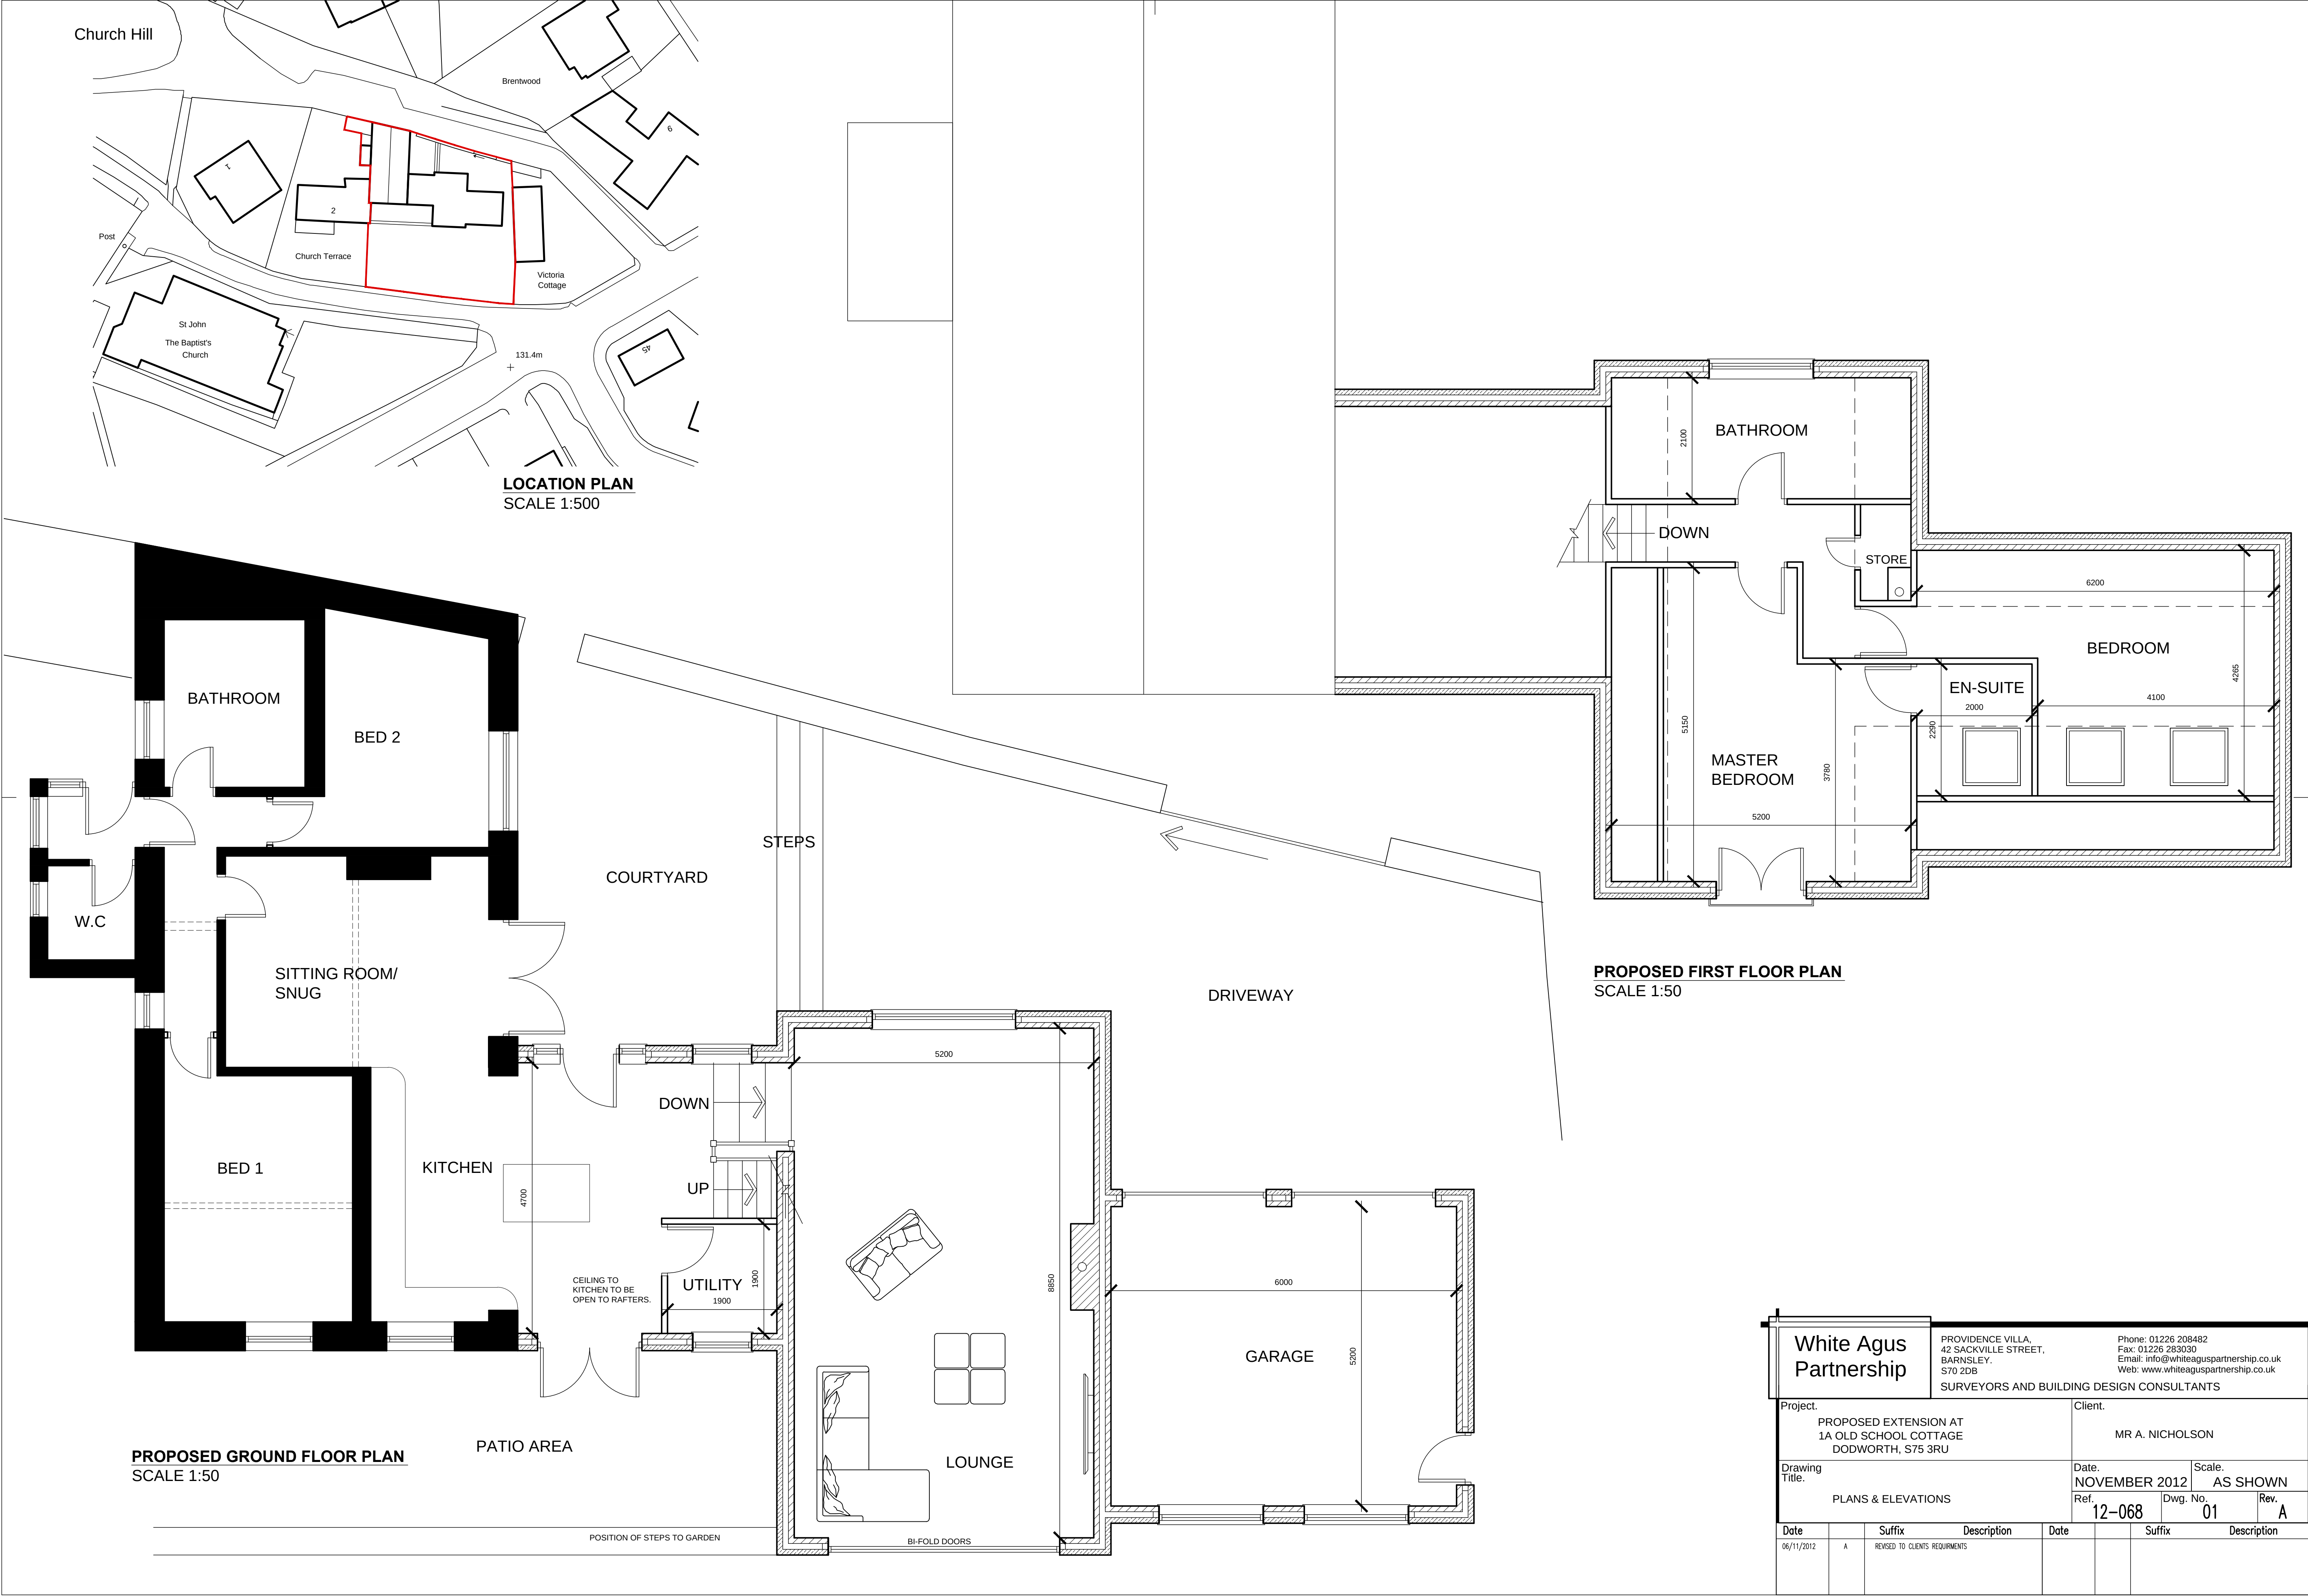

White Agus Partnership			PROVIDENCE VILLA, 42 SACKVILLE STREET, BARNESLEY, S70 2DB SURVEYORS AND BUILDING DESIGN CONSULTANTS			Phone: 01226 208482 Fax: 01226 283030 Email: info@whiteaguspартnership.co.uk Web: www.whiteaguspартnership.co.uk			
Project. PROPOSED EXTENSION AT 1A OLD SCHOOL COTTAGE DODWORTH, S75 3RU				Client. MR A. NICHOLSON					
Drawing Title. PLANS & ELEVATIONS				Date. NOVEMBER 2012		Scale. AS SHOWN			
				Ref. 12-068		Dwg. No. 01			
				Rev. A					
Date		Suffix	Description		Date		Suffix	Description	
06/11/2012		A	REVISED TO CLIENTS REQUIREMENTS						