


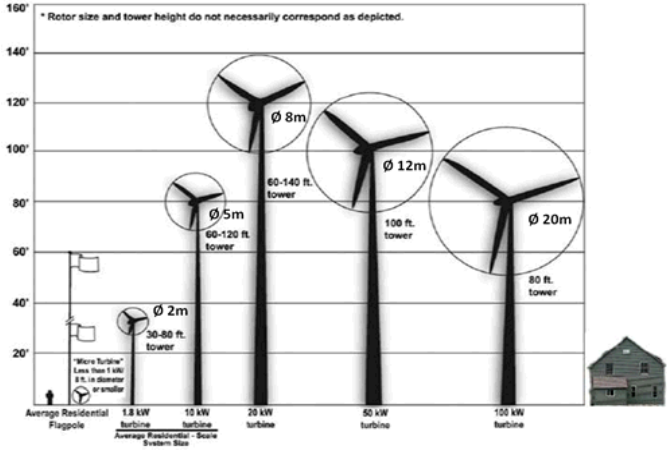

Location 6: Footpath
E/N: 422550, 403574
Distance: 302m
Bearing: 30 deg
AOD: 271m



3DVS