





Front Elevation



Rear Elevation

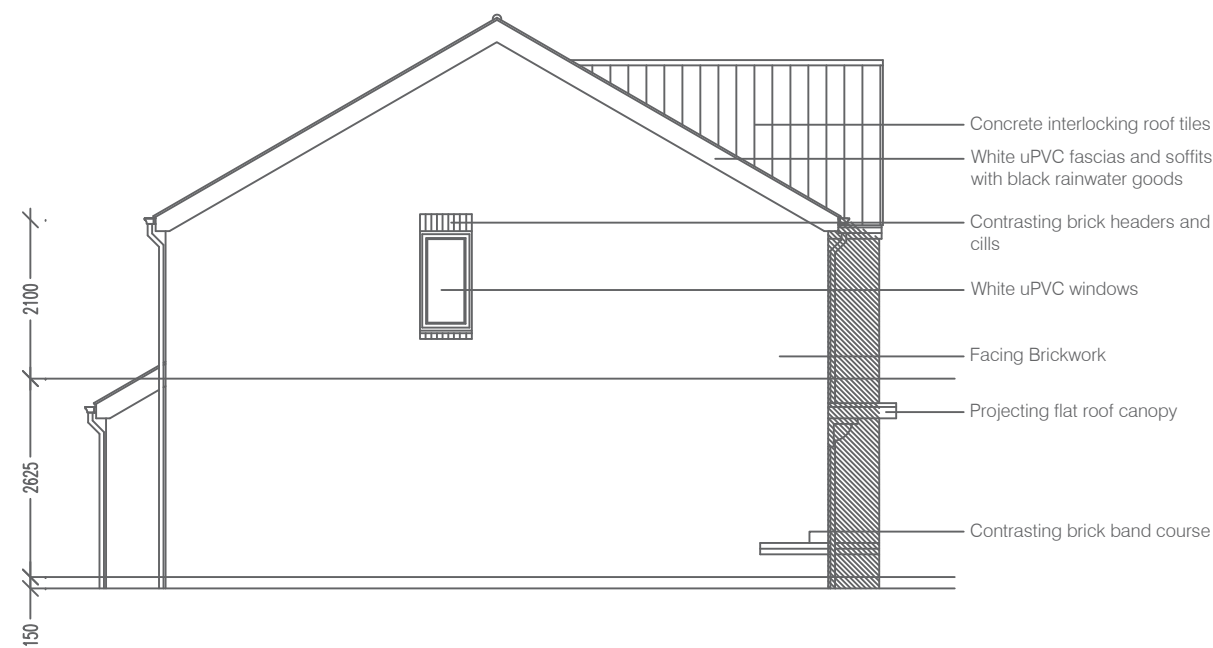

Side Elevation

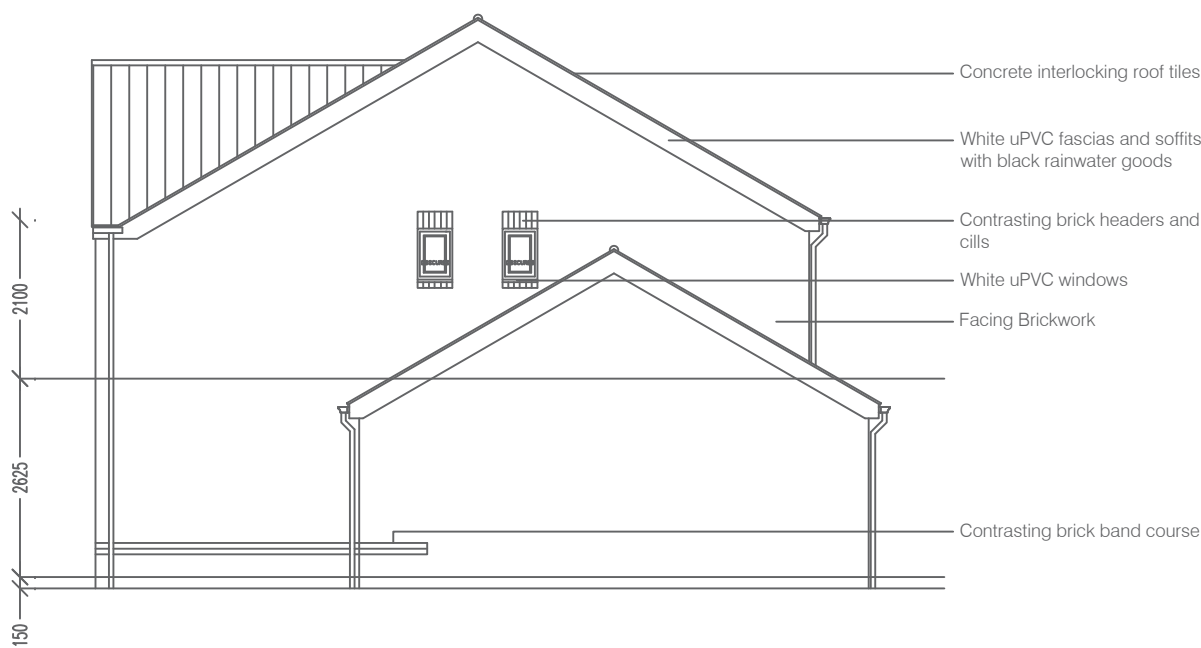

Side Elevation

Housetype B2 Timber - Elevations
Residential Development at Lidgett Lane, Pilley

Notes
© This drawing is the copyright of White Design (UK) Ltd. and cannot be reproduced in any form without express consent of the company. Written dimensions to be checked on site and discrepancies are to be reported prior to commencing work on site. Figured dimensions only are to be taken from this drawing. Do not scale. If in doubt ask.
SAFETY, HEALTH AND ENVIRONMENTAL INFORMATION
IN ADDITION TO THE HAZARDS/RISKS NORMALLY ASSOCIATED WITH THE TYPES OF WORK DETAILED ON THIS DRAWING, NOTE THE FOLLOWING:
CONSTRUCTION
n/a
MAINTENANCE / CLEANING
n/a
DECOMMISSIONING / DEMOLITION
n/a
IT IS ASSUMED THAT ALL WORKS WILL BE CARRIED OUT BY A COMPETENT CONTRACTOR WORKING, WHERE APPROPRIATE, TO AN APPROVED METHOD STATEMENT

Housetype C - 4-bed 2-storey detached dwelling with detached double garage (approx. 126.0m² / 1356.3ft²)

Rev:	Date:	Drawn:	Description:	Checked:
White Design				
Client: The Wortley Group				
Project: Residential Development at Lidgett Lane, Pilley Pilley				
Title: Housetype B2 Timber Elevations				
Scales: 1:100 @ A2		Drawn by: meb		Date: Sep 2016
Drawing no: 0125/14/02/54		Rev:	-	Checked: --
The White House, 24a St. Andrew's Road, Sheffield, S11 9AL T: 0114 226 0255 F: 0114 226 0256 E: office@whitedg.co.uk W: www.whitedg.co.uk				