

H.M. LAND REGISTRY		TITLE NUMBER	
		SYK335746	
ORDNANCE SURVEY PLAN REFERENCE	COUNTY SOUTH YORKSHIRE	SHEET	NATIONAL GRID SE 2303
Scale: 1/1250 Enlarged from 1/2500		BARNSELY DISTRICT	
		© Crown copyright 1971	

1111 NUMBER

SYK335746

ORDNANCE SURVEY
PLAN REFERENCE

COUNTY SHEET
SOUTH YORKSHIRE


NATIONAL GRID
SE 2303

SECTION

Scale: 1/1250 Enlarged from 1/2500

BARNSELY DISTRICT

©Crown copyright 1971

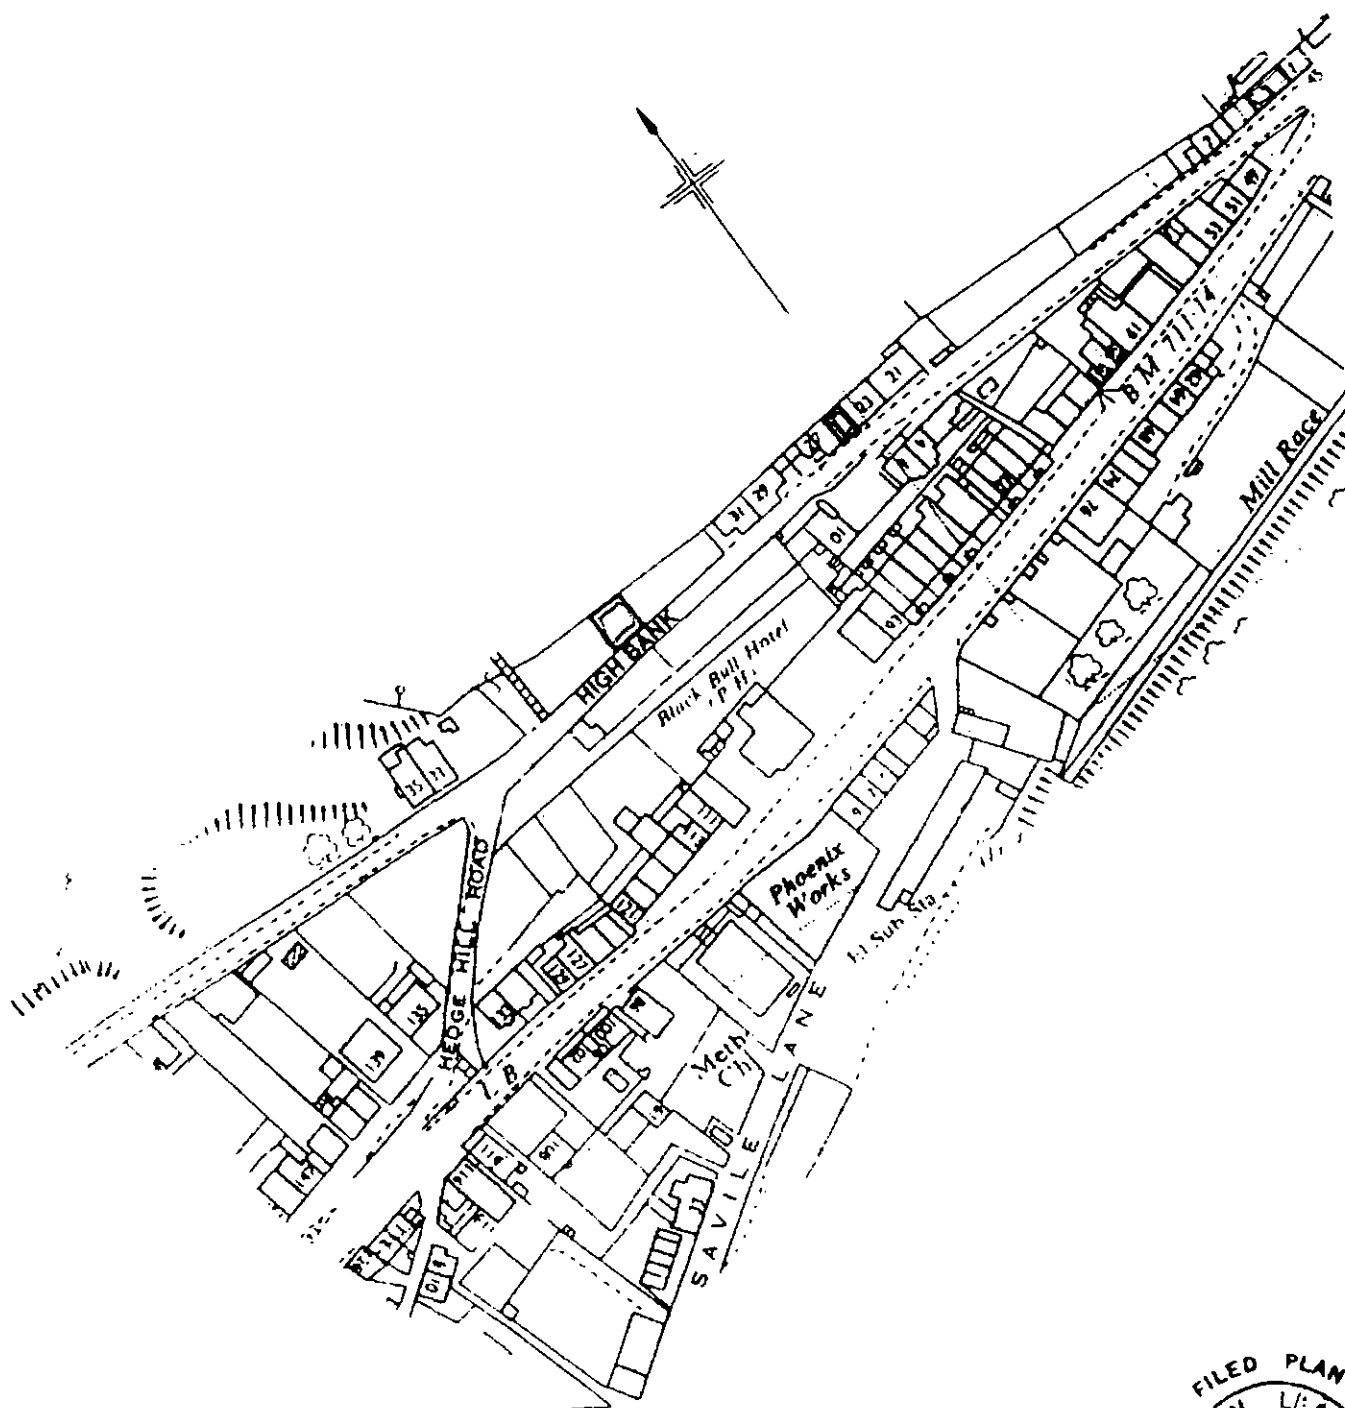

The boundaries shown by dotted lines have been plotted from the plans on the sheet. The plan may be updated from later survey information.



LOCATION