


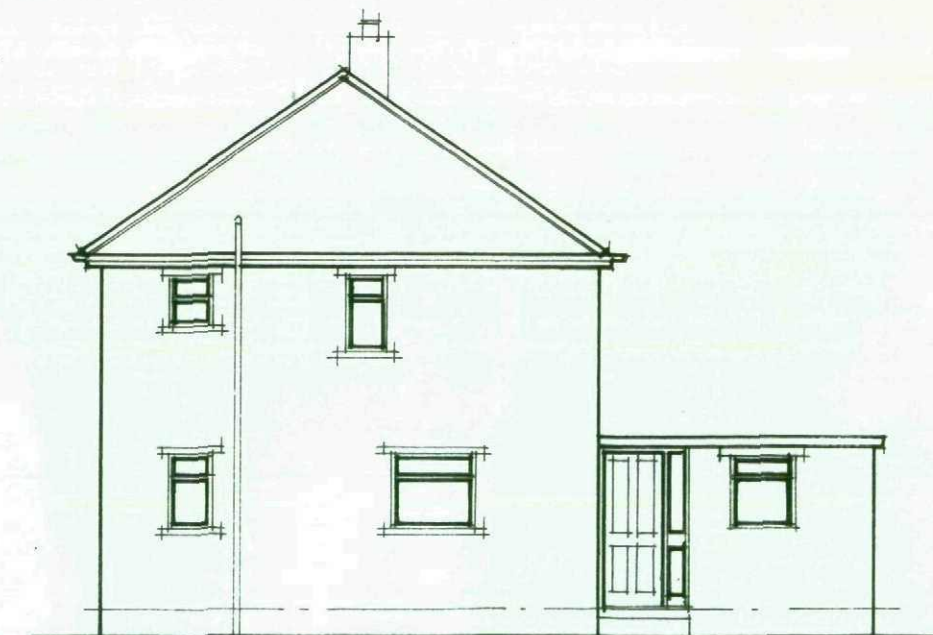
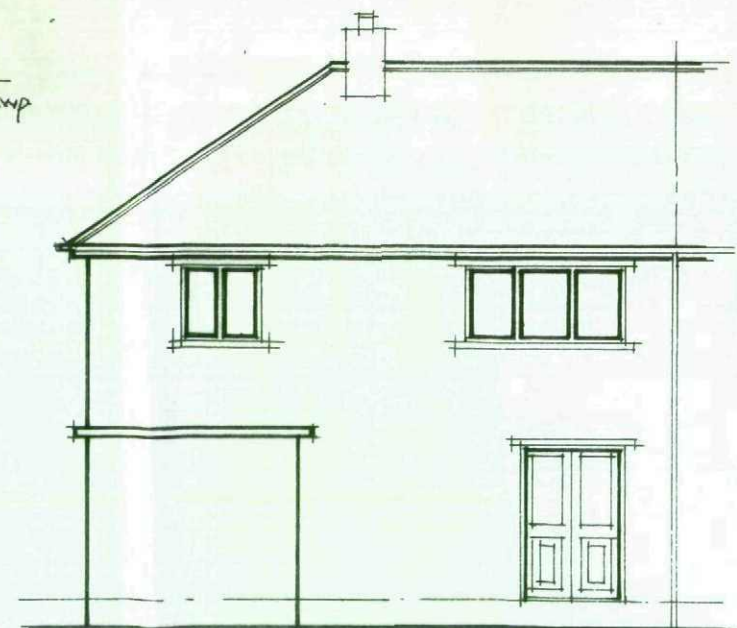
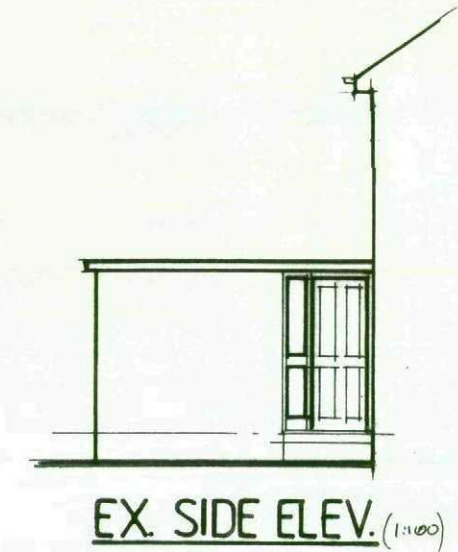
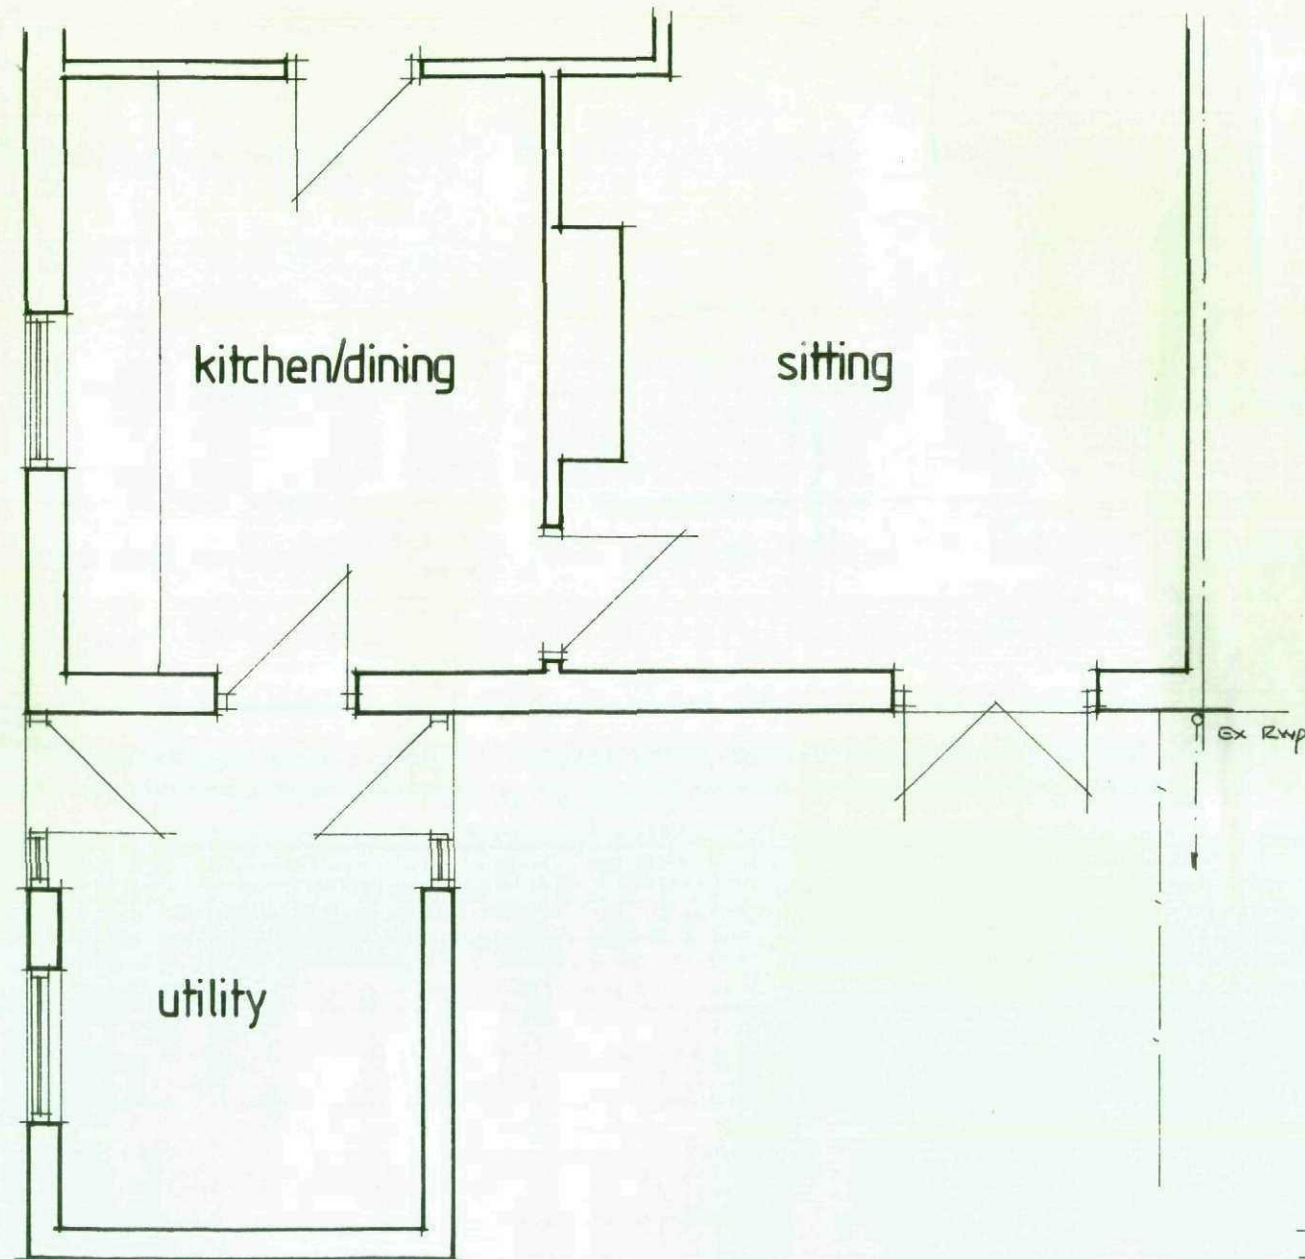
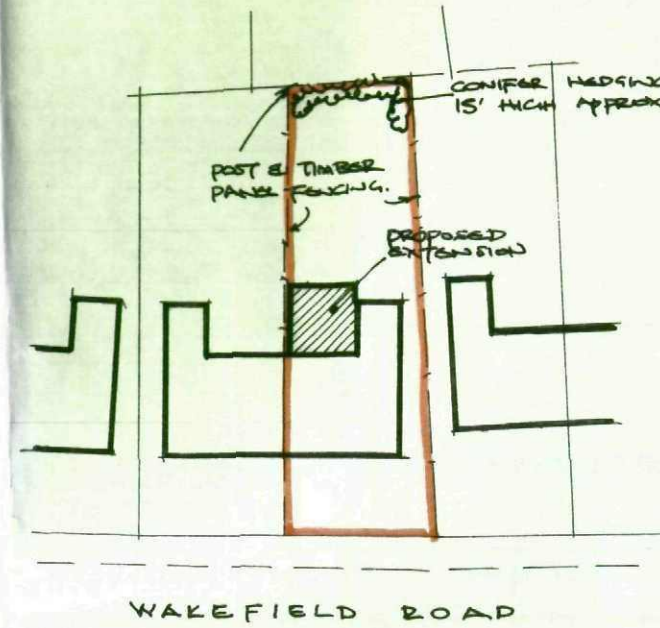


PROPOSED CONSERVATORY EXTENSION TO 362 WAKEFIELD ROAD ATHERSLEY BARNSELY FOR MR. S. LODGE - TEL. 07968 357844

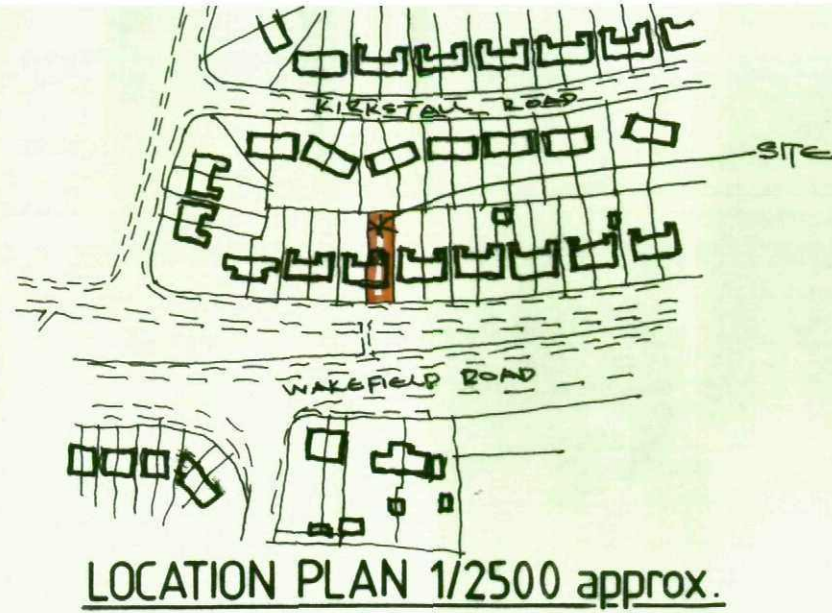


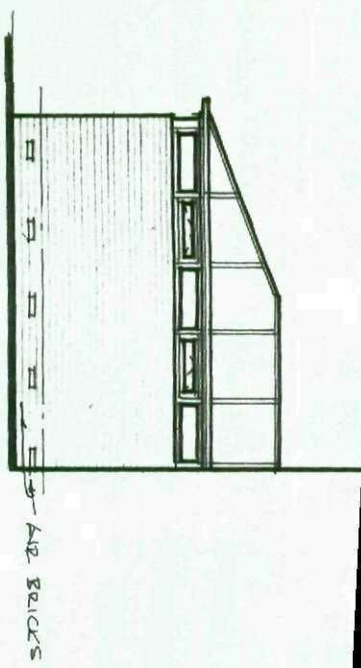

PROP. SIDE ELEV (1:100)

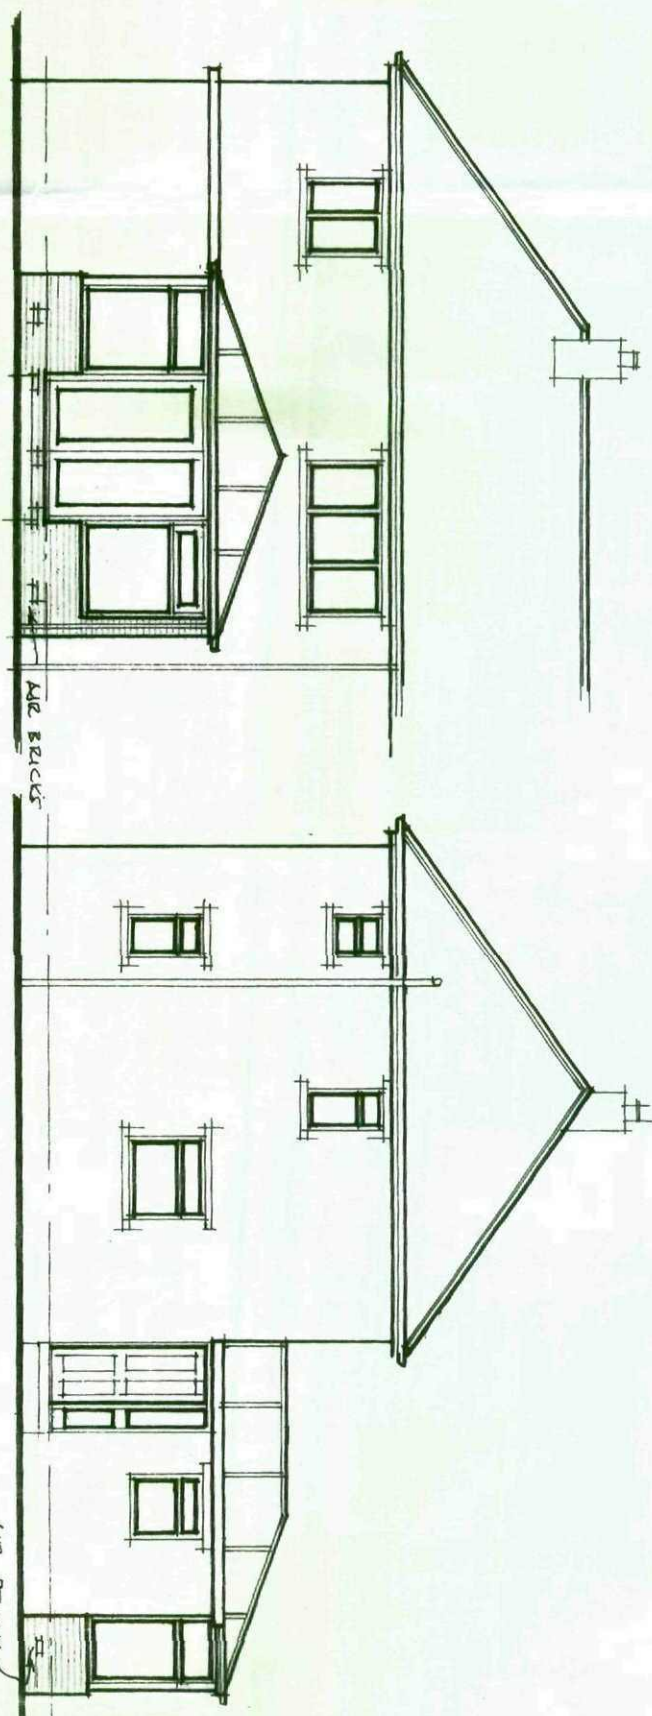

PROP. SIDE ELEVATION (1:100)

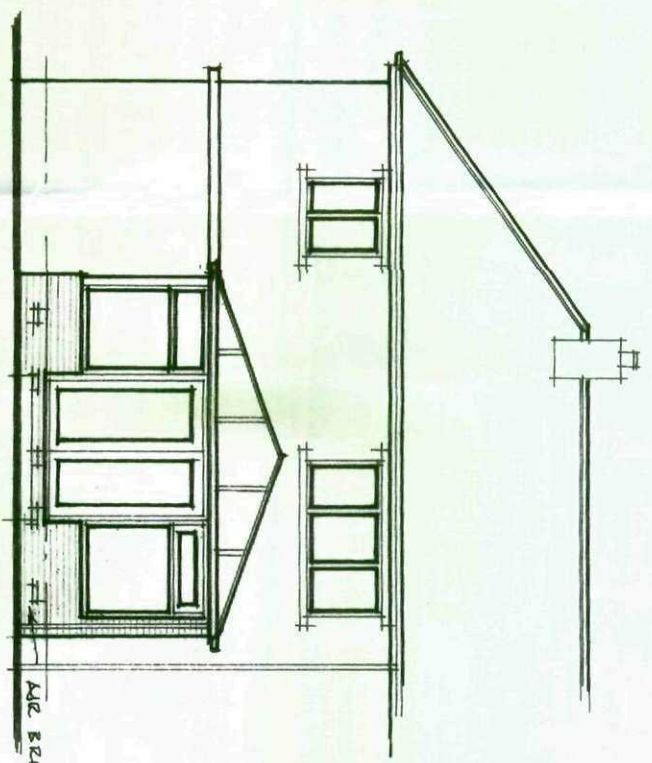

PROP. REAR ELEVATION (1:100)

THICK SKIN POLYCARBONATE ROOFING & SUPPORTING STRUCTURE BY SPECIALIST CONSERVATORY MANUFACTURER.

SETTING OUT DIMENSIONS FOR BRICKWORK TO BE CONFINED BY CONSERVATORY MANUFACTURER TO SIT WINDOW INSTALLATION.


UPVC DOUBLE GLAZED UNITS BY SPECIALIST CONSERVATORY MANUFACTURER.

TRAY D.P.C. OVER BRICKS

HORIZONTAL D.P.C. TO BEHIND LEAVES

TAKE 2000g VISCOSIN D.P.M. RADON BARRIER (TRAY) WITH TO EXISTING AIR.

MAKE CONNECTION TO EXISTING BEAMS APPROX 4.200m AWAY, USING 100mm Ø VITRIFIED CEMENT/STAINLESS STEEL WITH FLEXIBLE JOINTS WITH BED & SURESEAL OF GRANULAR MATERIAL.

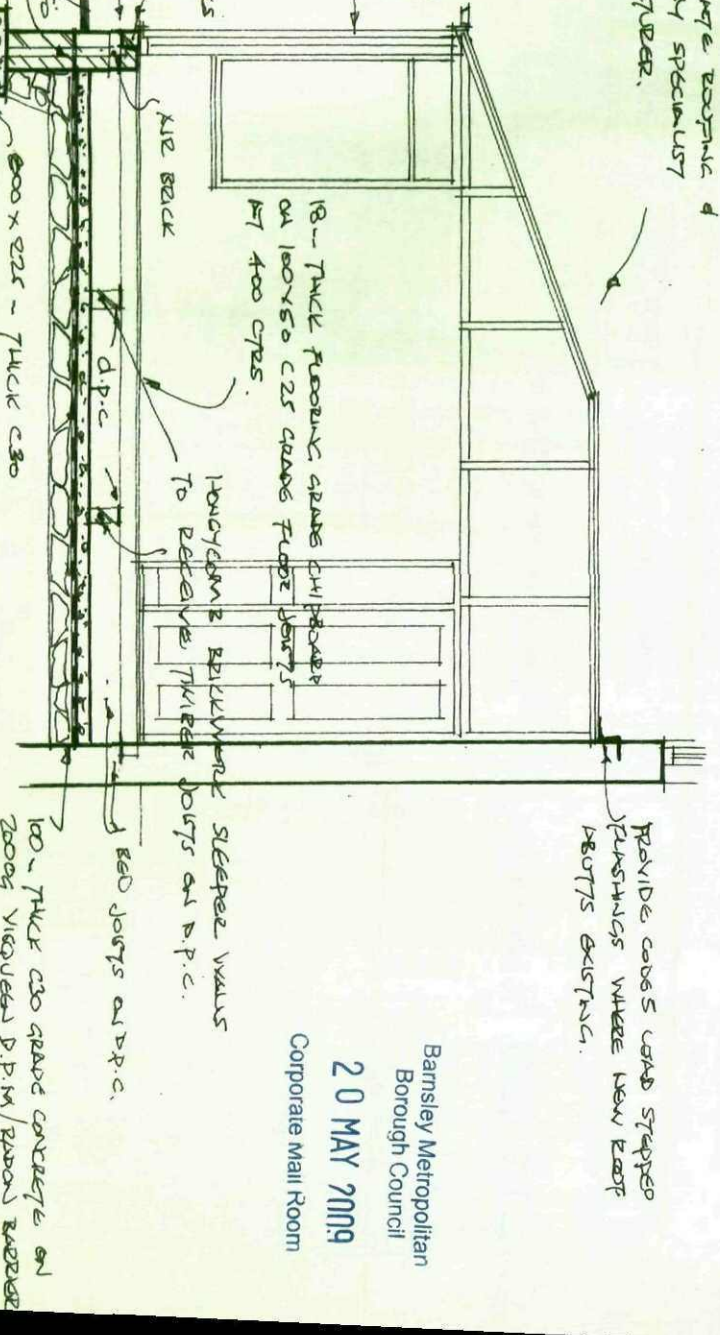

SECTION A-A (1:50)

conservatory

WALLS TO BE 250mm CAVITY CONSTRUCTION COMPOSING OF AN OUTER LEAF OF 100mm FAIRING BRICK TO MATCH EXISTING, 50mm WIRE CAVITY & 100mm THICK BLOCKWORK INNER LEAF TO BEACING PLASTER/STAIN FINISH. PROVIDE STAINLESS STEEL STRIP WALL TIES AT A RATE OF 5/SQM. PROVIDE TRAY D.P.C. OVER AIR BRICKS & TO CURS & JAMBS OF OPENINGS. PROVIDE HORIZONTAL D.P.C. TO BOTH LEAVES WITH 50mm ABOVE GROUND LEVEL.

4.700 APPROX #A

4.600 APPROX

sitting

kitchen/dining

utility

PROP. G.F. PLAN (1:50)