



1) This drawing and the design and details depicted thereon are the copyright of Peter Dimberline Chartered Architect.
2) All dimensions on this drawing are to be checked by the Contractor and any discrepancies are to be reported to the Architect.
3) Do not scale critical dimensions off this drawing.
4) Contractor to ensure that all Health & Safety requirements (CDM Regulations) in relation to this project will be complied with.

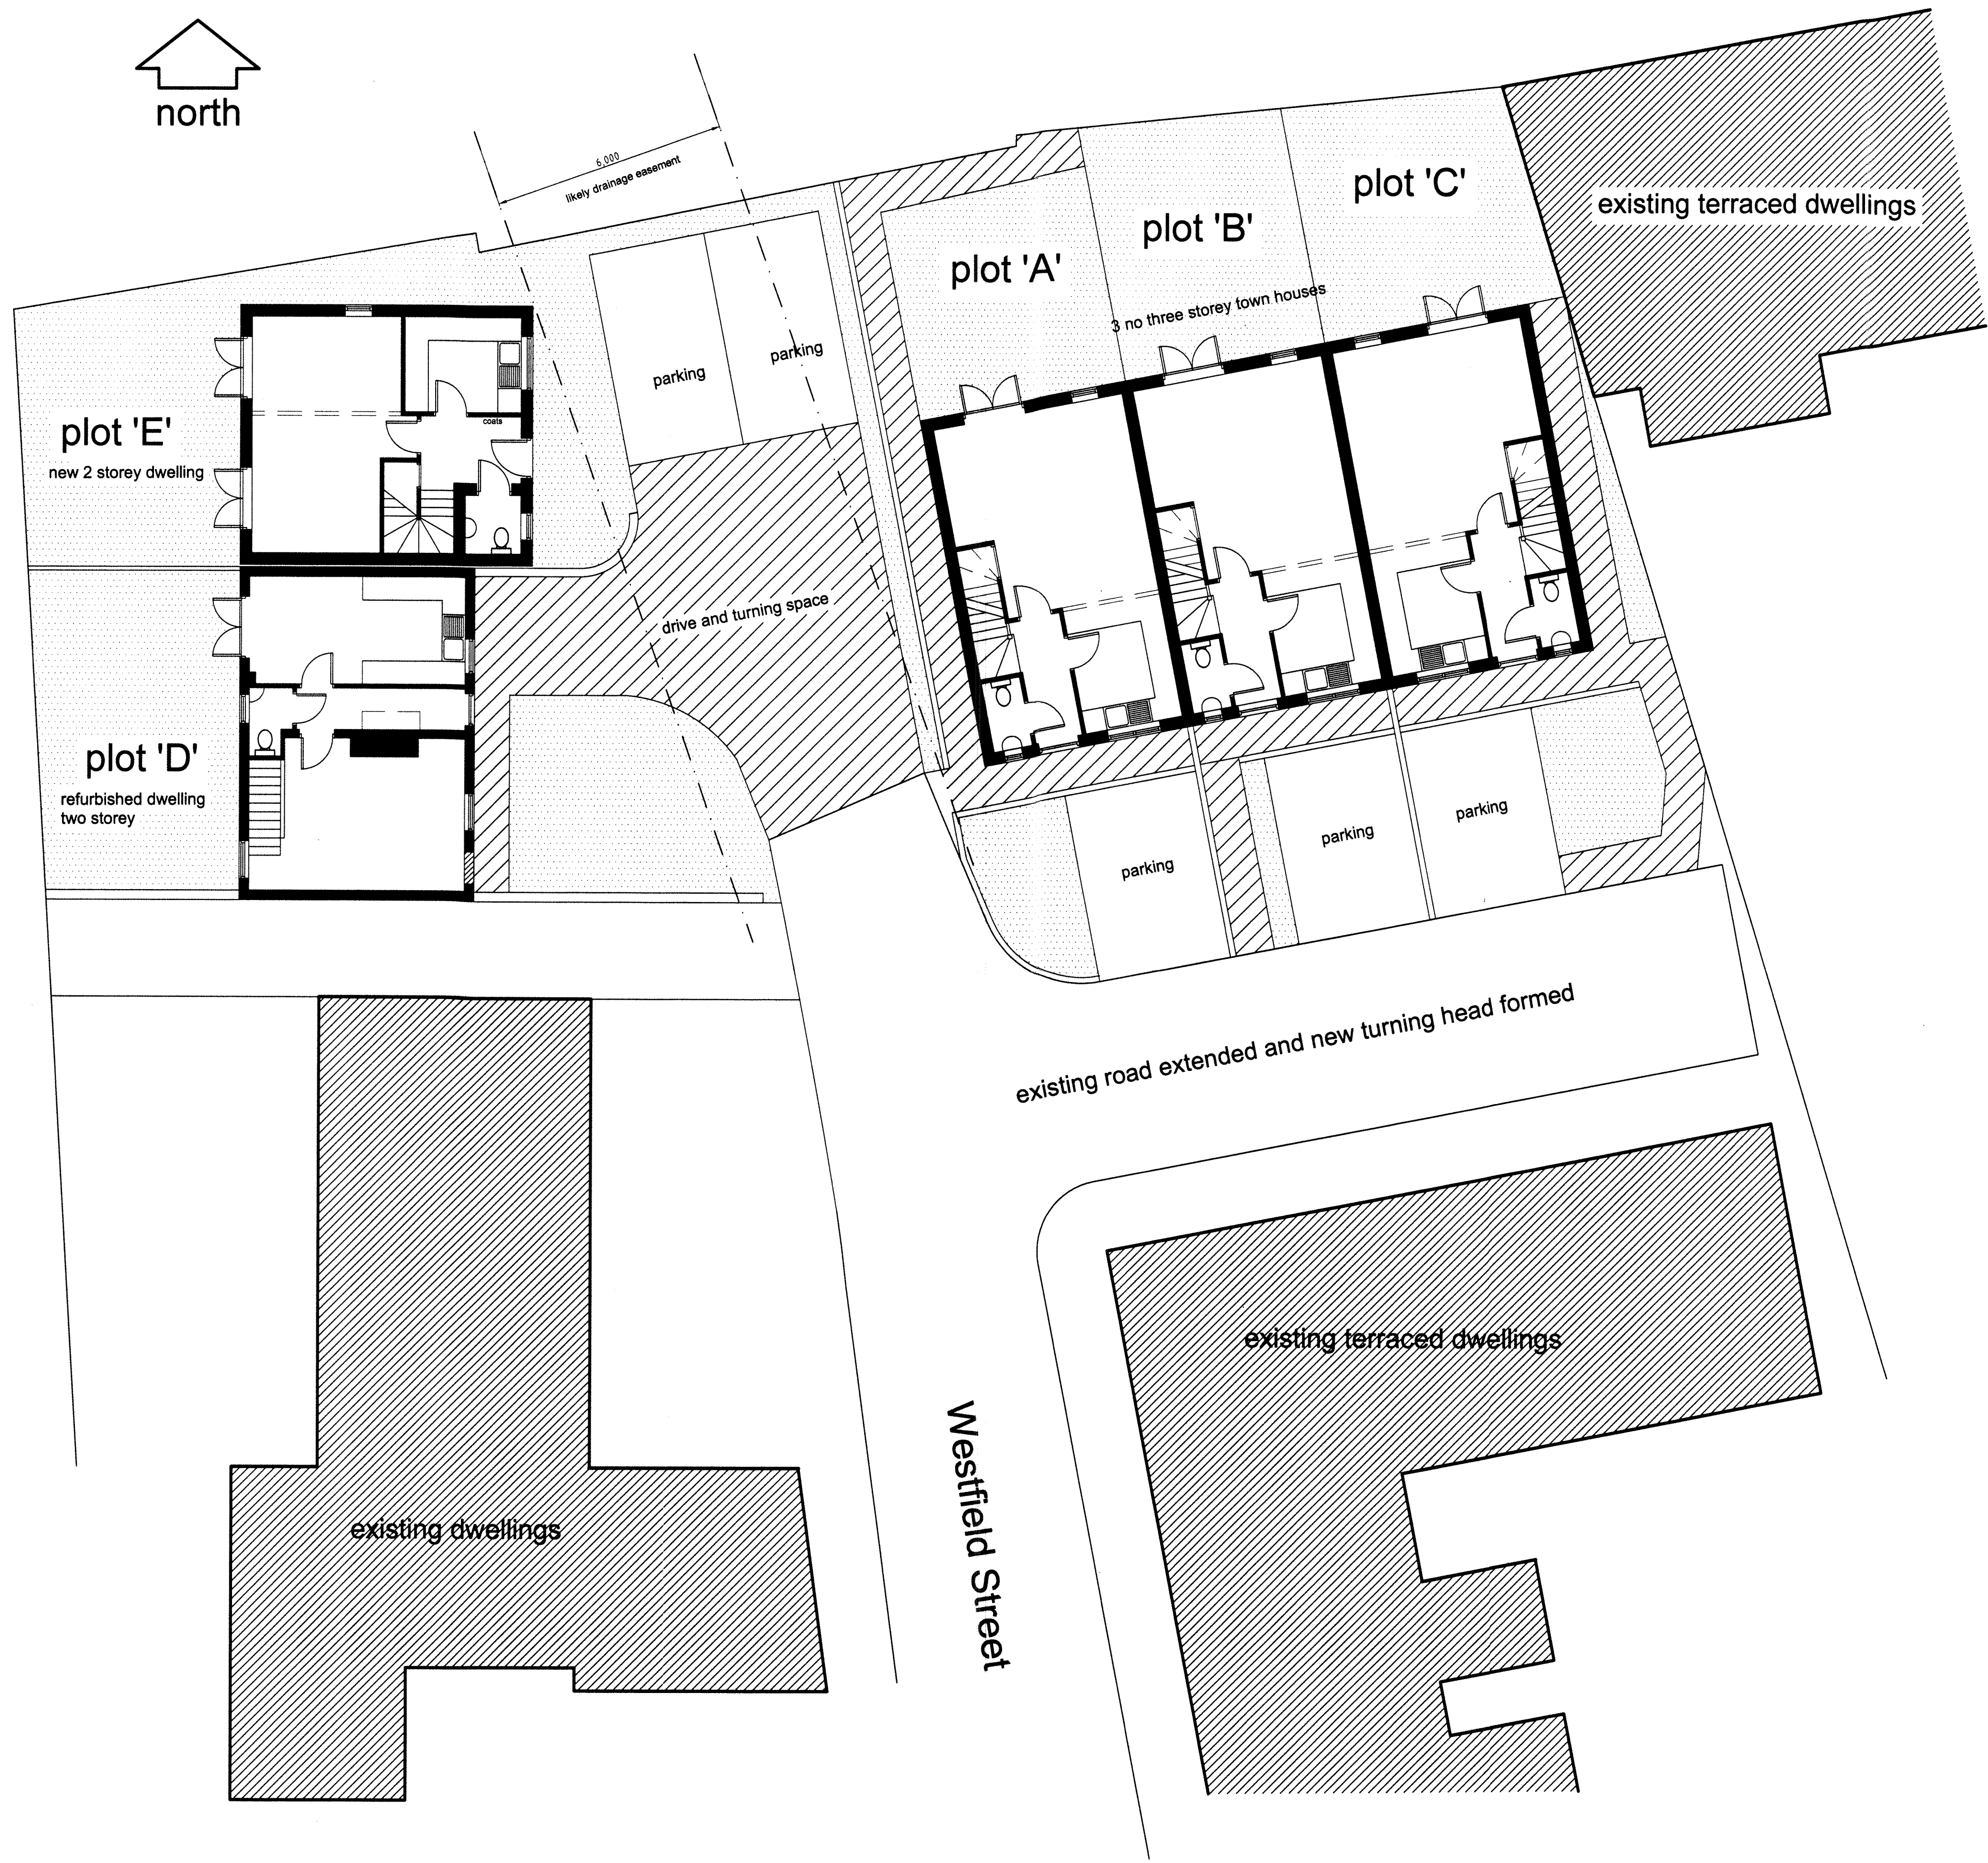

PROPOSED SITE LAYOUT AT 1:100

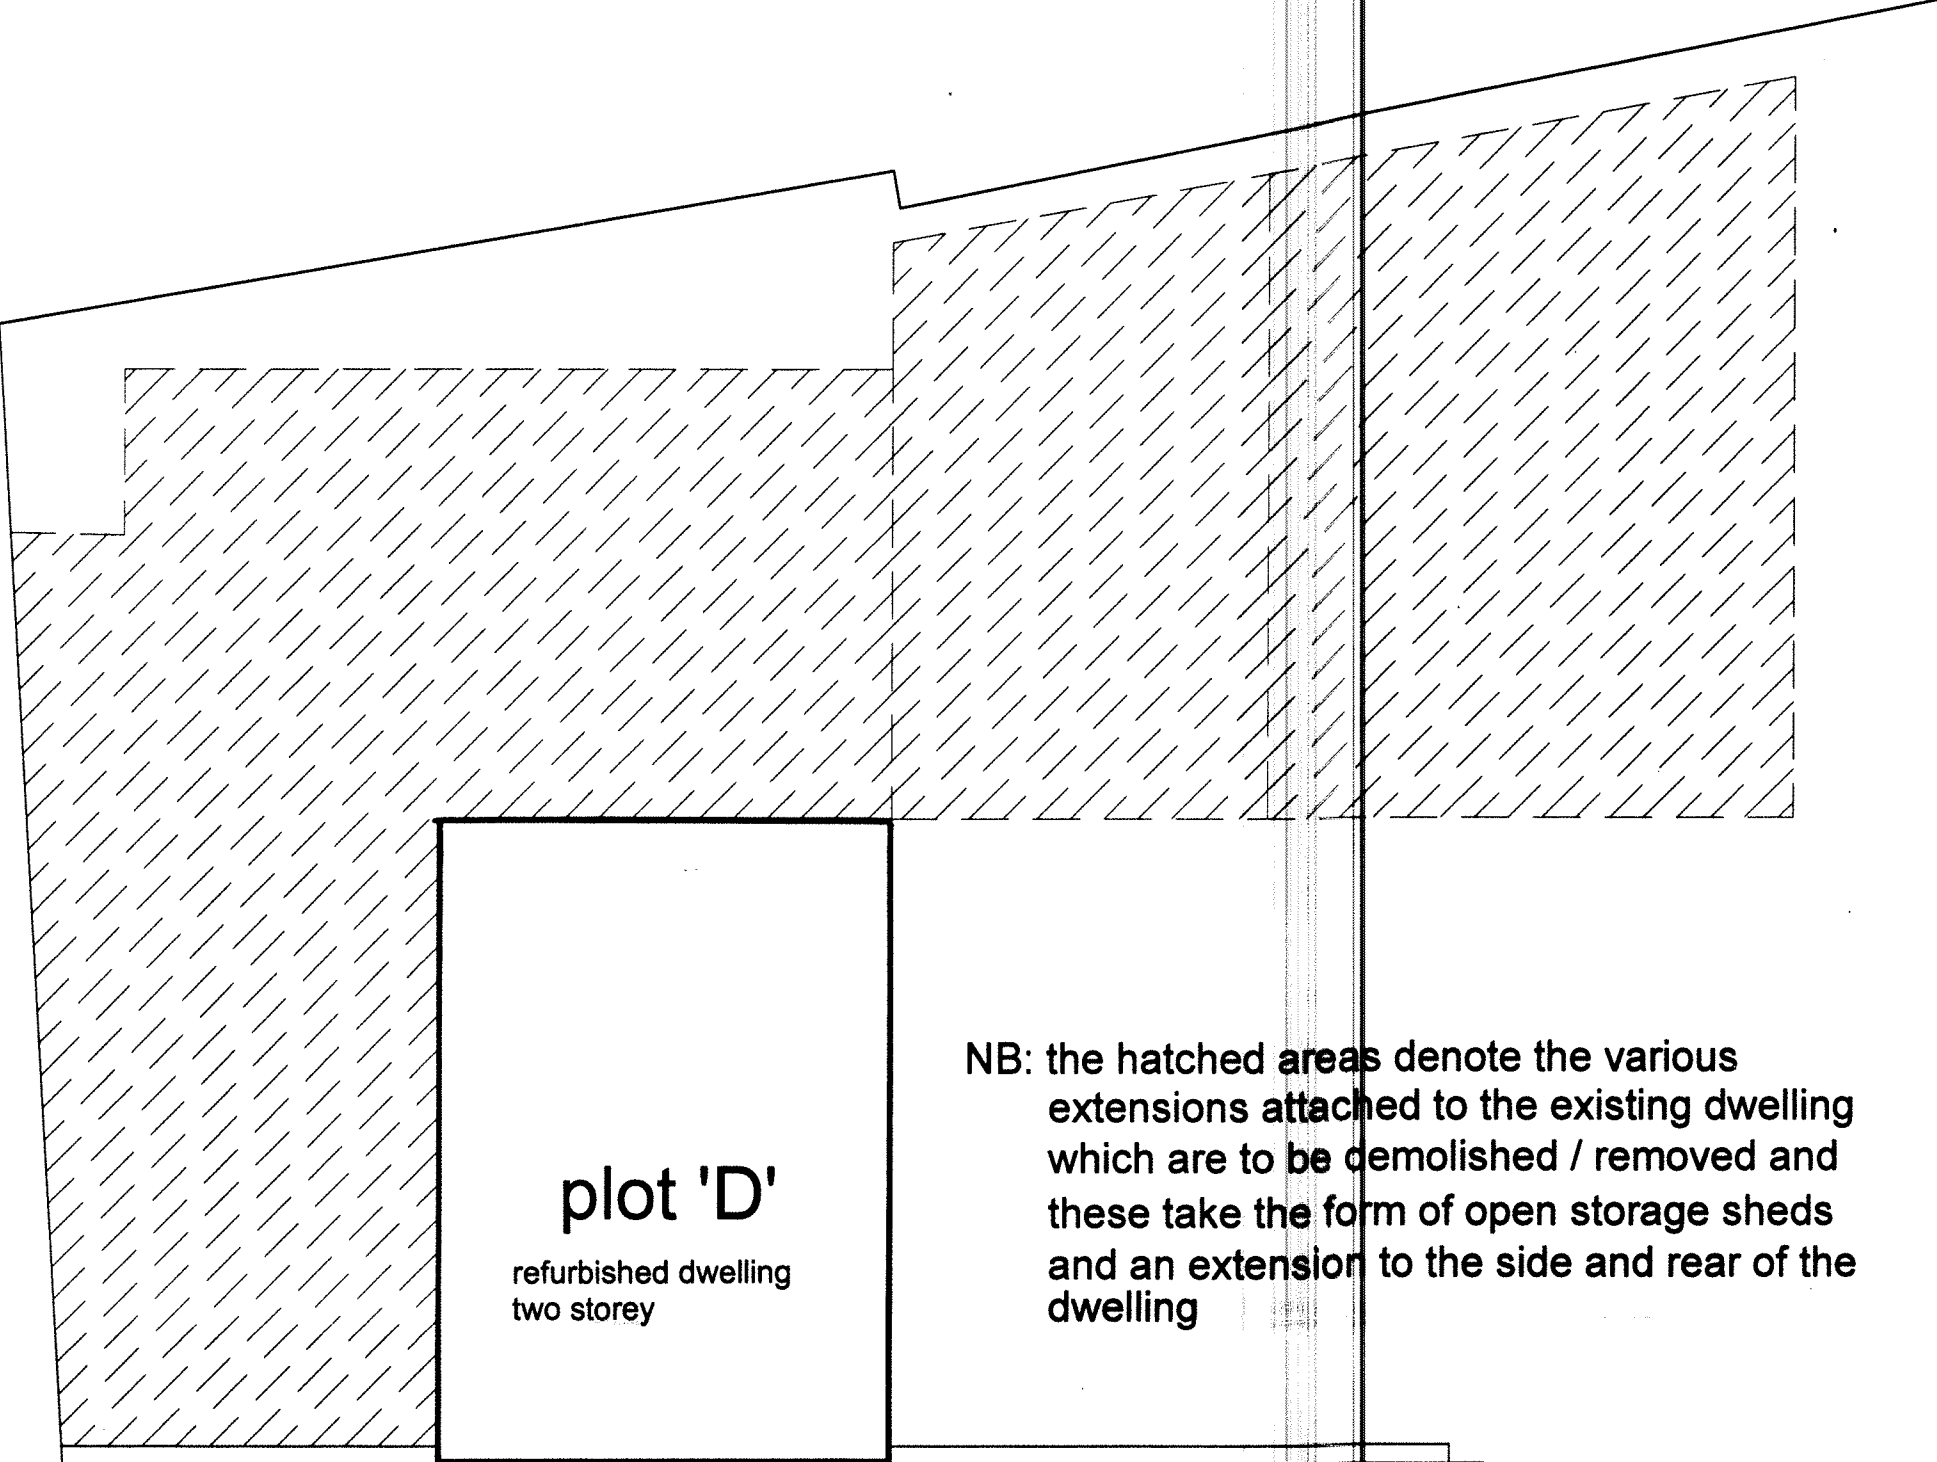

EXTENT OF DEMOLITION

REVISIONS		
PETER DIMBERLINE Dip Arch, RIBA CHARTERED ARCHITECT		
2 TIPSEY COURT, STAINCROSS BARNSELEY, S75 6FZ		
tel/fax (01226) 390947 email: pdimberline@tiscali.co.uk		
CLIENT	Julie Morgan and Susan Brownlie	
PROJECT	Proposed residential development	
LOCATION	Westfield Street, off Dodworth Road, Barnsley	
DRAWING	Proposed site layout	
SCALES	1:100 at A1	DATE Nov' 14
DRWG No.	2014/23/01	DRAWN BY PD
REV.		