


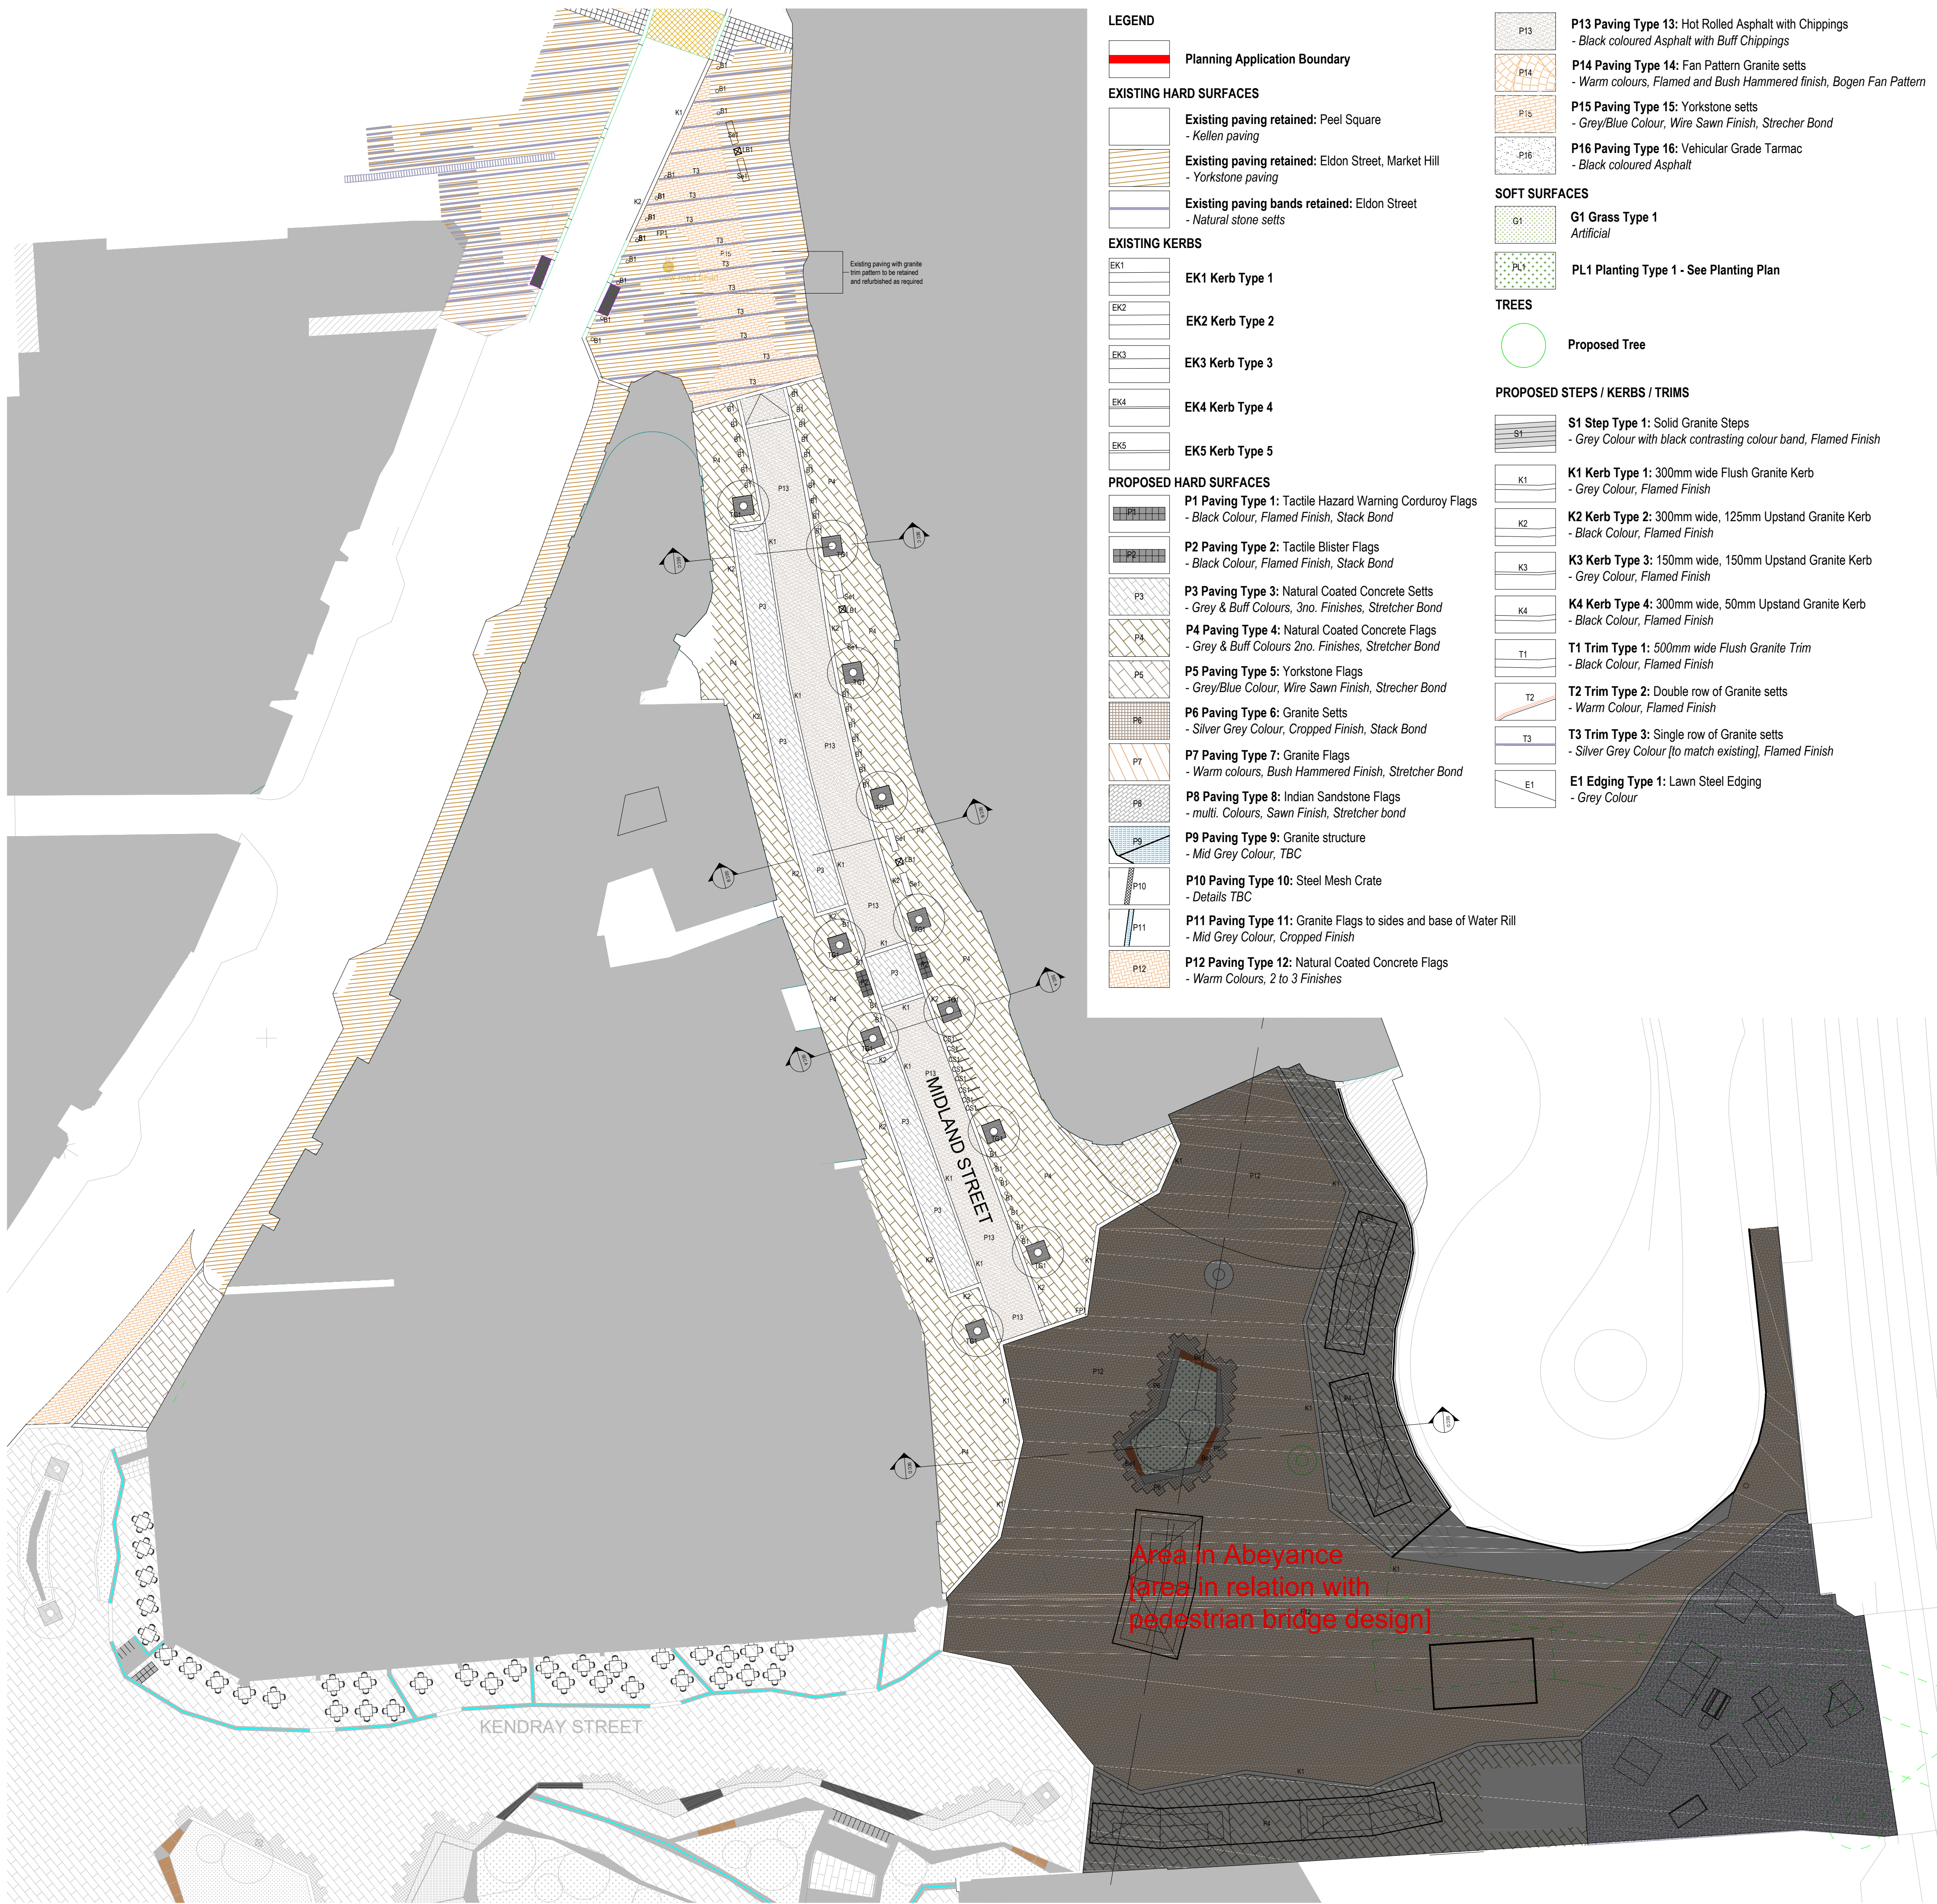

LEGEND

Planning Application Boundary

EXISTING HARD SURFACES

Existing paving retained: Peel Square
- *Kellen paving*

Existing paving retained: Eldon Street, Market Hill
- *Yorkstone paving*

Existing paving bands retained: Eldon Street
- *Natural stone setts*

EXISTING KERBS

EK1 Kerb Type 1

EK2 Kerb Type 2

EK3 Kerb Type 3

EK4 Kerb Type 4

EK5 Kerb Type 5

PROPOSED HARD SURFACES

P1 Paving Type 1: Tactile Hazard Warning Corduroy Flags
- *Black Colour, Flamed Finish, Stack Bond*

P2 Paving Type 2: Tactile Blister Flags
- *Black Colour, Flamed Finish, Stack Bond*

P3 Paving Type 3: Natural Coated Concrete Setts
- *Grey & Buff Colours, 3no. Finishes, Stretcher Bond*

P4 Paving Type 4: Natural Coated Concrete Flags
- *Grey & Buff Colours 2no. Finishes, Stretcher Bond*

P5 Paving Type 5: Yorkstone Flags
- *Grey/Blue Colour, Wire Sawn Finish, Stretcher Bond*

P6 Paving Type 6: Granite Setts
- *Silver Grey Colour, Cropped Finish, Stack Bond*

P7 Paving Type 7: Granite Flags
- *Warm colours, Bush Hammered Finish, Stretcher Bond*

P8 Paving Type 8: Indian Sandstone Flags
- *multi. Colours, Sawn Finish, Stretcher bond*

P9 Paving Type 9: Granite structure
- *Mid Grey Colour, TBC*

P10 Paving Type 10: Steel Mesh Crate
- *Details TBC*

P11 Paving Type 11: Granite Flags to sides and base of Water Rill
- *Mid Grey Colour, Cropped Finish*

P12 Paving Type 12: Natural Coated Concrete Flags
- *Warm Colours, 2 to 3 Finishes*

PROPOSED WALLS

P13 Paving Type 13: Hot Rolled Asphalt with Chippings
- *Black coloured Asphalt with Buff Chippings*

P14 Paving Type 14: Fan Pattern Granite setts
- *Warm colours, Flamed and Bush Hammered finish, Bogen Fan Pattern*

P15 Paving Type 15: Yorkstone setts
- *Grey/Blue Colour, Wire Sawn Finish, Stretcher Bond*

P16 Paving Type 16: Vehicular Grade Tarmac
- *Black coloured Asphalt*

SOFT SURFACES

G1 Grass Type 1
Artificial

PL1 Planting Type 1 - See Planting Plan

TREES

Proposed Tree

PROPOSED STEPS / KERBS / TRIMS

S1 Step Type 1: Solid Granite Steps
- *Grey Colour with black contrasting colour band, Flamed Finish*

K1 Kerb Type 1: 300mm wide Flush Granite Kerb
- *Grey Colour, Flamed Finish*

K2 Kerb Type 2: 300mm wide, 125mm Upstand Granite Kerb
- *Black Colour, Flamed Finish*

K3 Kerb Type 3: 150mm wide, 150mm Upstand Granite Kerb
- *Grey Colour, Flamed Finish*

K4 Kerb Type 4: 300mm wide, 50mm Upstand Granite Kerb
- *Black Colour, Flamed Finish*

T1 Trim Type 1: 500mm wide Flush Granite Trim
- *Black Colour, Flamed Finish*

T2 Trim Type 2: Double row of Granite setts
- *Warm Colour, Flamed Finish*

T3 Trim Type 3: Single row of Granite setts
- *Silver Grey Colour [to match existing], Flamed Finish*

E1 Edging Type 1: Lawn Steel Edging
- *Grey Colour*

PROPOSED WALLS

W1 Wall Type 1: Solid Granite Seating Walls
- *Height Varies, Grey Colour, Cropped front face, flamed top finish*

W2 Wall Type 2: Clad Granite Walls
- *Height Varies, Grey Colour, Cropped Finish*

W3 Wall Type 3: Low Brick wall
- *Buff Colour to match buildings, Brick on Edge Coping*

GBA Balustrade: Glass Balustrade
- *900mm High with steel posts and handrail (fixed to W3 Wall)*

W4 Wall Type 4: Granite Clad Structure top and walls
- *Polished Top, Cropped Sides*

STREET FURNITURE

TG1 Tree Grille Type 1

HR1 Handrail Type 1
Powder coated steel

Be1 Bench Type 1
Wall mounted timber tops

Be2a Bench Type 2a
Timber bench - Concave

Be2b Bench Type 2b
Timber bench - Convex

Se1 Seat Type 1
Timber & Steel Seat

Se2 Seat Type 2
Timber & Steel Seat

RPL1 Raised Planter Type 1
Steel Raised Planter with Artificial Plants

LB1 Litter Bin Type 1
Steel Litter Bin

LB2 Litter Bin Type 2
Steel & Timber Litter Bin

B1 Bollard Type 1
Stainless Steel Fixed Bollard

B2 Bollard Type 2
Stainless Steel Removable Bollard

CS1 Cycle Stand Type 1
Stainless Steel Cycle Stand



FP1 Finger Post Sign
- *see wayfinding signage strategy*

Outdoor Dining Furniture - Indicative only

LEVELS

Existing Level retained

Proposed Indicative Level

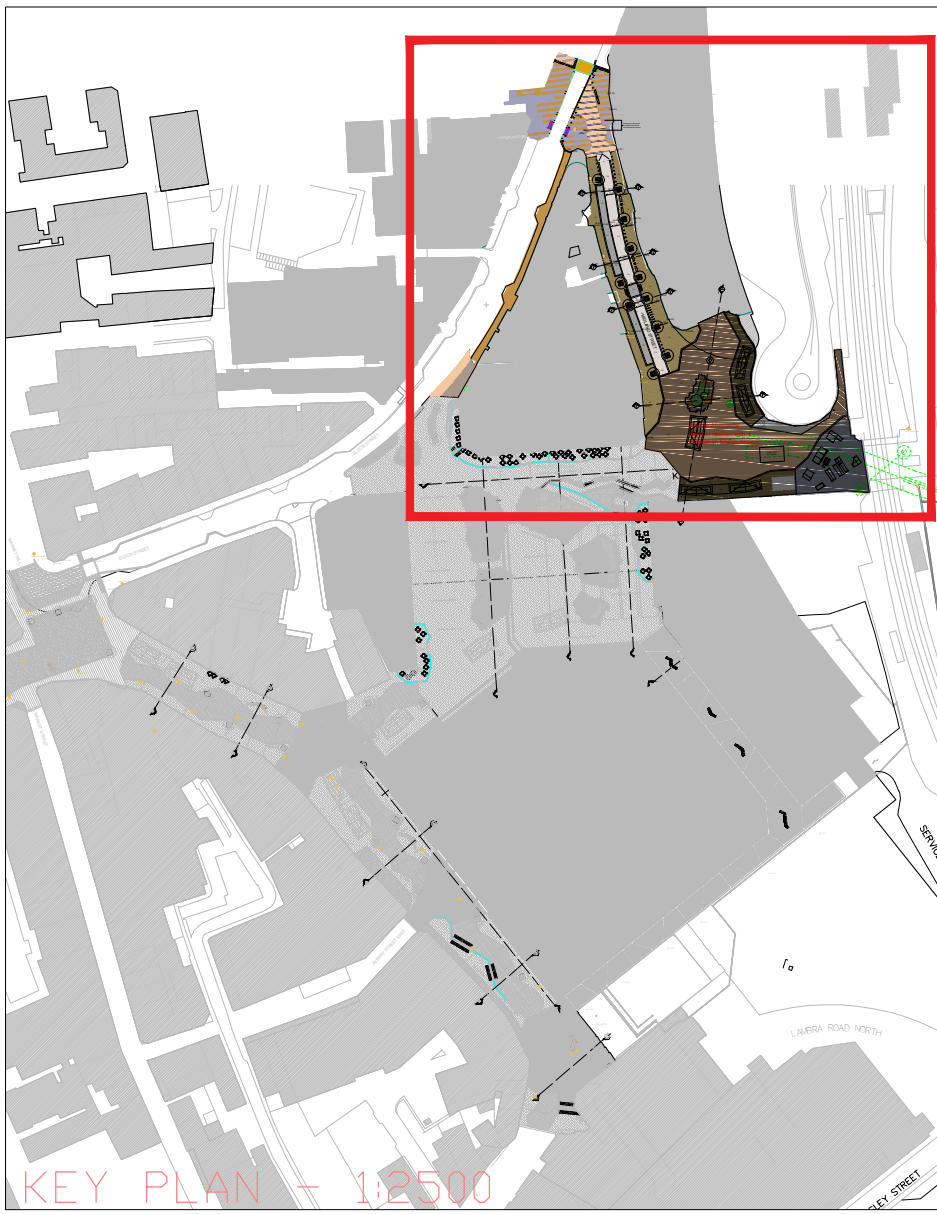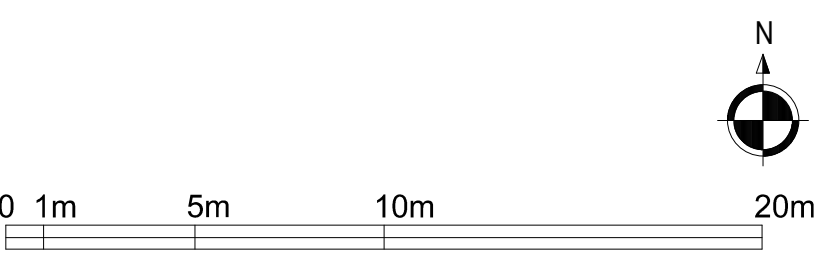

Notes:

- This drawing is copyright.
- Do not scale dimensions from this drawing.
- This drawing is to be read in conjunction with all other relevant drawings.
- All discrepancies on this drawing are to be reported to the architect.
- Do not modify any element of this drawing.
- Use drawing only for purpose(s) issued.

North Sign / Key Plan

The following external model files are included within this drawing:

X	00/00/00			X	X
Rev	Date	Revision Notes		Dn	Rv
Client / Contractor					

**Intelligence
Buildings
Infrastructure**

www.ibigroup.com

Project

BARNSELY PUBLIC REALM

Drawing Title

**PUBLIC REALM
GENERAL ARRANGEMENT PLAN - PHASE C**

Job Number	Drawing Originated Date	PAS 1192 Status Code
51268	23/02/18	-
Scale@A1	Purpose	
1:250	PLANNING	

Drawing Number	Revision
BBTC-IBI-N4-L-G700-PL-00-01	-