


NOTES

- THIS DRAWING IS BASED ON THE VISTA ARCHITECTURE AND URBAN DESIGN PLANNING LAYOUT DRAWING 17-196-02 AND HAYCOCK AND TODD TOPOGRAPHICAL SURVEY DRAWING S8860-3D.
- THIS DRAWING IS FOR INFORMATION ONLY.

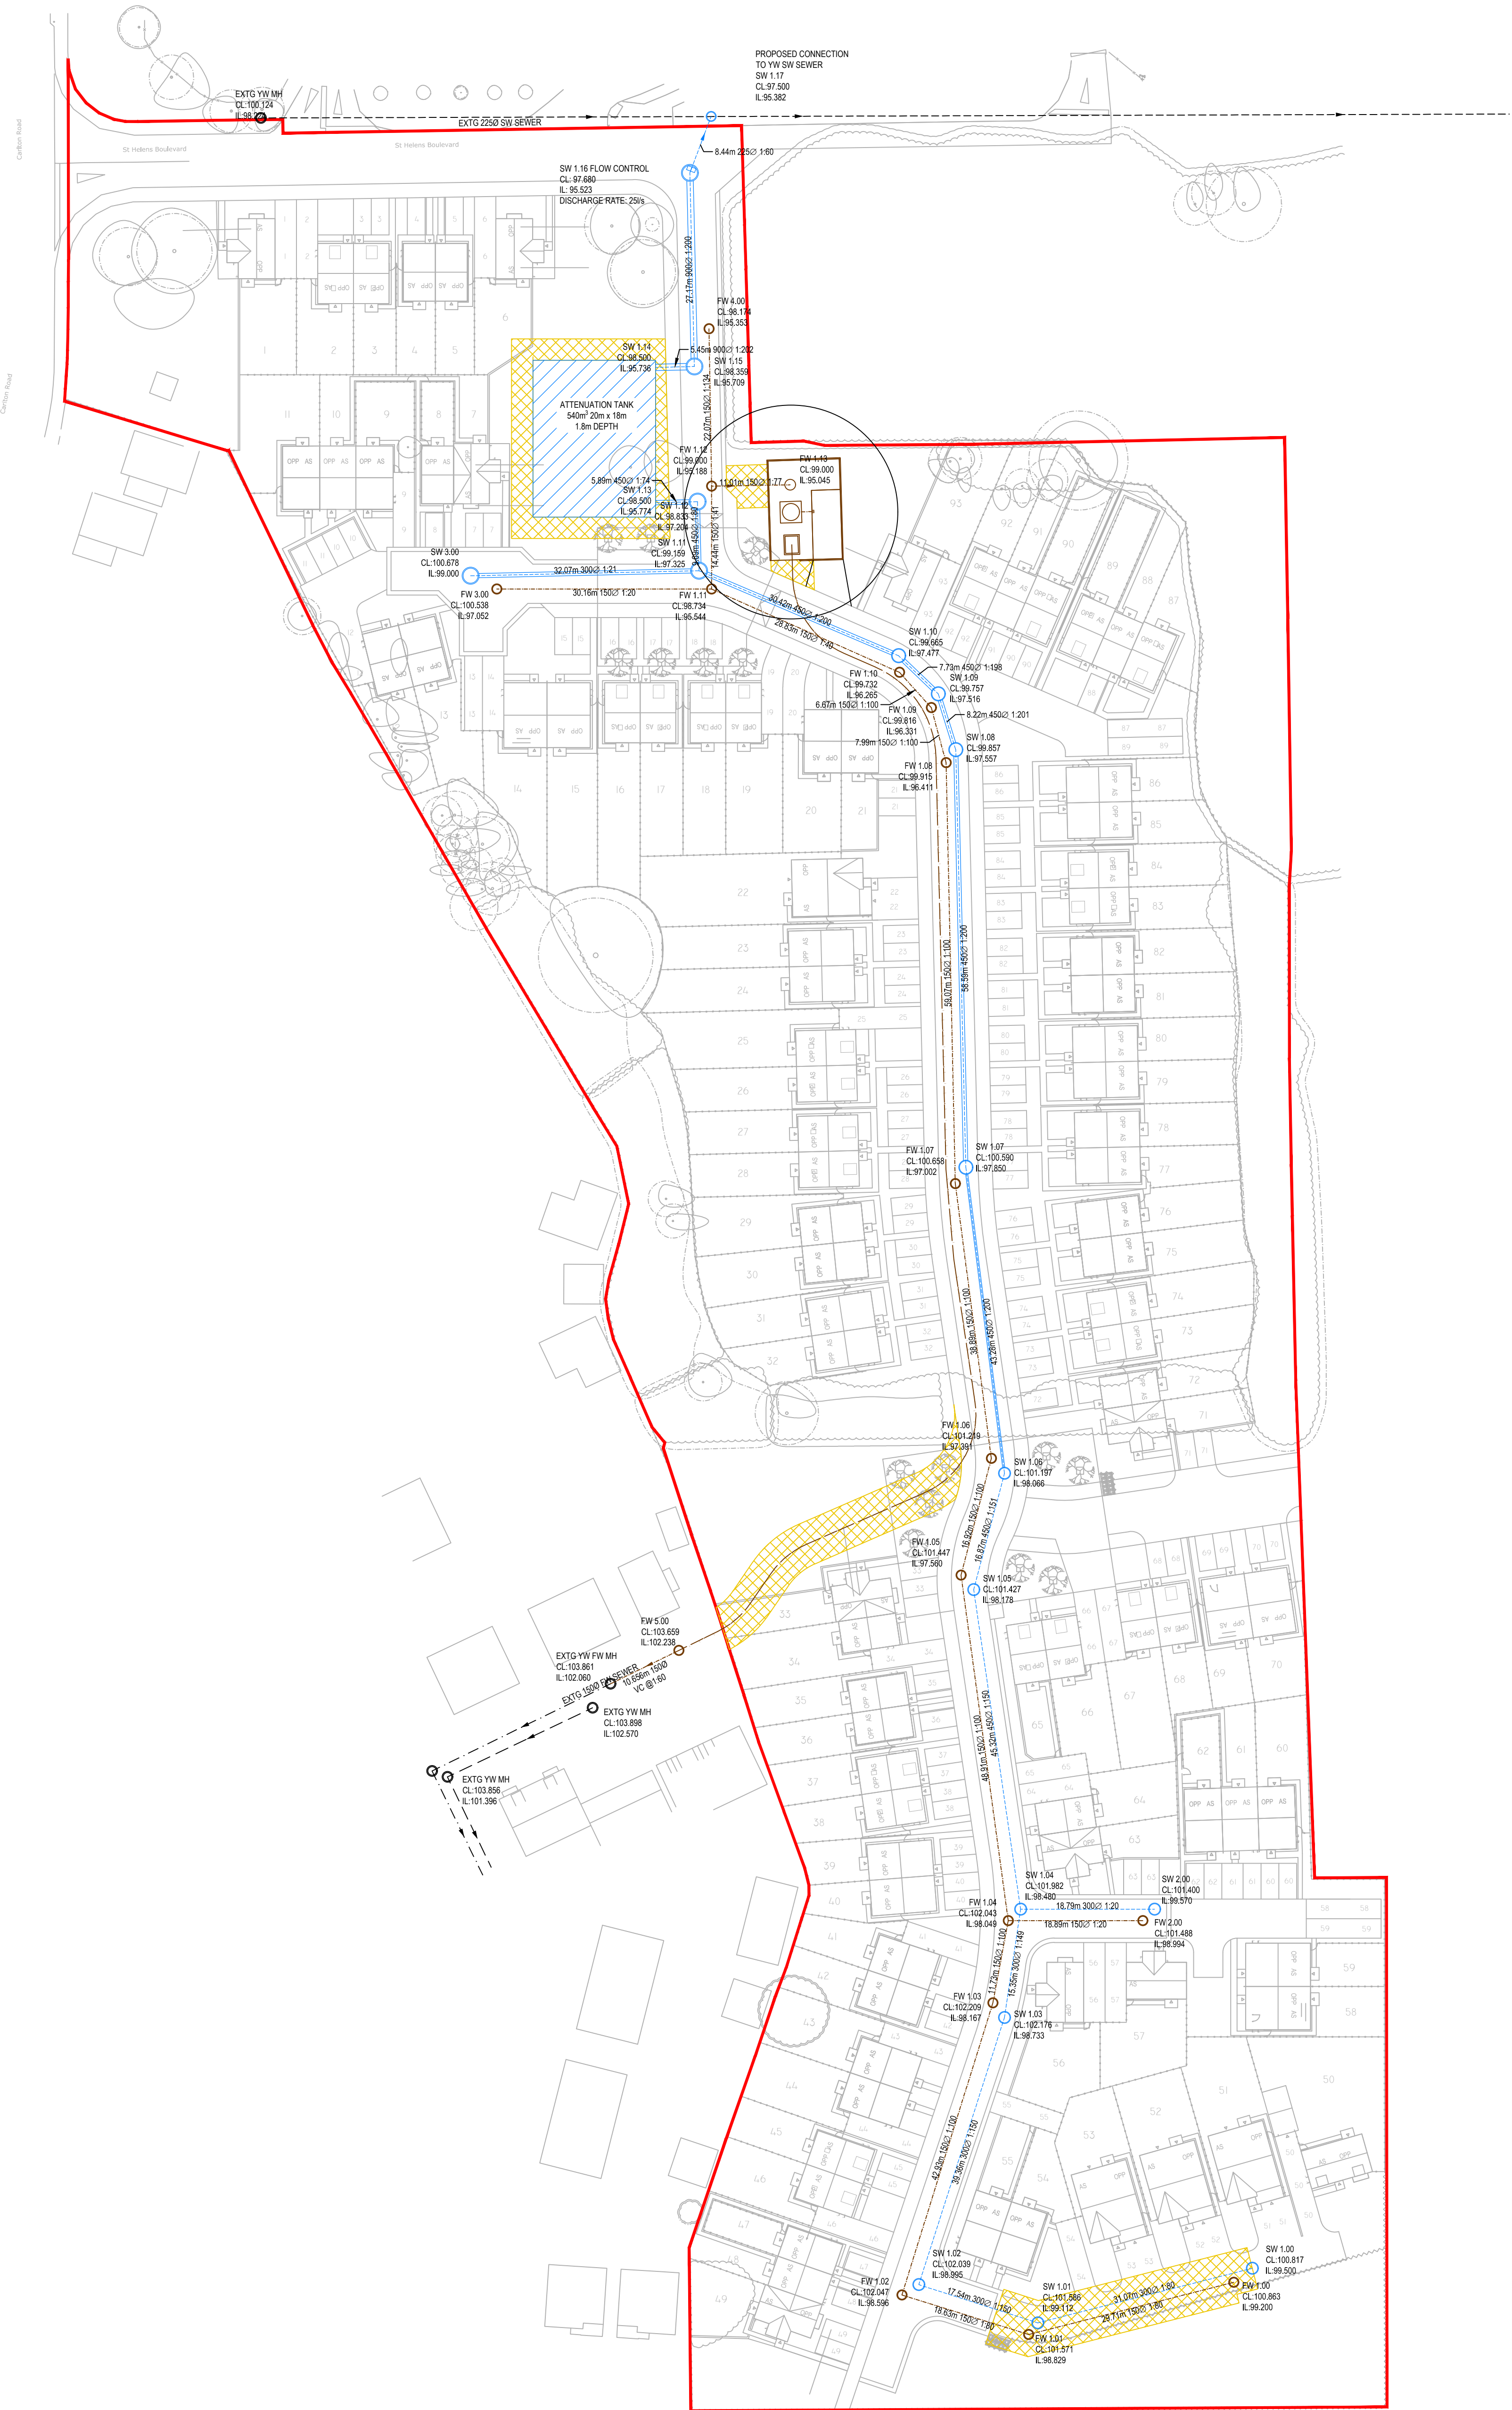

- KEY
- SITE BOUNDARY
 - EXISTING SW SEWER
 - EXISTING FW SEWER
 - PROPOSED SW
 - PROPOSED FW
 - PROPOSED FW RISING MAIN
 - EASEMENT
 - 0.5m CONTOUR
 - 0.1m CONTOUR

P01	PRELIMINARY ISSUE FOR COMMENT	JS	NT	VB	19.07.19
No.	Revision	Drawn	Job Manager	Project Director	Date

Drawing Revisions

Note: * indicates signatures on original issue drawing or last revision drawing

Conditions Use. This document may only be used by GHD's client (and any other person who GHD has agreed can use this document) for the purpose for which it was prepared and must not be used by any other person or for any other purpose.



Alexandra House, Lawnswood Business Park,
Leeds, LS16 6QY, United Kingdom
T +44 (0)113 487 8600
E UKmail@ghd.com W www.ghd.com

Client	KEEPMOAT HOMES
Project	CARLTON ROAD, BARNSELY

Title	DRAINAGE STRATEGY
-------	-------------------

Scale	1:500 A1	DO NOT SCALE
Drawn	NT	Designer NT
Drafting Check	VB	Design Check VB
Approved (Project Director)		
Date		

This Drawing must not be used for Construction unless signed as Approved	
Drawing No.	Original Size
12501429-000	A1
Rev.	P01

PRELIMINARY