



DRAWING NOTES

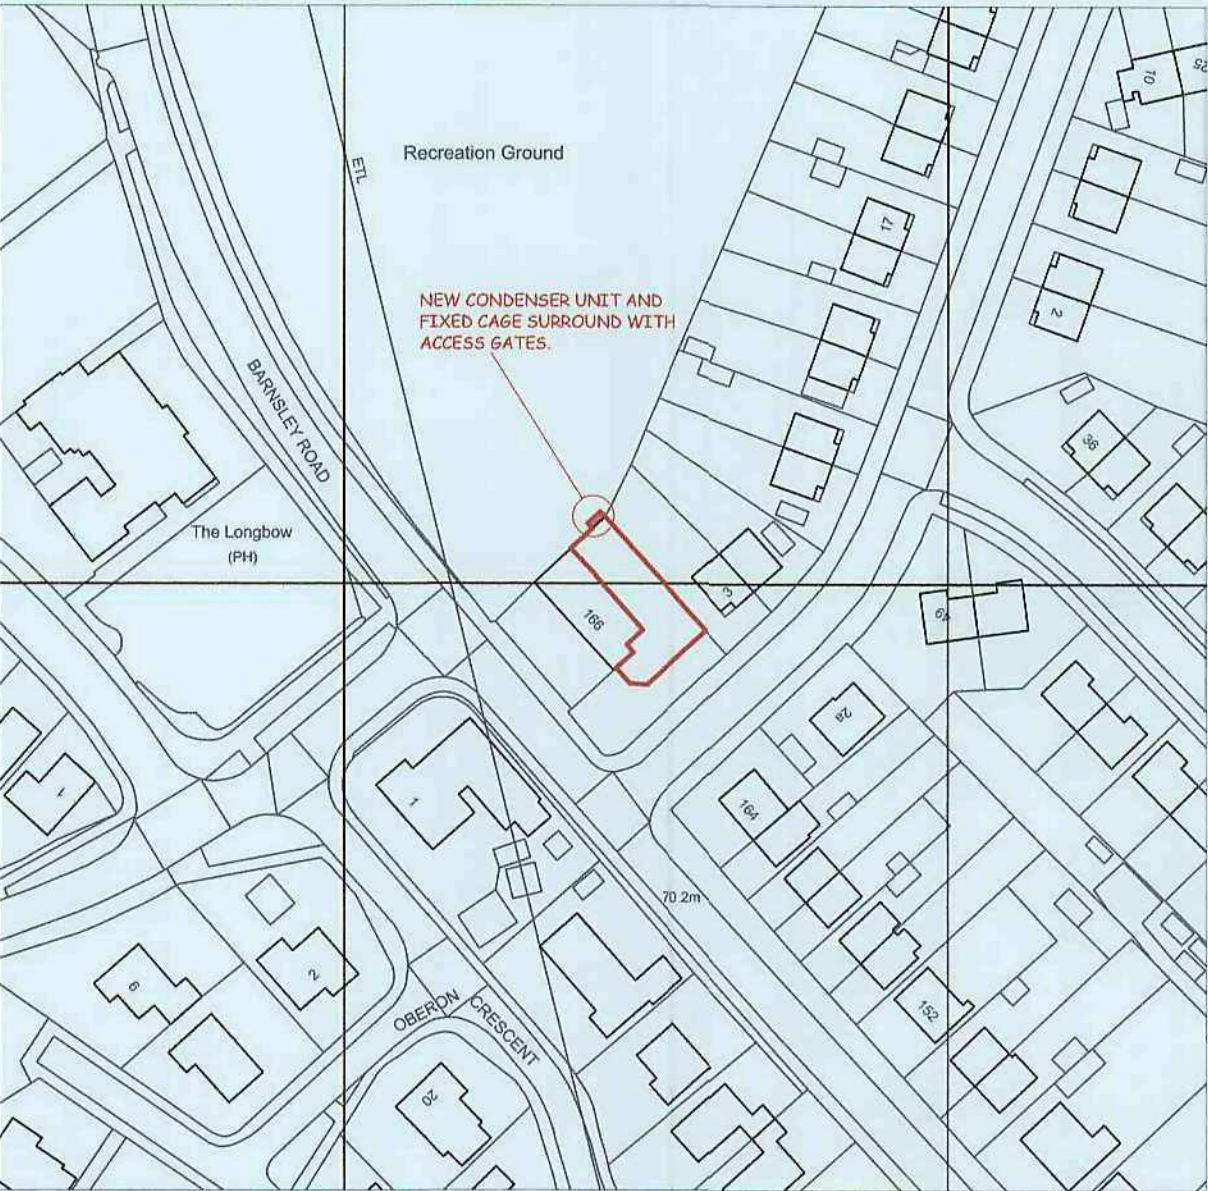


Building Regs Blocks

FIRE SAFETY
Signage: Fire Alarm and
Smoke Detection
to BS5839 Pt 1 2002
SIGNAGE
Knowledge: Fire-Signage in
accordance with BS5499
Pt 1 2000

AUTO DOORS
All automatic doors
to be fully operable
in both directions
using the
ready operable (no
key)

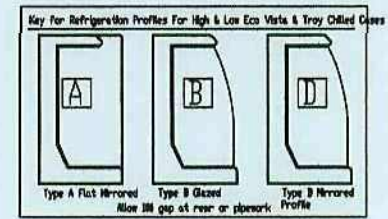


FIXTURE HEIGHT

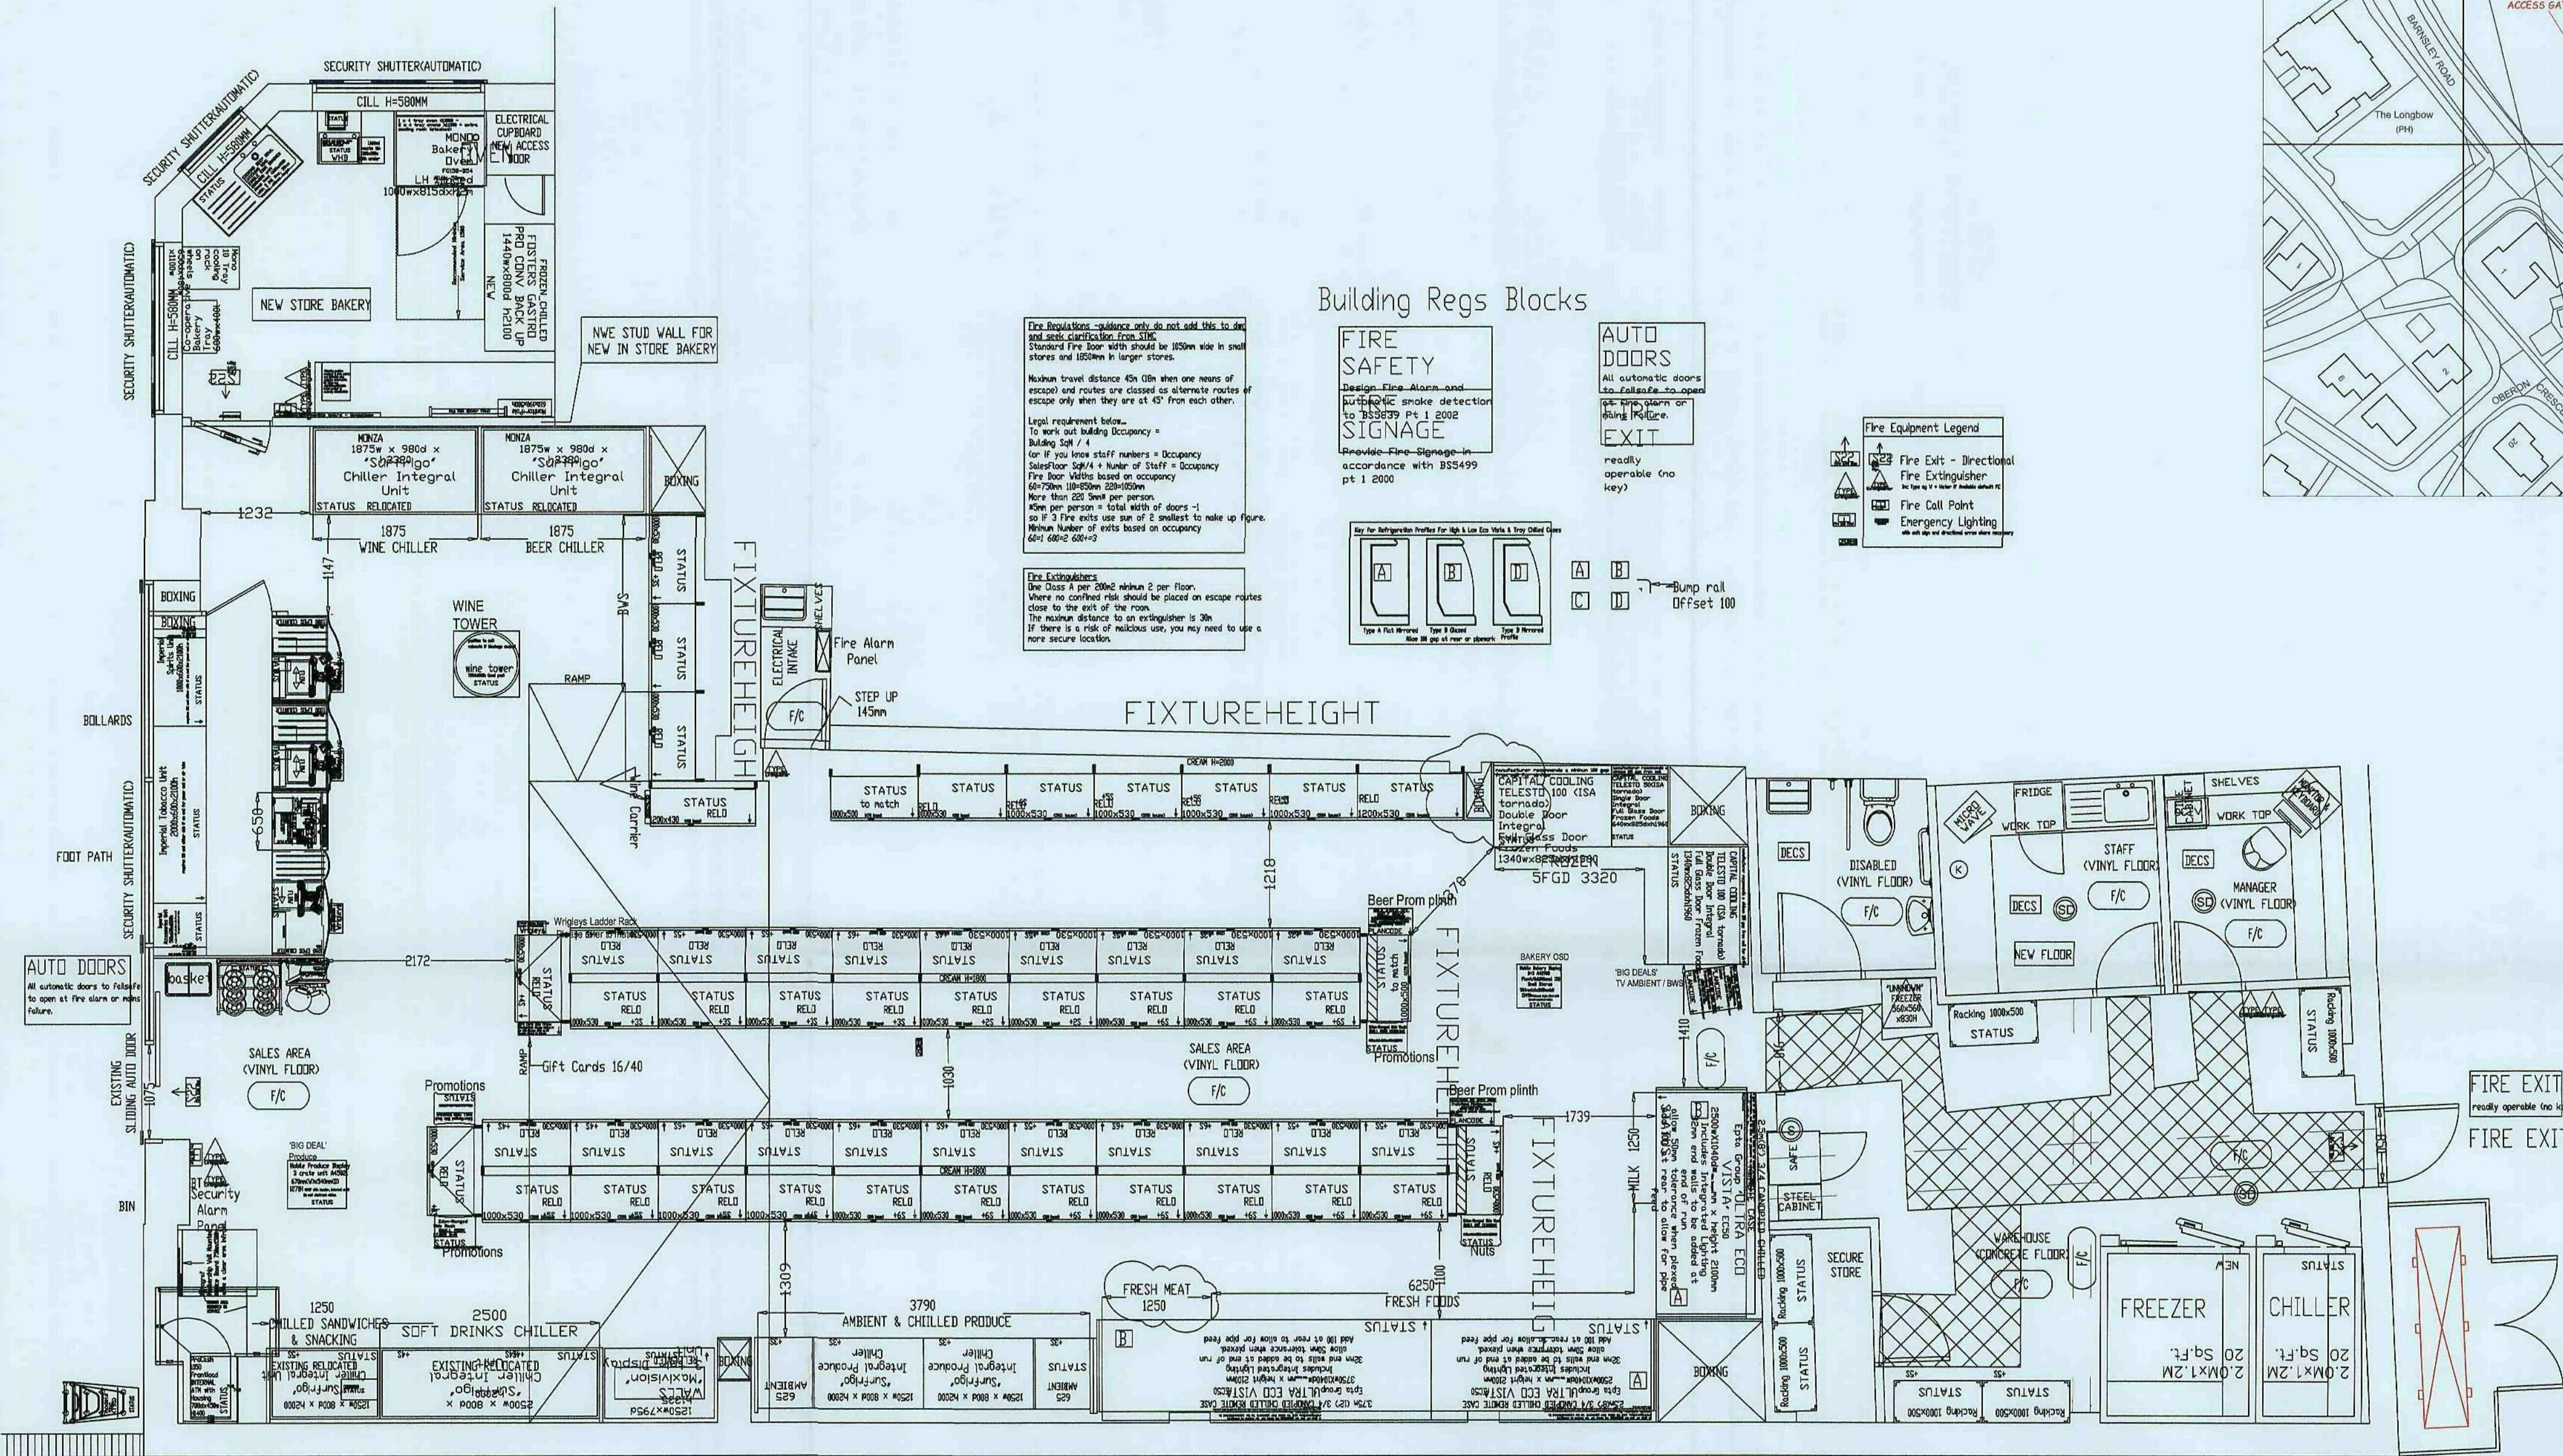

NEW OUTDOOR CONDENSER TO BE
POSITIONED AT REAR OF STORE.
UNIT TO BE INSTALLED 250MM FROM
EXTERNAL WALL.

REAR FIRE EXIT DOOR.

NEW CONDENSING UNIT AND FIXED CAGE
SURROUND WITH ACCESS GATES.
MODEL: SEARLE PACK (FURTHER DETAILS CAN BE OBTAINED
IN THE MANUFACTURE BOOKLET ENCLOSED)
DIMENSIONS: 1192MM HEIGHT X 2260MM WIDTH X 600 DEPTH

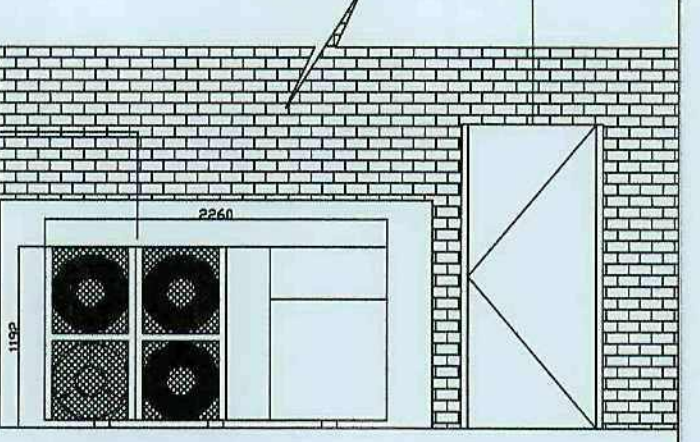

PROPOSED ELEVATION DETAIL

PRELIMINARY

PROPOSED

REV	DESCRIPTION	CLIENT	BY	DATE
		Co-operative Group		
		Darfield		
		Co-operative Store 186 Barnsley Road Darfield S73 9DQ		
		REFRIGERATION PLANT POSITION		
		SCALE: 1:50 DRAWN DATE: 02/06/11 REVISED DATE:		
		DRG NO.		

THIS DRAWING AND ITS DATA IS THE PROPERTY OF EVOLVE DESIGN LIMITED & SHALL NOT BE REPRODUCED WITHOUT THE COMPANY'S CONSENT. DO NOT SCALE. WRITTEN DIMENSIONS TAKE PRECEDENCE. ANY DISCREPANCIES SHOULD BE REPORTED TO EVOLVE DESIGN LIMITED IMMEDIATELY - IF IN DOUBT ASK